


WATER RIGHTS MAP
FOR
WILLAMETTE WATER CO.



Application No. 70107 & 2-1978
Permit No. 50877 (19920)

PREPARED BY: TOM FOOTE ENGINEERING & SURVEYING
PO BOX 2527 EUGENE OR 97402 485-4505
DRAWN BY: P. COLE DATE: 11-22-87 SCALE: 1"=800' JOB: 1579

VICINITY MAP
NO SCALE

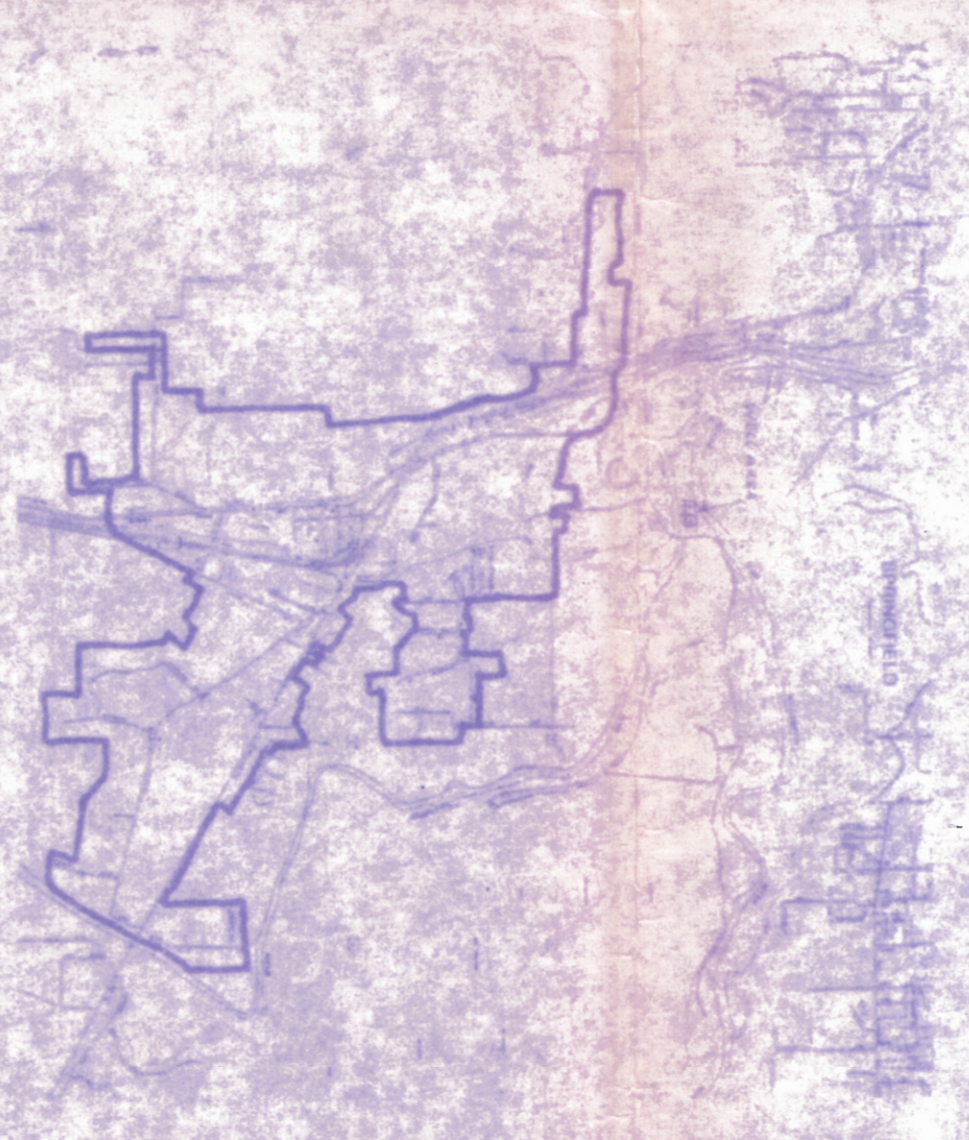

SCALE: 1"=800'

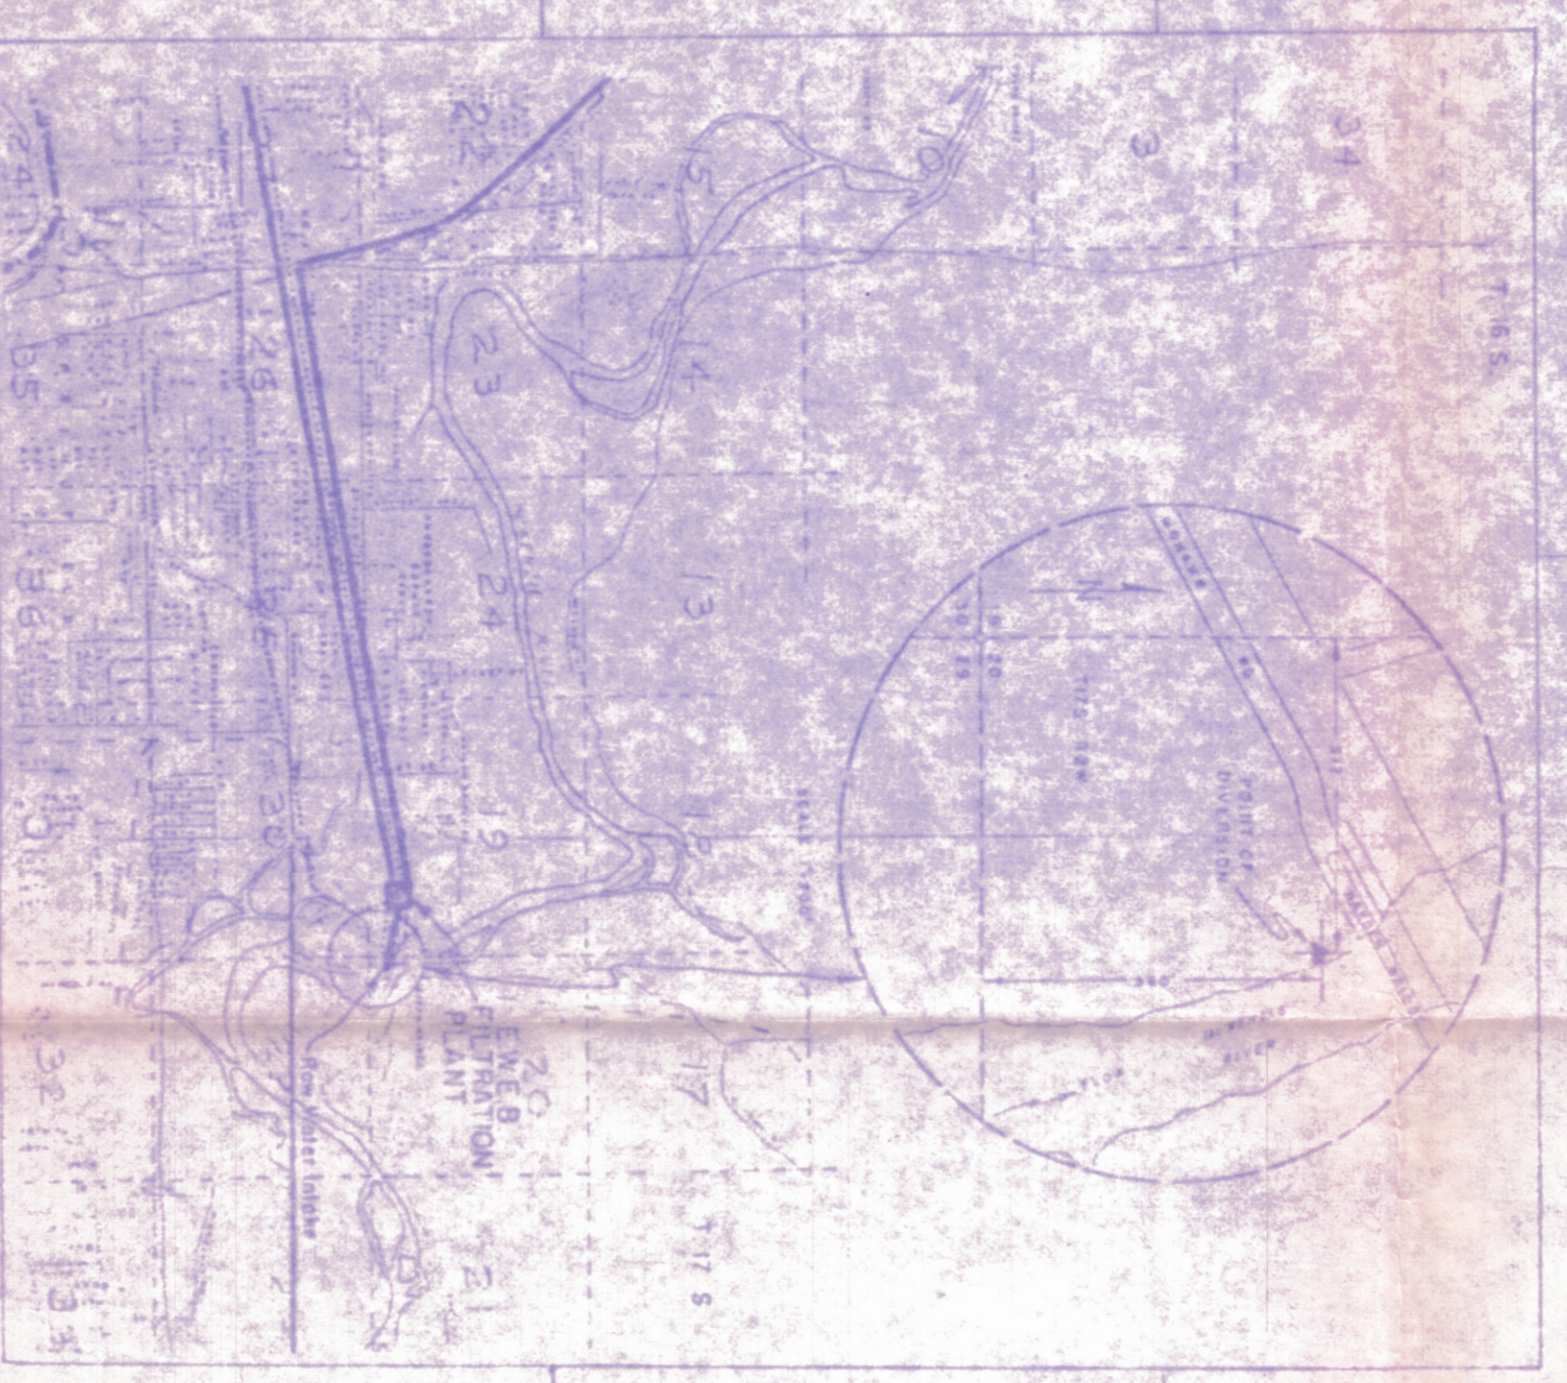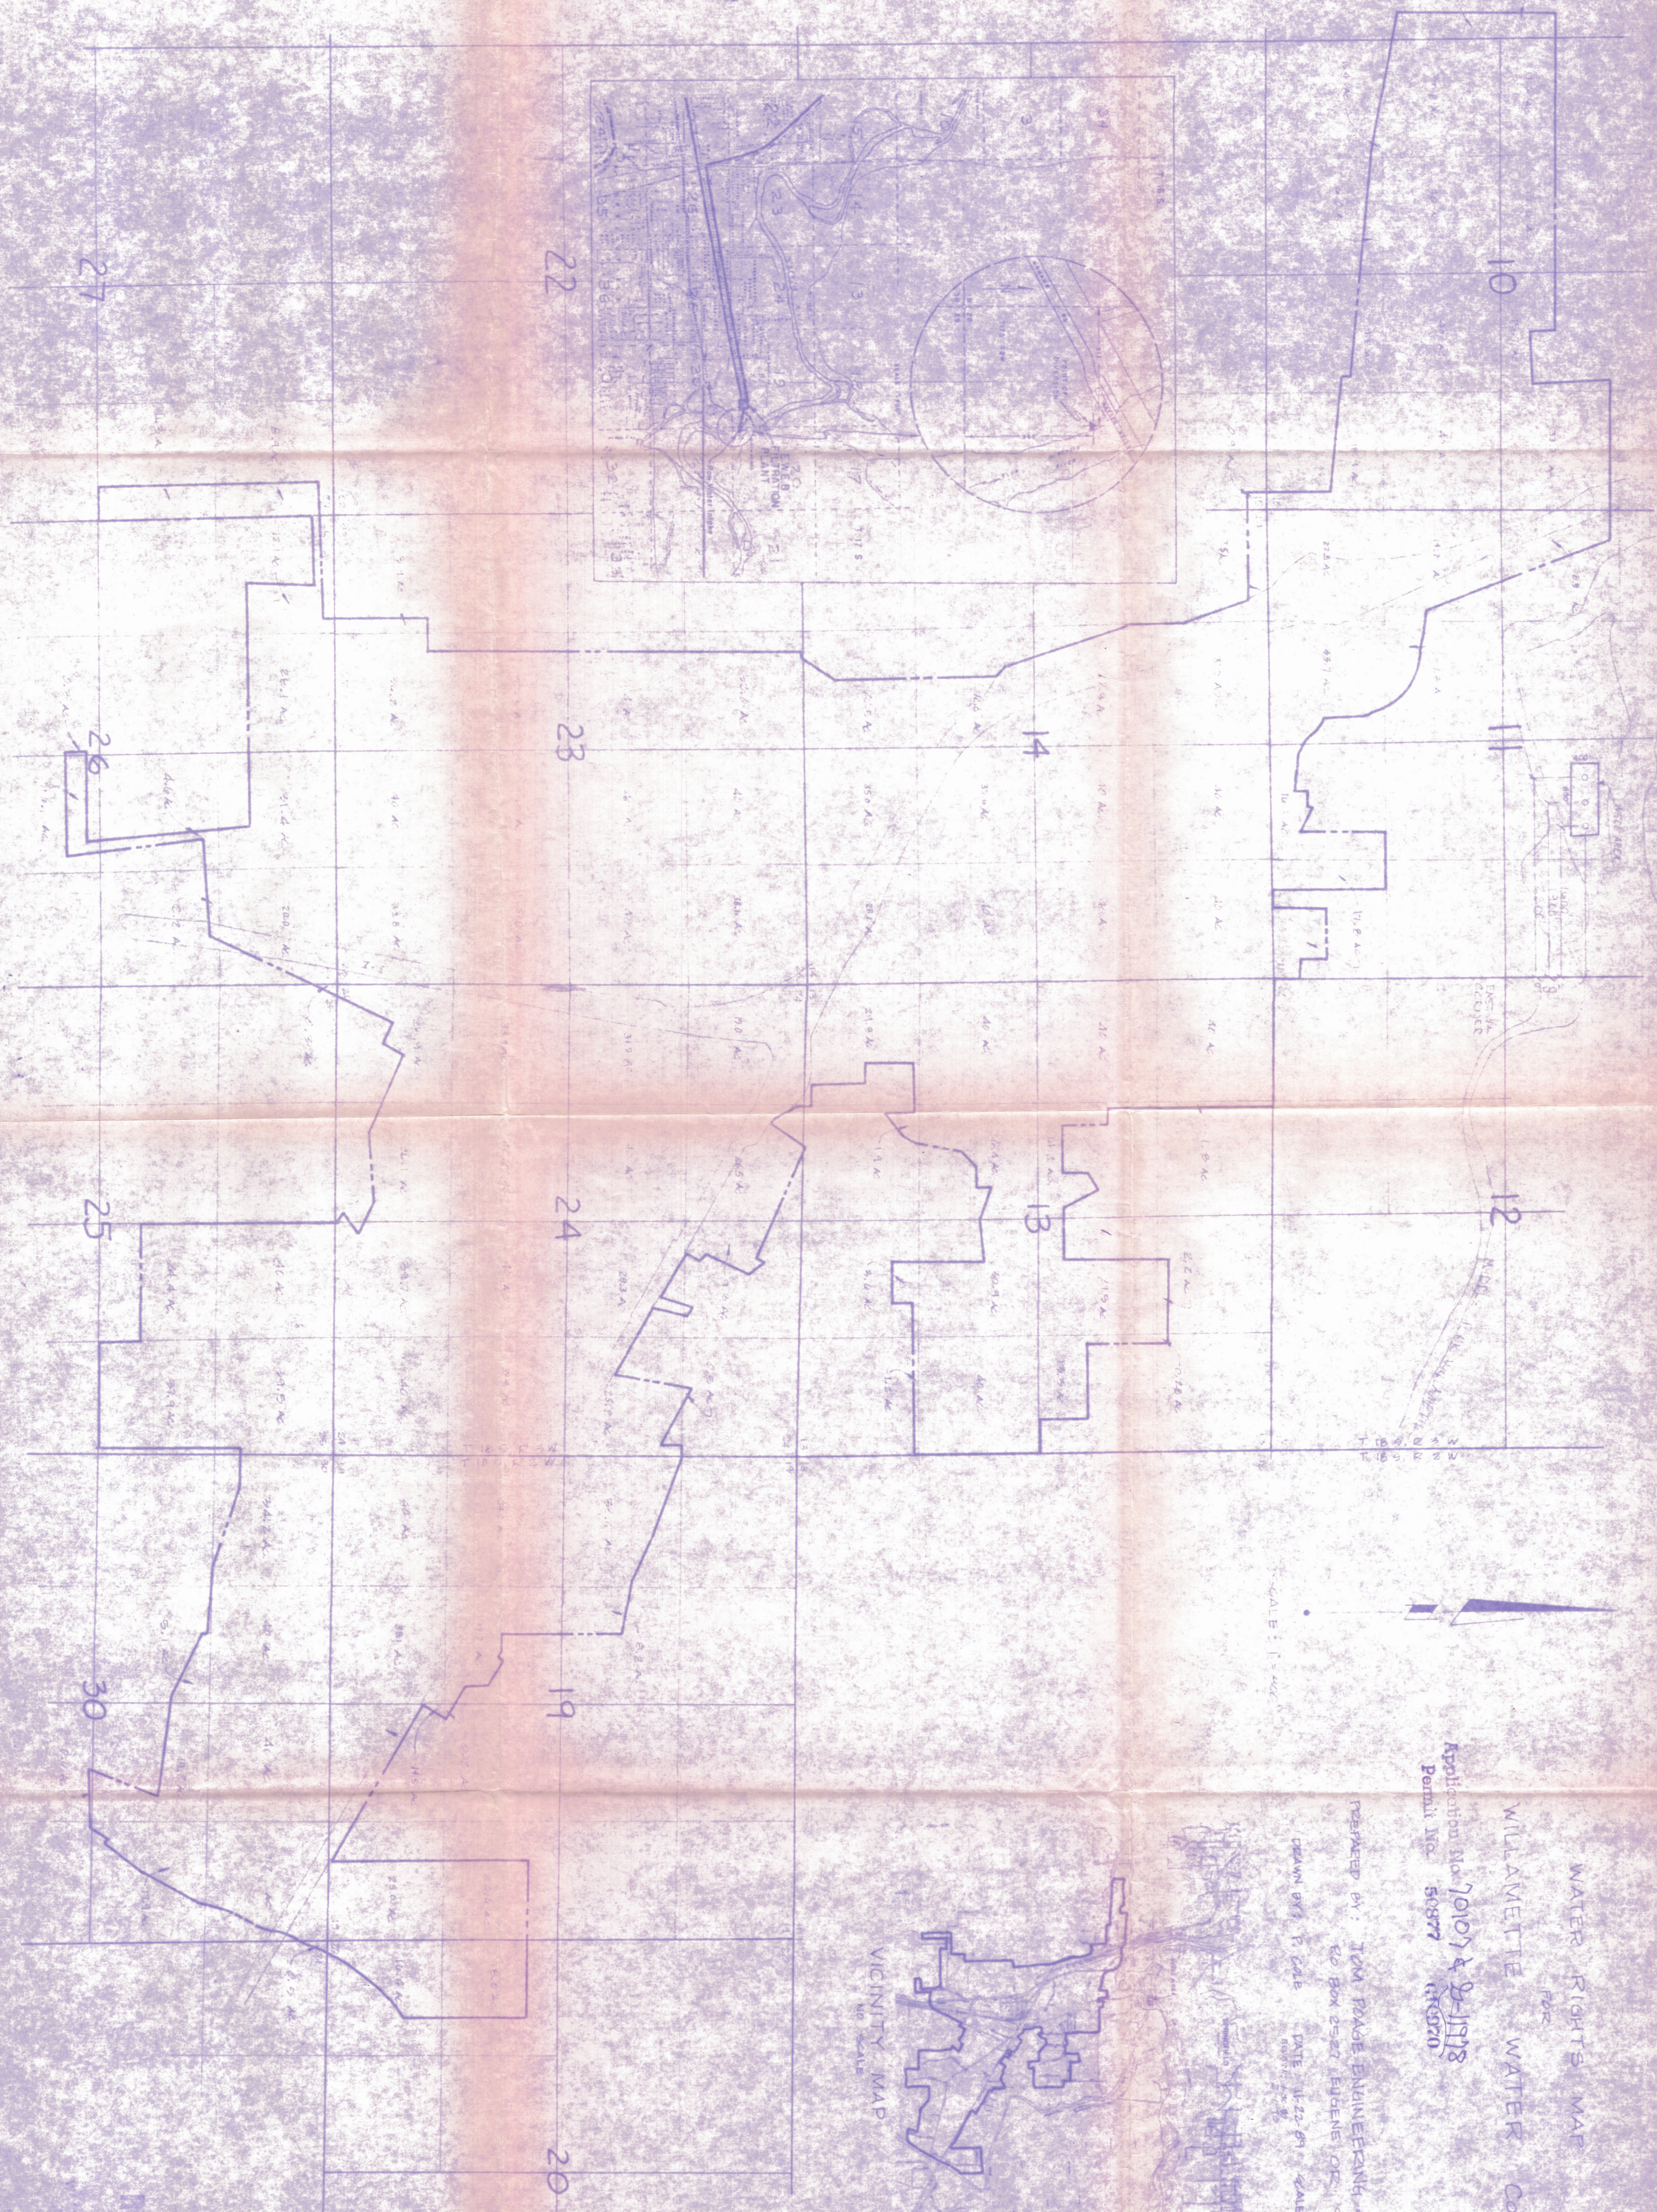

RECEIVED

FEB 01 1988
WILLAMETTE WATER CO.

