




MAP SHOWING LANDS PROPOSED TO BE IRRIGATED BY MACHAEL DOHERTY.

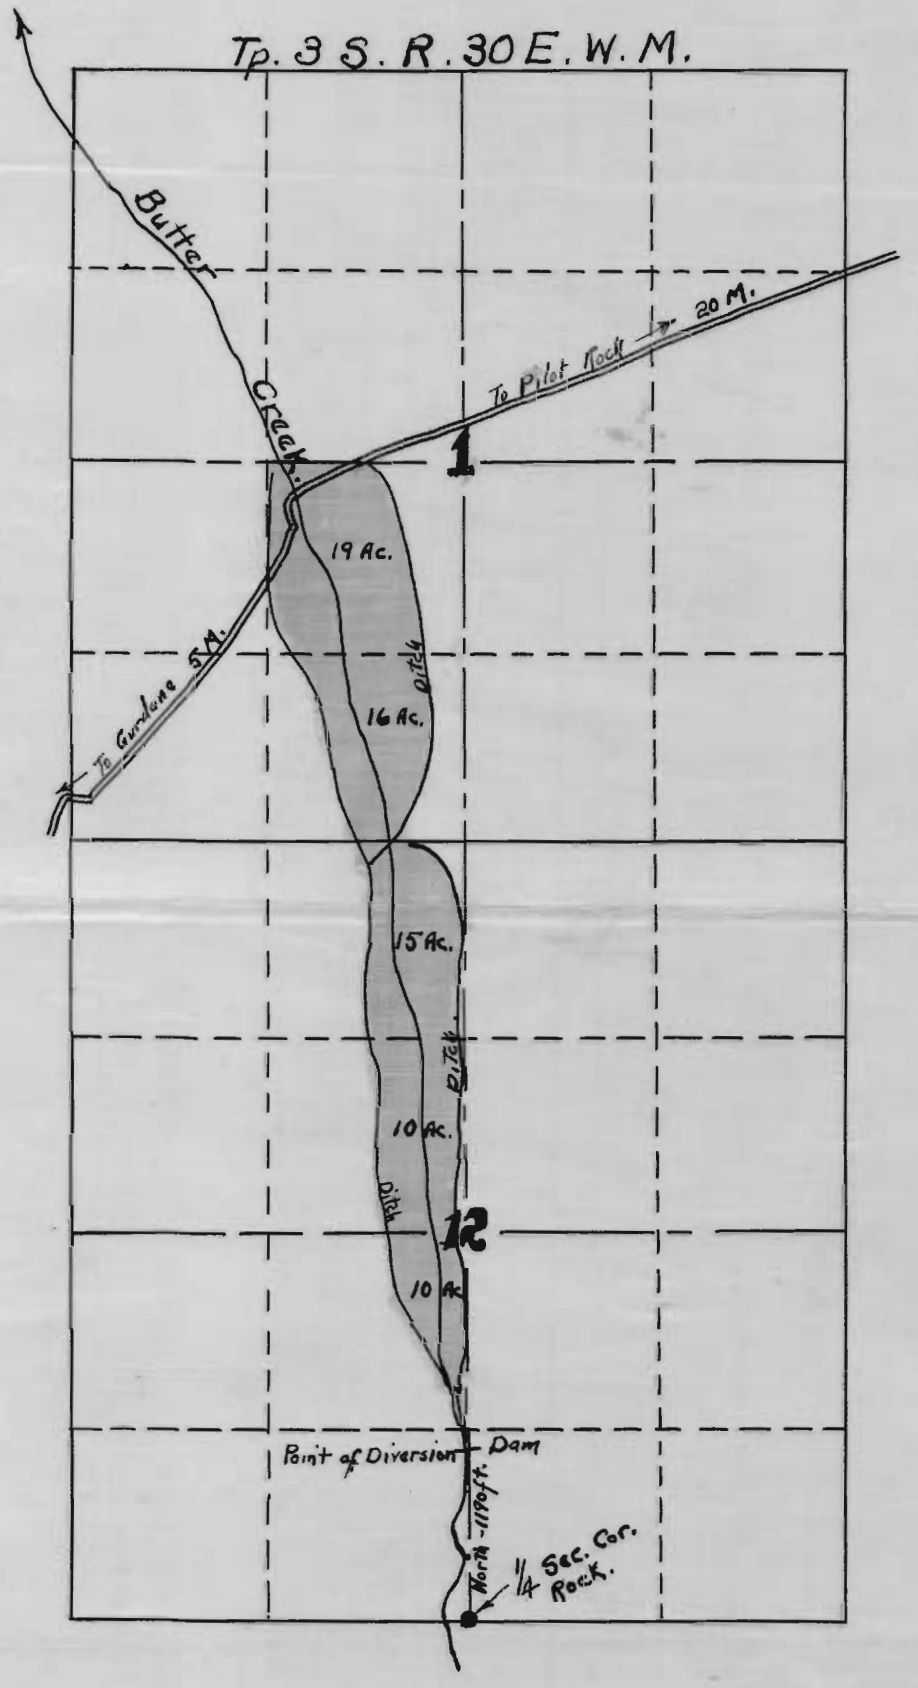

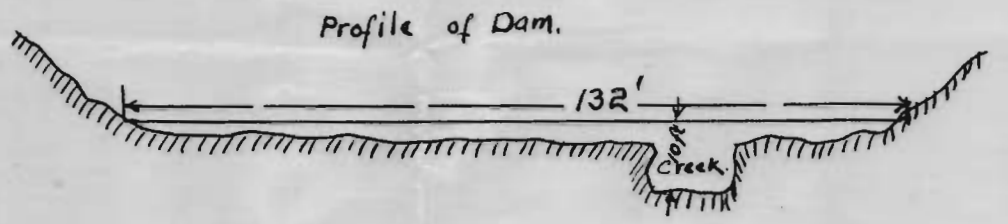

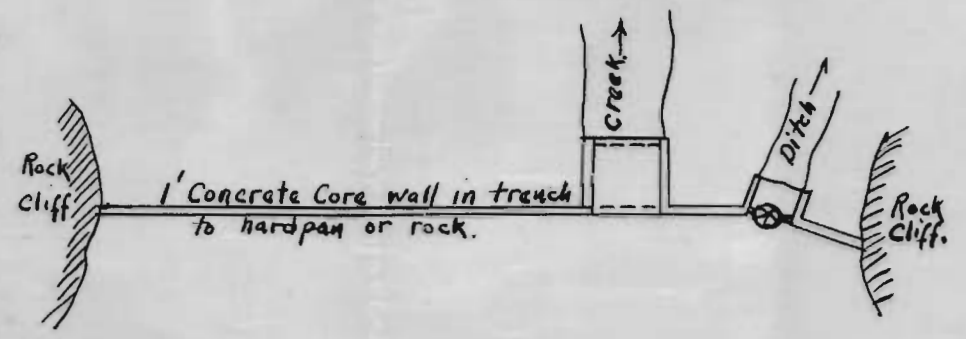

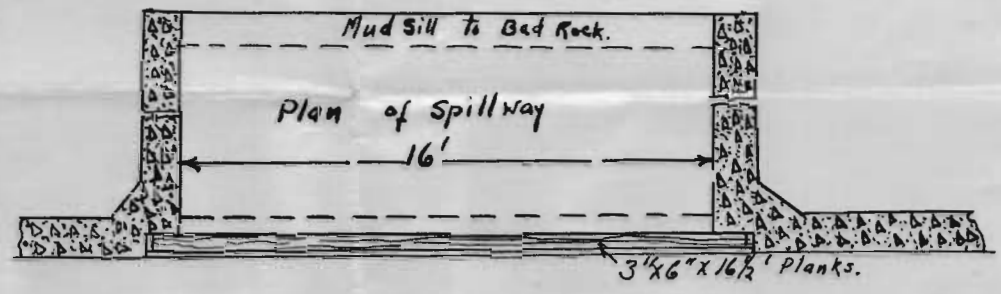

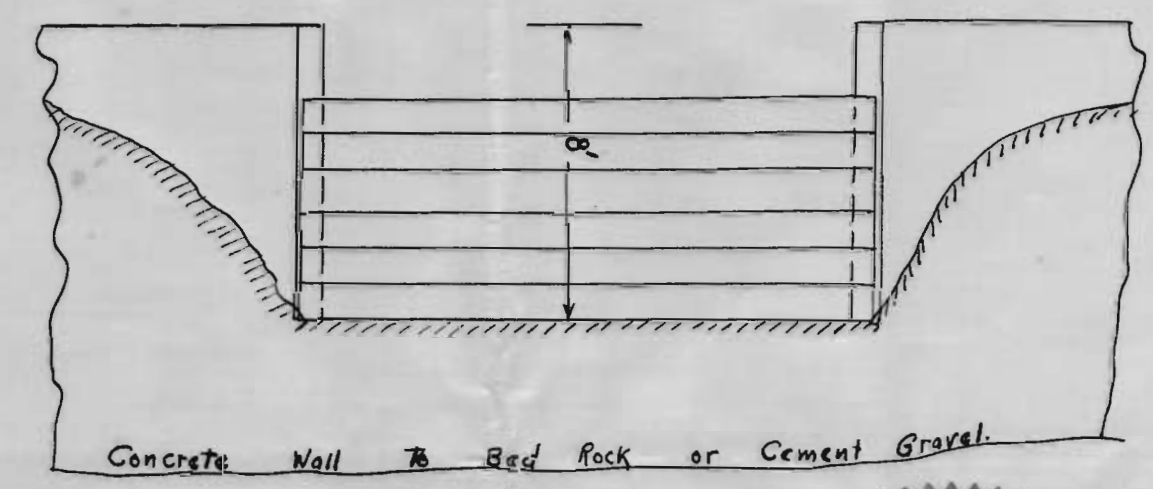

I, Aubrey E. Perry, hereby certify that this Map was made from notes taken during an actual Survey and accurately represents the works described in the accompanying application.

Aubrey E. Perry.
Surveyor.

OFFICE OF STATE ENGINEER
RECEIVED
MAR 12 1920
SALEM, OREGON

REGISTERED PROFESSIONAL ENGINEER
Aubrey Eugene Perry.
OREGON
NOV. 8. 1912
AUBREY EUGENE PERRY

Application No. 7141
Permit No. 4482