

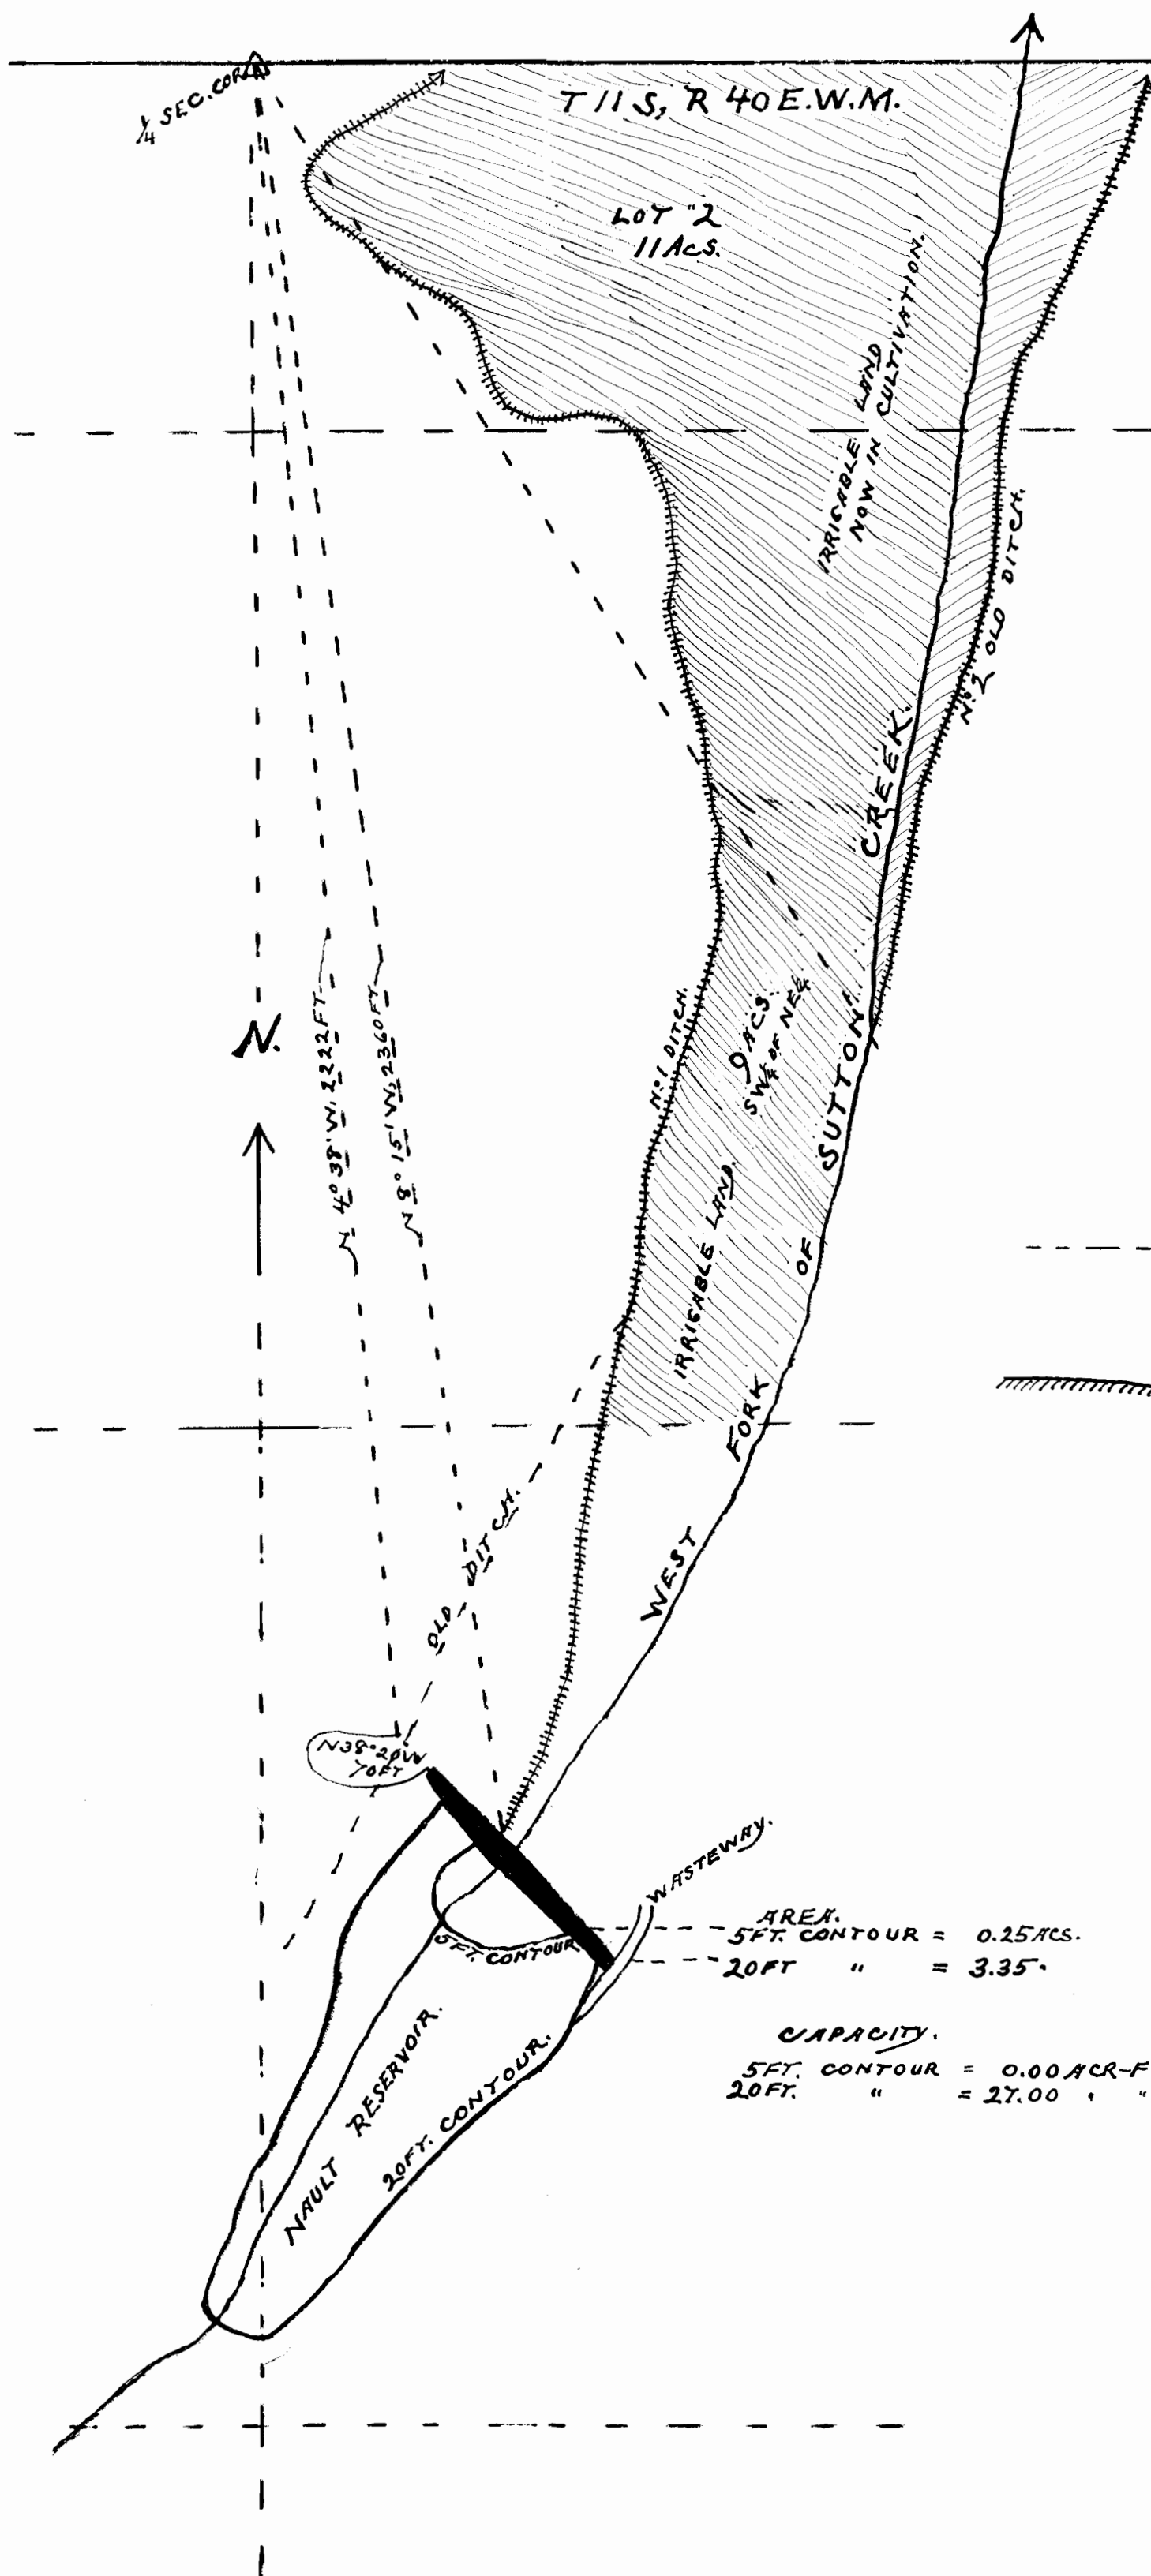


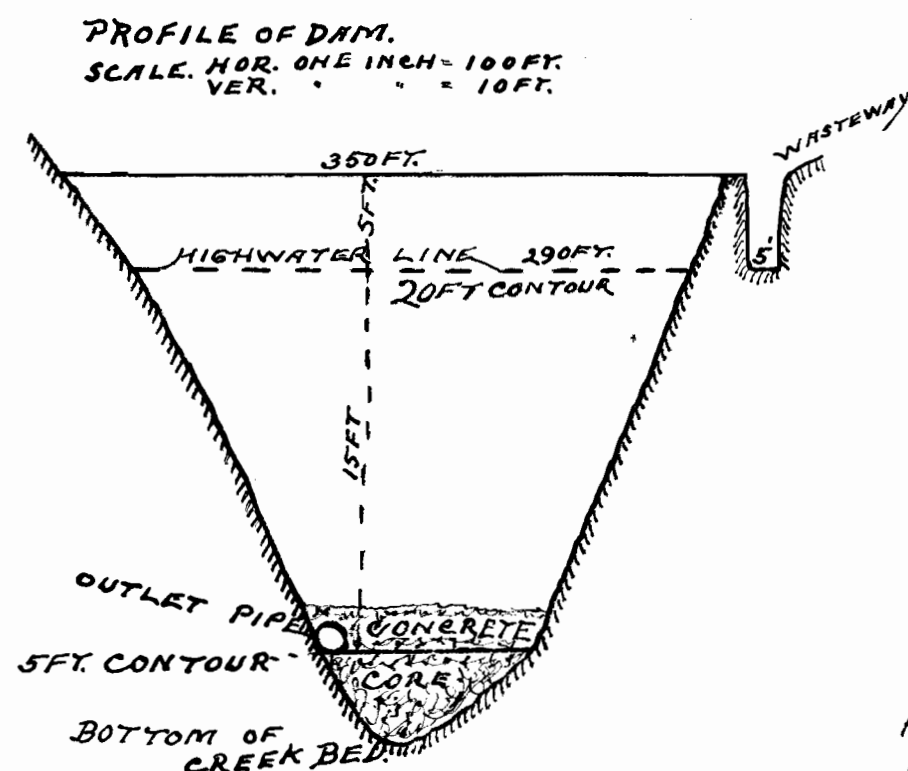

SKETCH
SHOWING
THE LOCATION OF THE
VICTOR NAULT RESER-
VOIR + LAND PROPOSED
TO BE IRRIGATED THERE-
FROM + LAYING IN SEC. 1,
T11S, R40E, W.M. BAKER
CO., ORE.
SCALE, ONE INCH = 200 FT.
SURVEYED, NOV. 29, 1925.
By Ira L. Hoffman
County Surveyor.

CERTIFICATE OF SURVEYOR:
I, IRA L. HOFFMAN, OF BAKER, ORE. DO
HEREBY CERTIFY THAT THIS MAP WAS
MADE FROM NOTES TAKEN DURING AN
ACTUAL SURVEY MADE ON NOV. 29, 1925
BY ME + THAT IT CORRECTLY REPRESENTS
THE DATA SHOWN THEREON.

Ira L. Hoffman
County Surveyor.

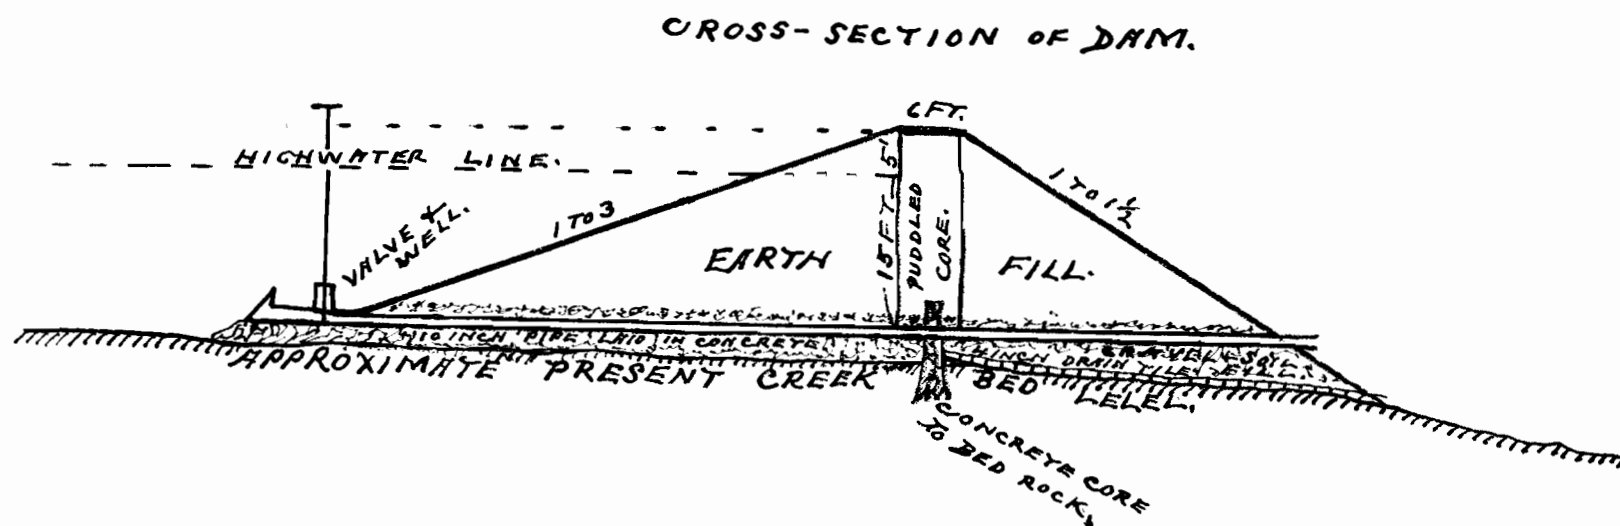

Appl. 10510
Per. R578
Appl. 10511
Per. 7240