
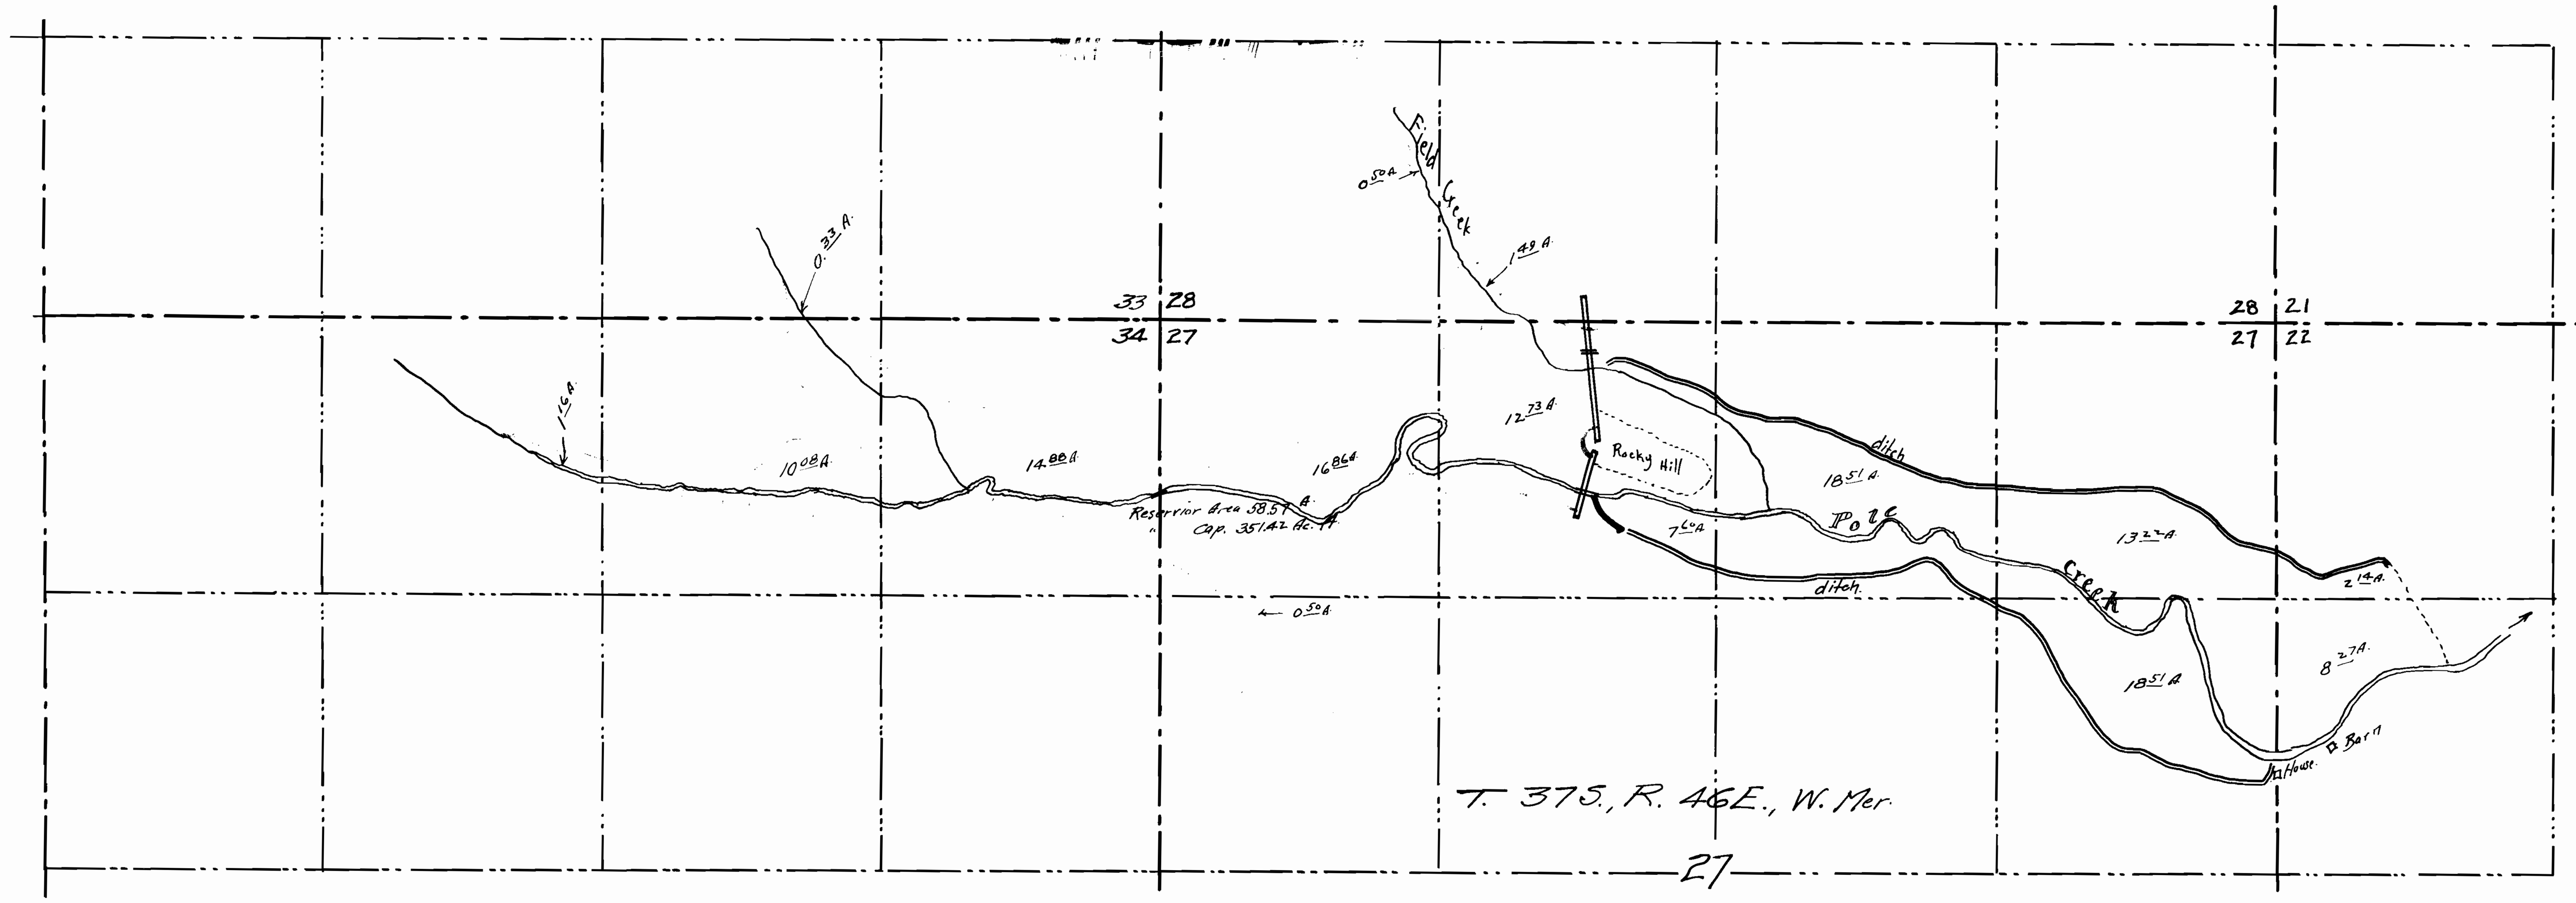


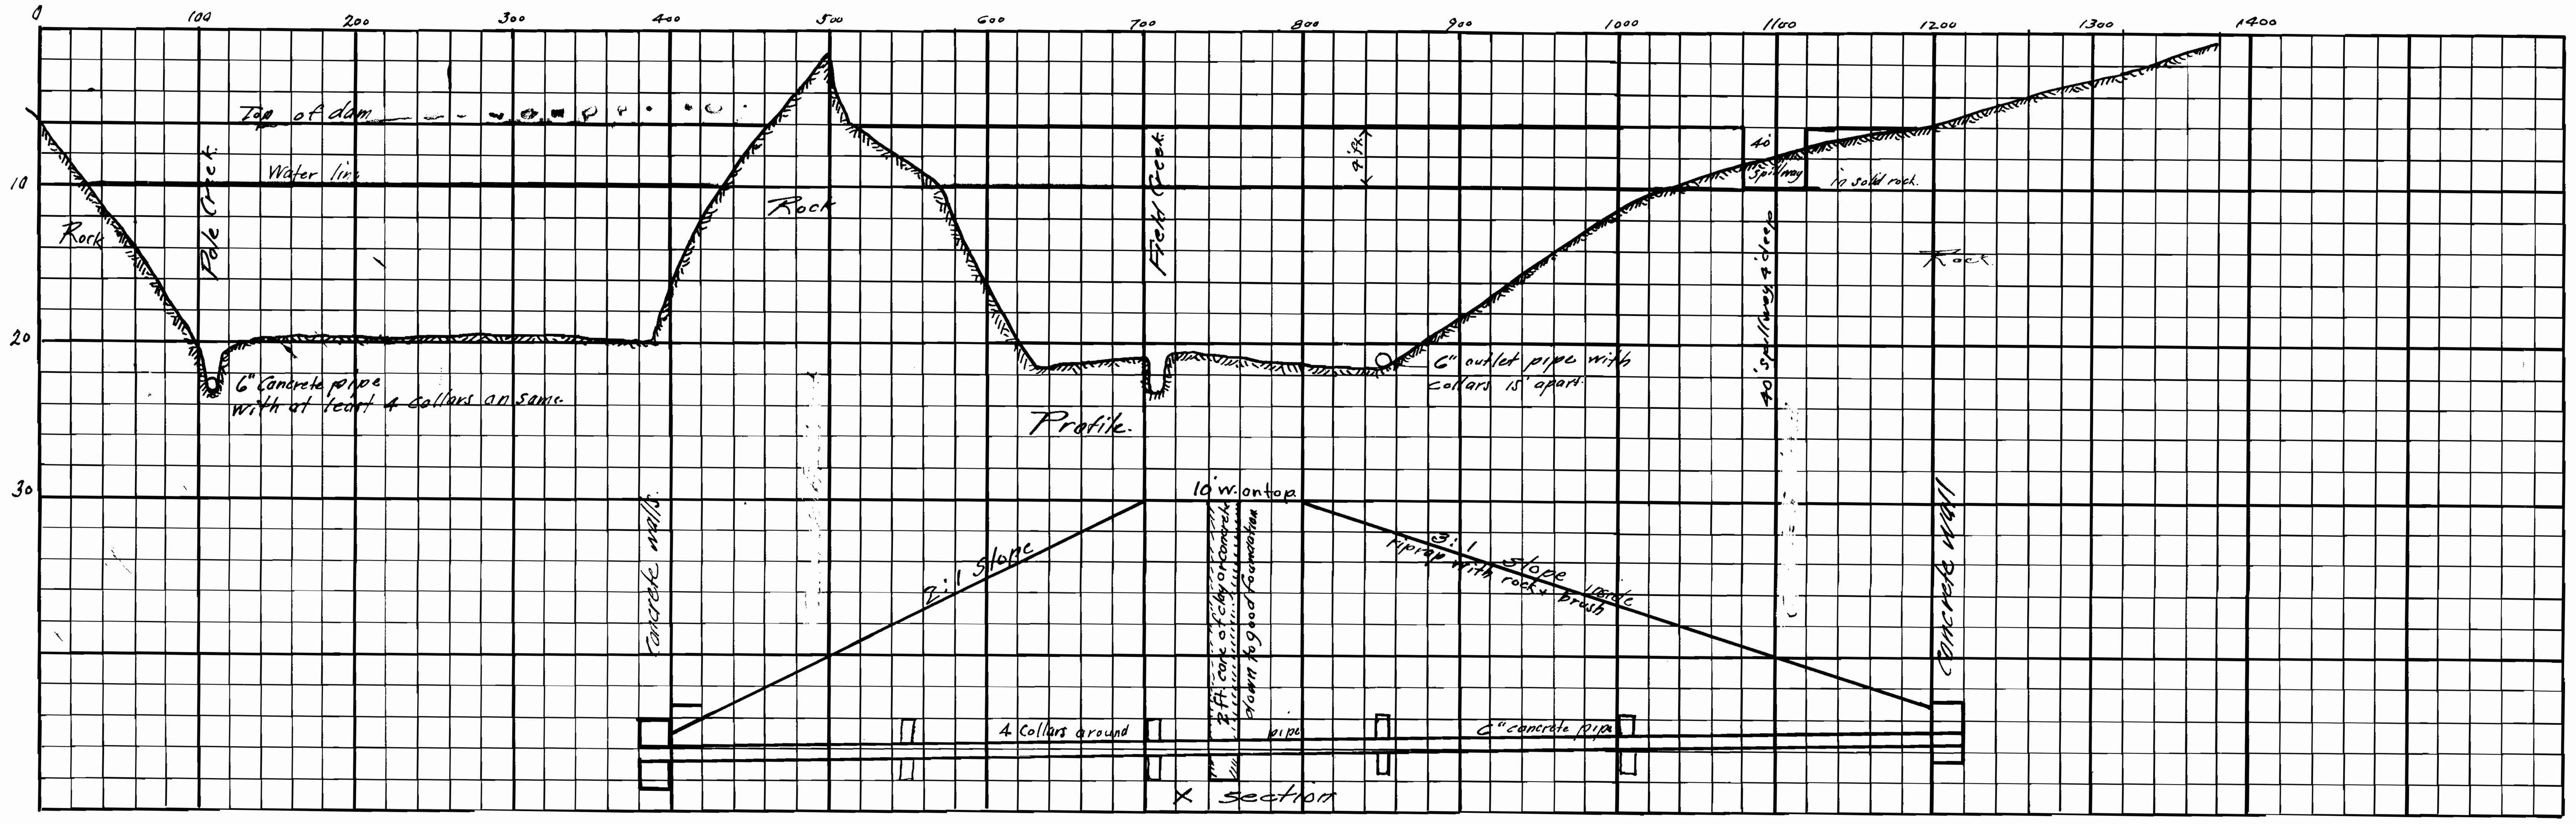

State of Nevada }
County of Humboldt }

I, H. H. Sheldon, being first duly sworn, depose and say: that the above map is a true and accurate plat of the proposed reservoir and system of irrigation under Applications Nos 11890-91 by J. J. Cathcart, as taken from the field notes of a survey made by me, completed on the 14th day of September, 1928

That the map and survey were made at the instance of J. J. Cathcart the applicant for said water and that it truly represents the water line of said reservoir, the plans for the dams and the lands to be irrigated.

H. H. Sheldon, Prof. Engr.

Subscribed and sworn to before me this 25th day of September, 1928

J. W. Davey

Clerk of the 6th Judicial District Court, in and for the State of Nevada.

MAP OF Proposed Reservoir and system of Irrigation from Pole and Field Creeks by J. J. Cathcart under Applications Nos 11890-91

September, 1928 Scale 1" = 600'

H. H. Sheldon, Prof. Engr.
U.S. Min. Sur.
State Water Right Sur. for Nevada.

App. No. R. 11890
Per. No. R-607
App. No. 11891
Per. No. 8755