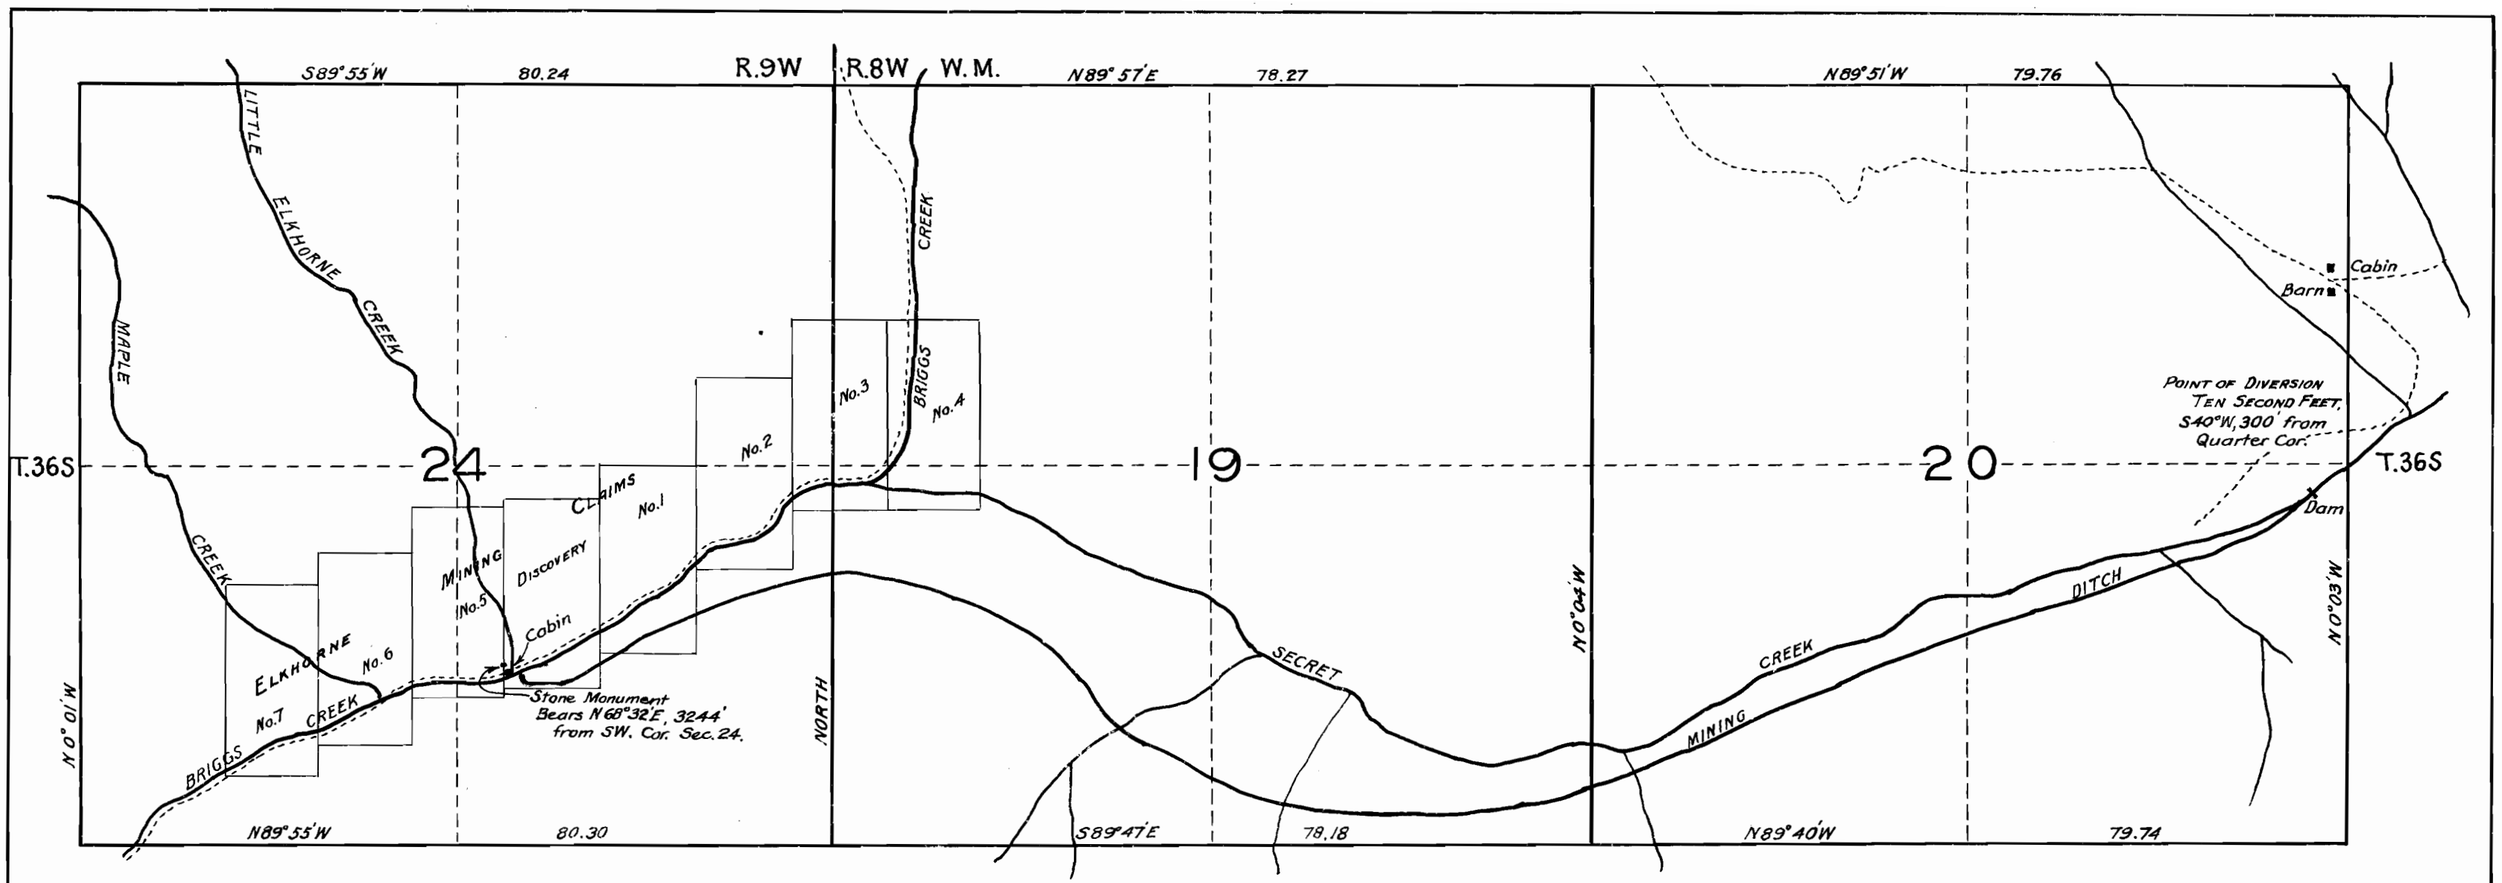


MAP TO ACCOMPANY APPLICATION OF E. E. YOUNG

TO APPROPRIATE :— TEN SECOND FEET OF WATER

FROM SECRET CREEK IN SEC. 20., T.36S., R.8W. W.M.

JOSEPHINE COUNTY, OREGON.

APPLICATION No. 14896 DATED _____ PERMIT No. 10857

Map prepared under direction of E. L. HALL,
Registered Engineer. No. 451

Scale – 1" = 1000'

Application No. 14896
Permit No.