

Map of Proposed
PRAIRIE CITY WATER
Faiman Spring and

Sept. 16, 1933.

Prairie
App

Scale 4" = 1 mi

T.125

Sec. 33 Sec. 34
Sec. 4 Sec. 3.

Sec. 34 Sec. 35
Sec. 3 Sec. 2.

T.135.

I, L. E. Lucas, of John Day, Oregon, do
hereby certify that this map was made from
notes taken during an actual survey made by
on Sept. 14, 15 and 16, 1933, and that it correctly
represents the works described in the accom-
panying application, together with the location
of present Water System, also approximate lo-
cation of present System of mains.

L. E. Lucas

Civil Engineer
No. 384.

Sec. 10 Sec. 11

R. 33 E.
33

Dixie Cr.

Prase
Copos


John D

Map of Proposed
PRAIRIE CITY WATER SYSTEM
Fairman Spring and Pipe Line

Sept. 16, 1933.

Prairie City
Appropriator.

Scale 4" = 1 mile

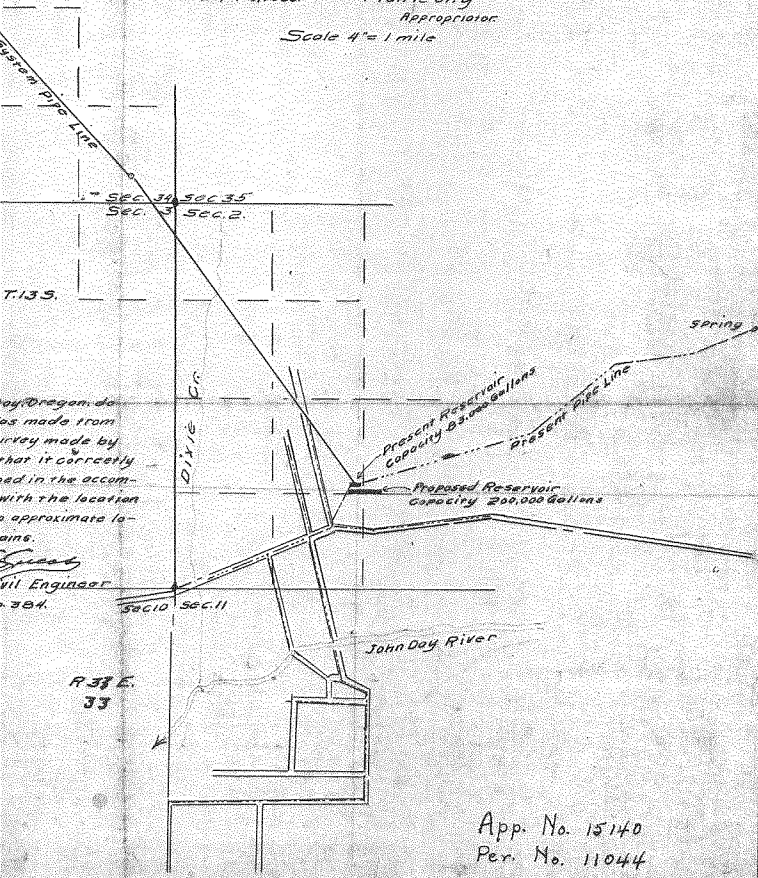

App. No. 15140
Per. No. 11044