


Section
19
T.32S. R.45E.

Section
20
T.32S. R.45E.

Section
21
T.32S. R.45E.

CERTIFICATE.
I, E.B. Alsop of Jordan Valley Ore, do hereby certify that this map was made from notes taken during an actual survey made by me on Feb. 21st to 23rd 1920, and that it correctly represents the work described in the accompanying application, together with the location of streams and other ditches in immediate vicinity
E. B. Alsop

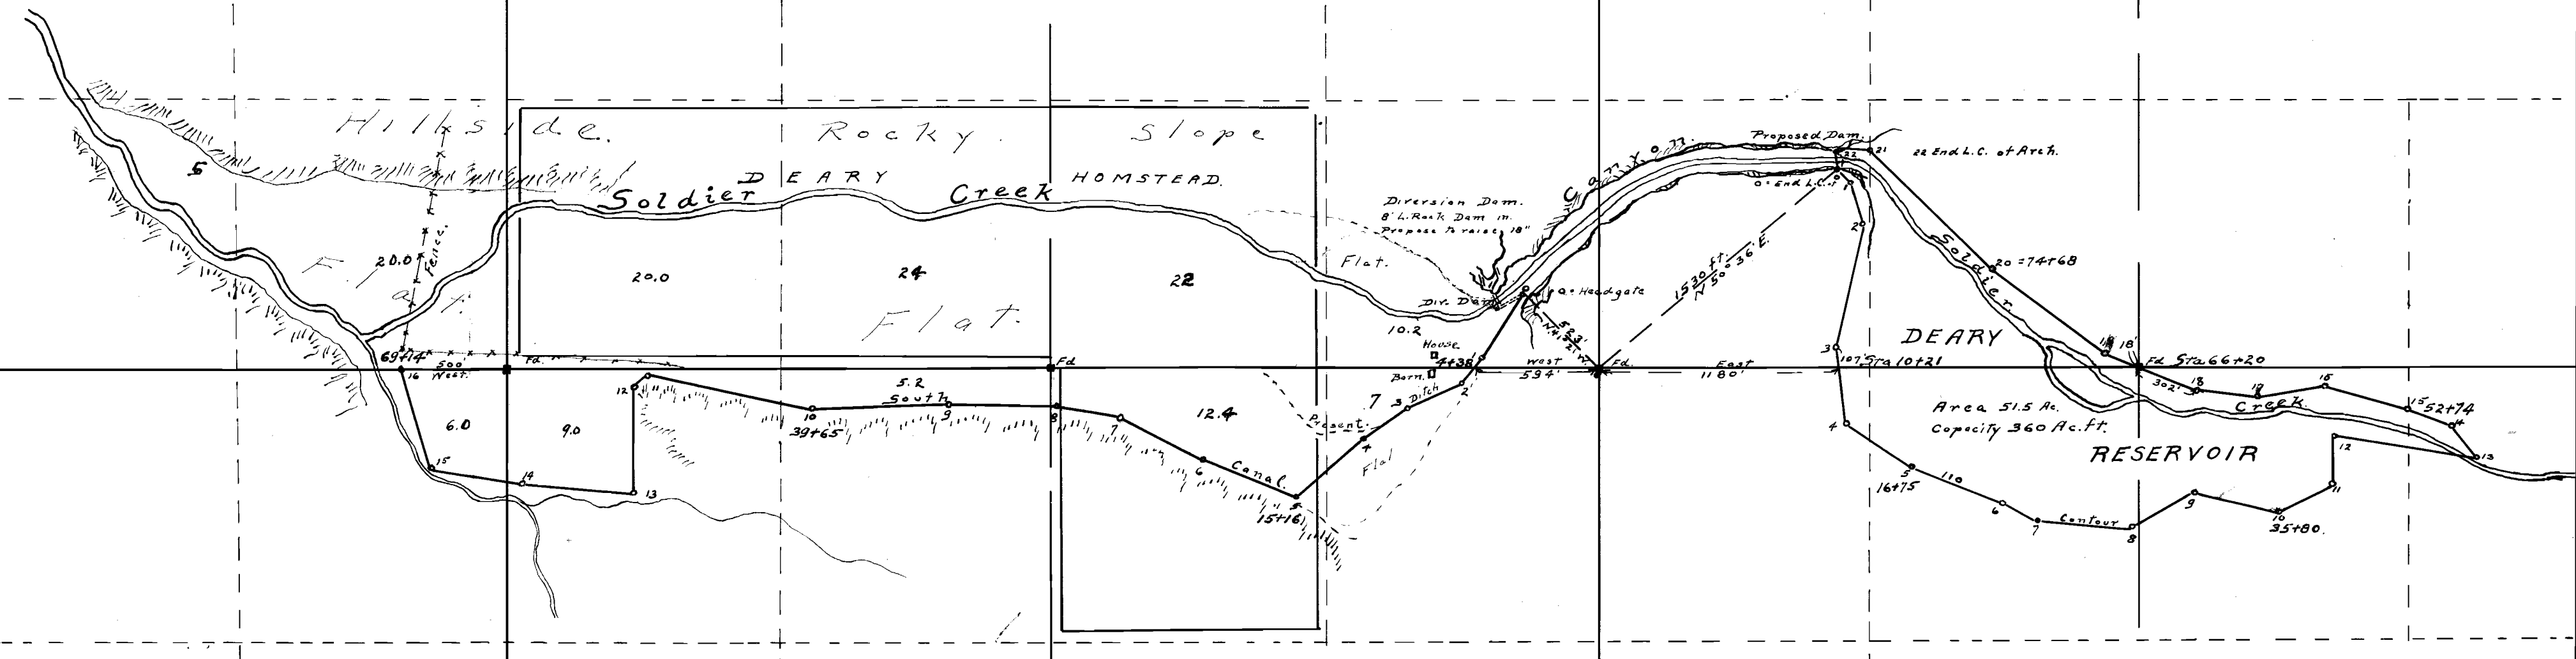

MAP OF
PROPOSED RESERVOIR AND CANAL
Application of A.C. LEE
Township 32So. Range 45E.
Feb 27-1920 Jordan Valley Ore.
Scale 1/4" = 600 ft.

Application No. 7111
Permit No. 4236

Section
30
T.32S. R.45E.

Section
29
T.32S. R.45E.

Section
28
T.32S. R.45E.

REGISTERED
Emmet B. Alsop.