# MAP TO ACCOMPANY
# APPLICATION TO APPRORIATE PUBLIC WATER
# OF THE STATE OF OREGON

I, R.W. Jones of McMinnville, Oregon, do hereby certify that this map was made from notes taken during an actual survey made by me on August 7th 1935 and that it correctly represents the work described in the accompanying application together with location of streams in the immediate vicinity.
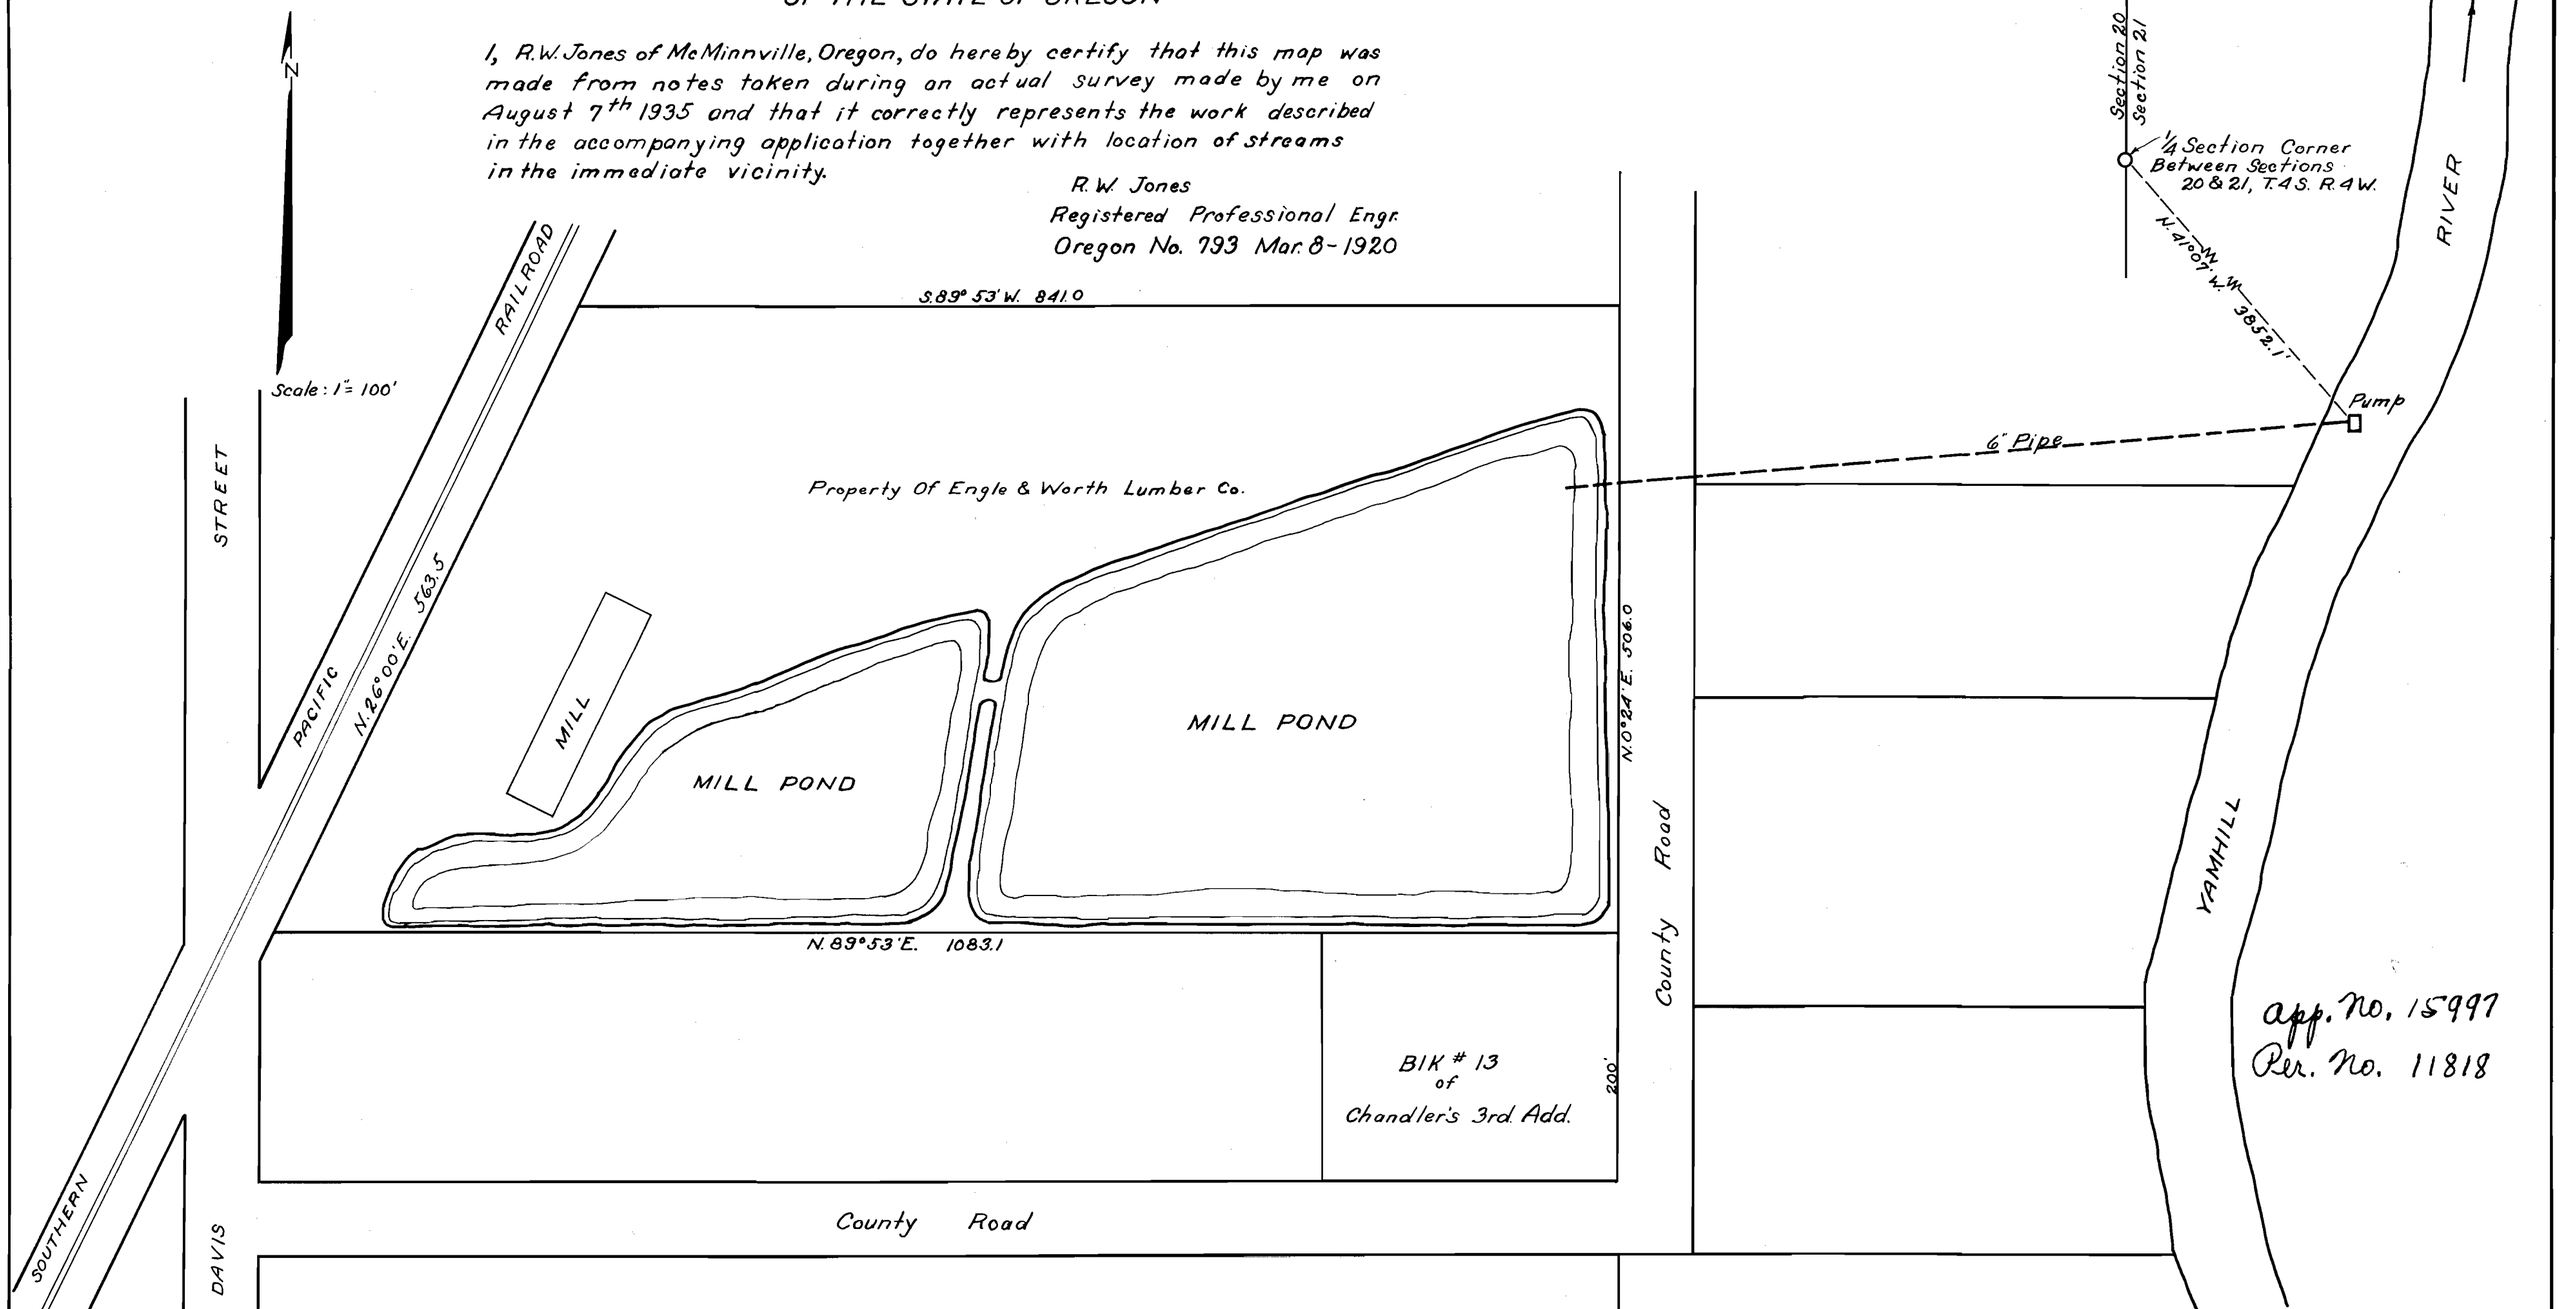
R. W. Jones
Registered Professional Engr.
Oregon No. 793 Mar. 8-1920