



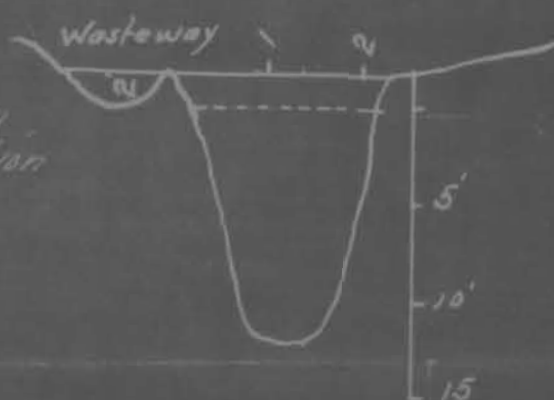

Profile

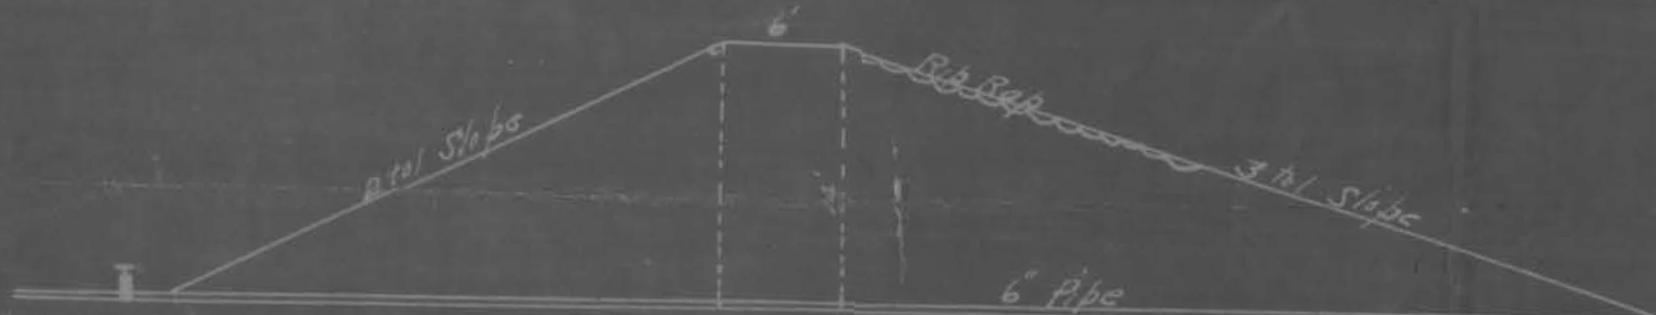

Cross Section



I, H. Tamblyn, of Vale, Ore., do hereby certify that this map was made from notes taken during an actual survey made by me on July 22, 1921, and that it correctly represents the works described in the accompanying application together with the location of streams and other ditches in the immediate vicinity and has written thereon the area of each smallest legal subdivision which it is supposed to irrigate.

H. Tamblyn
C.E.

CLARK RESERVOIR #2

T28S; R41E.W.M.

Albert V. Clark
Crowley, Ore.

Application No. 8056
Permit No. 5207

OFFICE OF STATE ENGINEER
DIVISION OF WATER
AUG 20 1921
DALE, OREGON

Application No. 8055
Permit No. R513

