# CLARK RESERVOIR

Tp. 28 S. R 40 E, W.M.

Albert V. Clark.
Crowley, Or.

Application No. 5919
Permit No. 5920
Certificate No. 3641

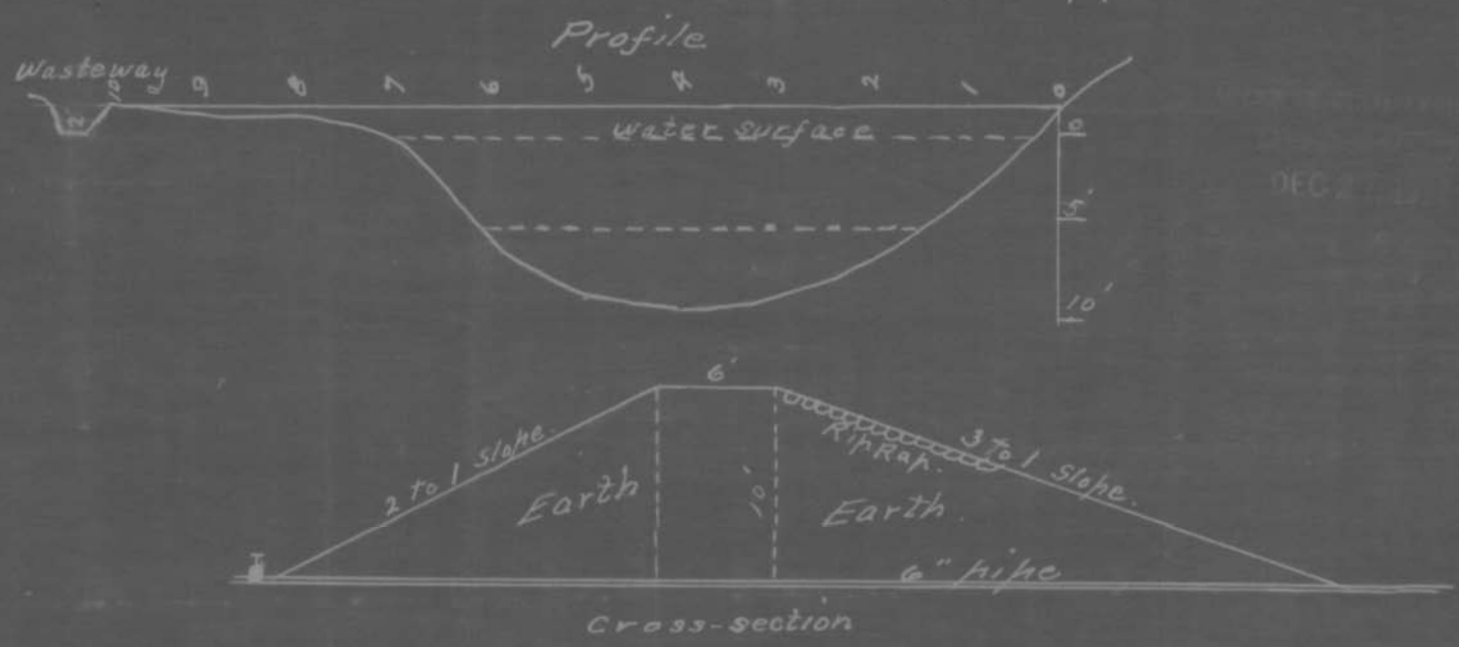


I, J. F. Miller, of Vale, Or. do hereby certify that this map was made from notes taken during an actual survey made by me on Dec. 18th 1917, and that it correctly represents the works described in the accompanying applications together with the location of streams and other ditches in the immediate vicinity and has written thereon the area of each smallest legal subdivision which it is proposed to irrigate.

J. F. Miller
Engr.