



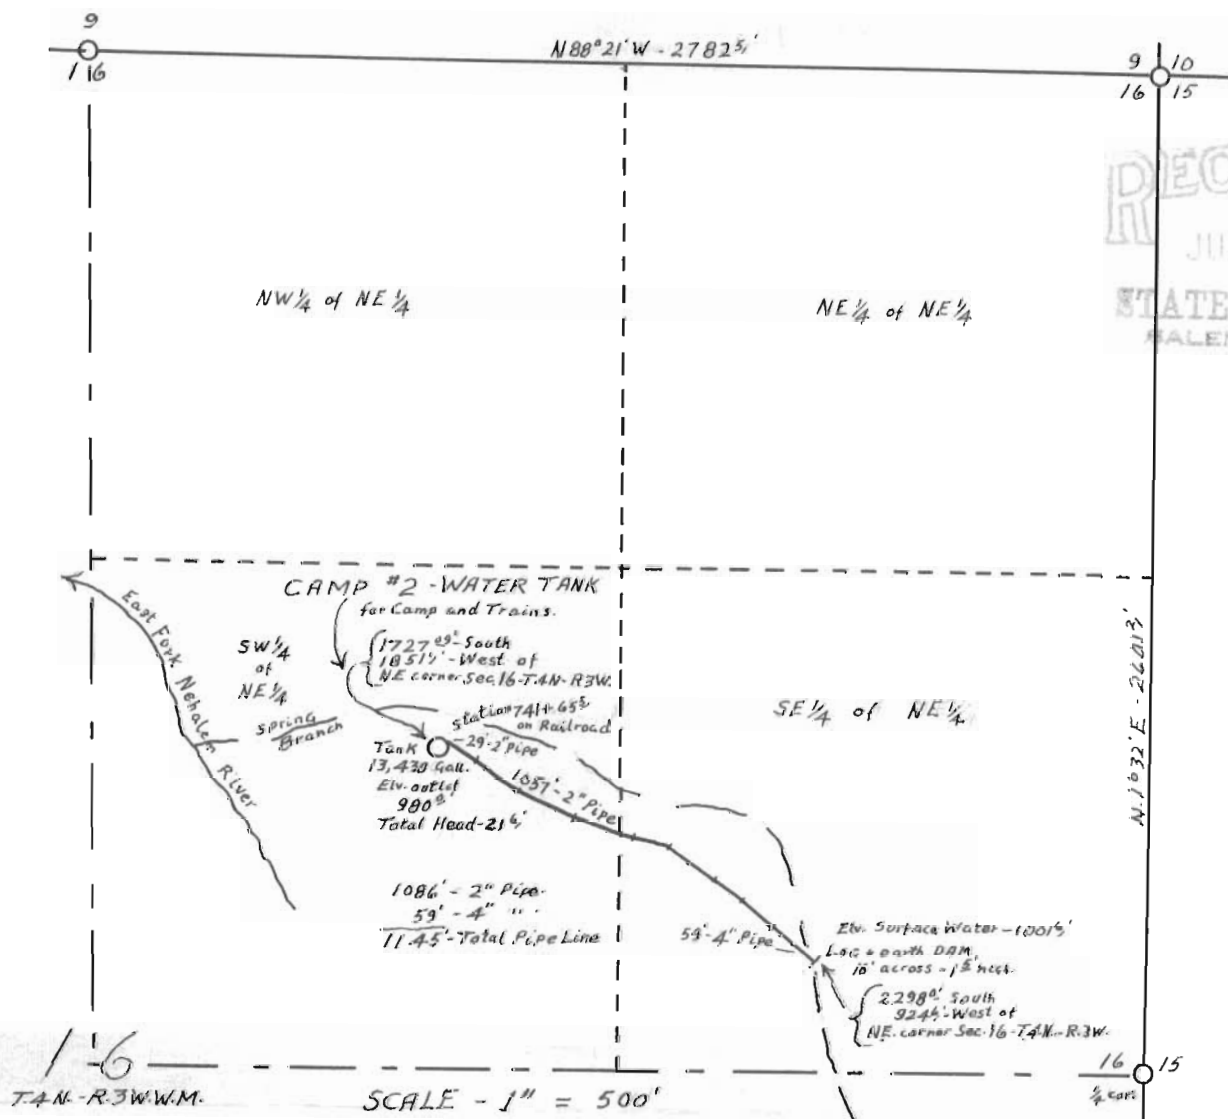

RECEIVED
JUL 1 1936
STATE ENGINEER
HALEM, OREGON

MAP
TO ACCOMPANY
APPLICATION FOR WATER RIGHTS
By
THE CLARK AND WILSON LUMBER COMPANY OF DELAWARE.
LINNTON, OREGON.
IN N.E. 1/4 - SECTION 16 - T. 4N. - R. 3W.W.M.
COLUMBIA COUNTY, OREGON.
JUNE 20, 1936.

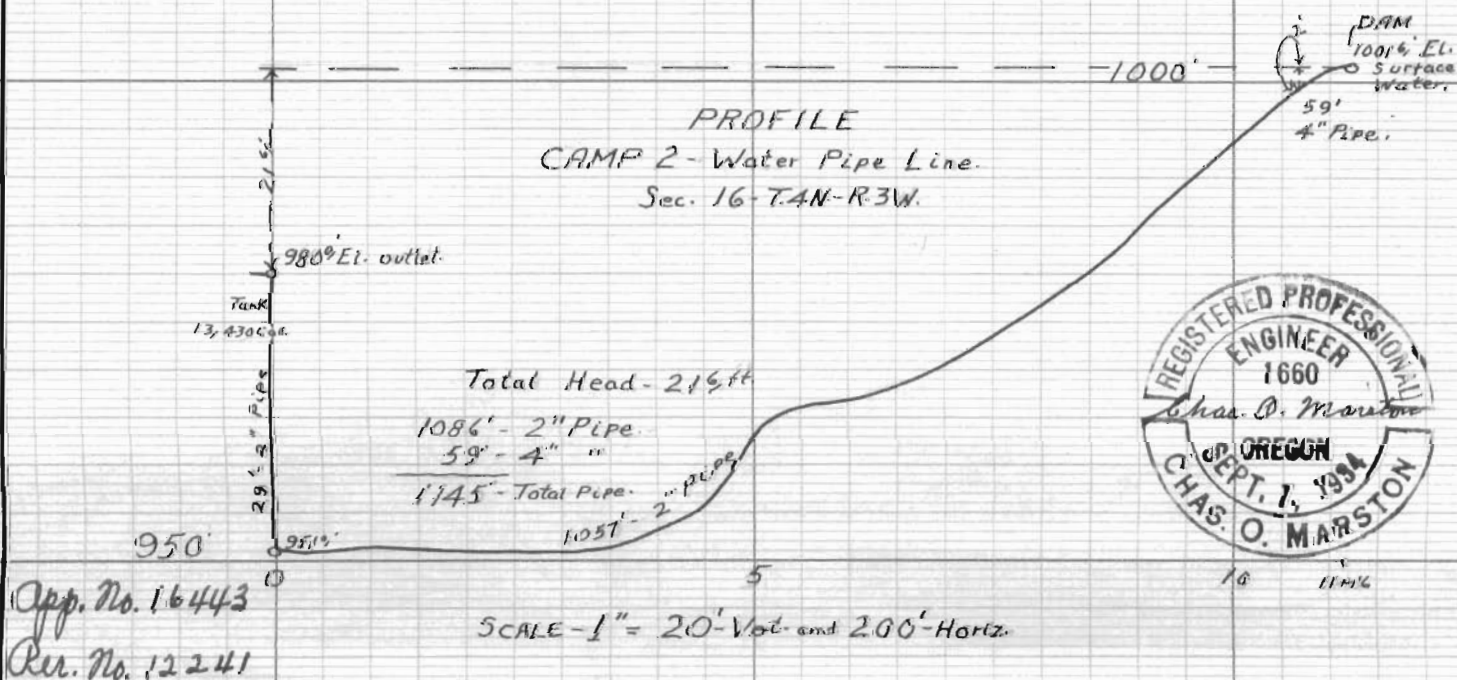

1-12-16443 - OR