


Map accompanying application of
Melvin Campbell, for permit to appro-
priate water, in the S.E. 1/4 of section
13, T. 7 S. R. 21 E. W. M.

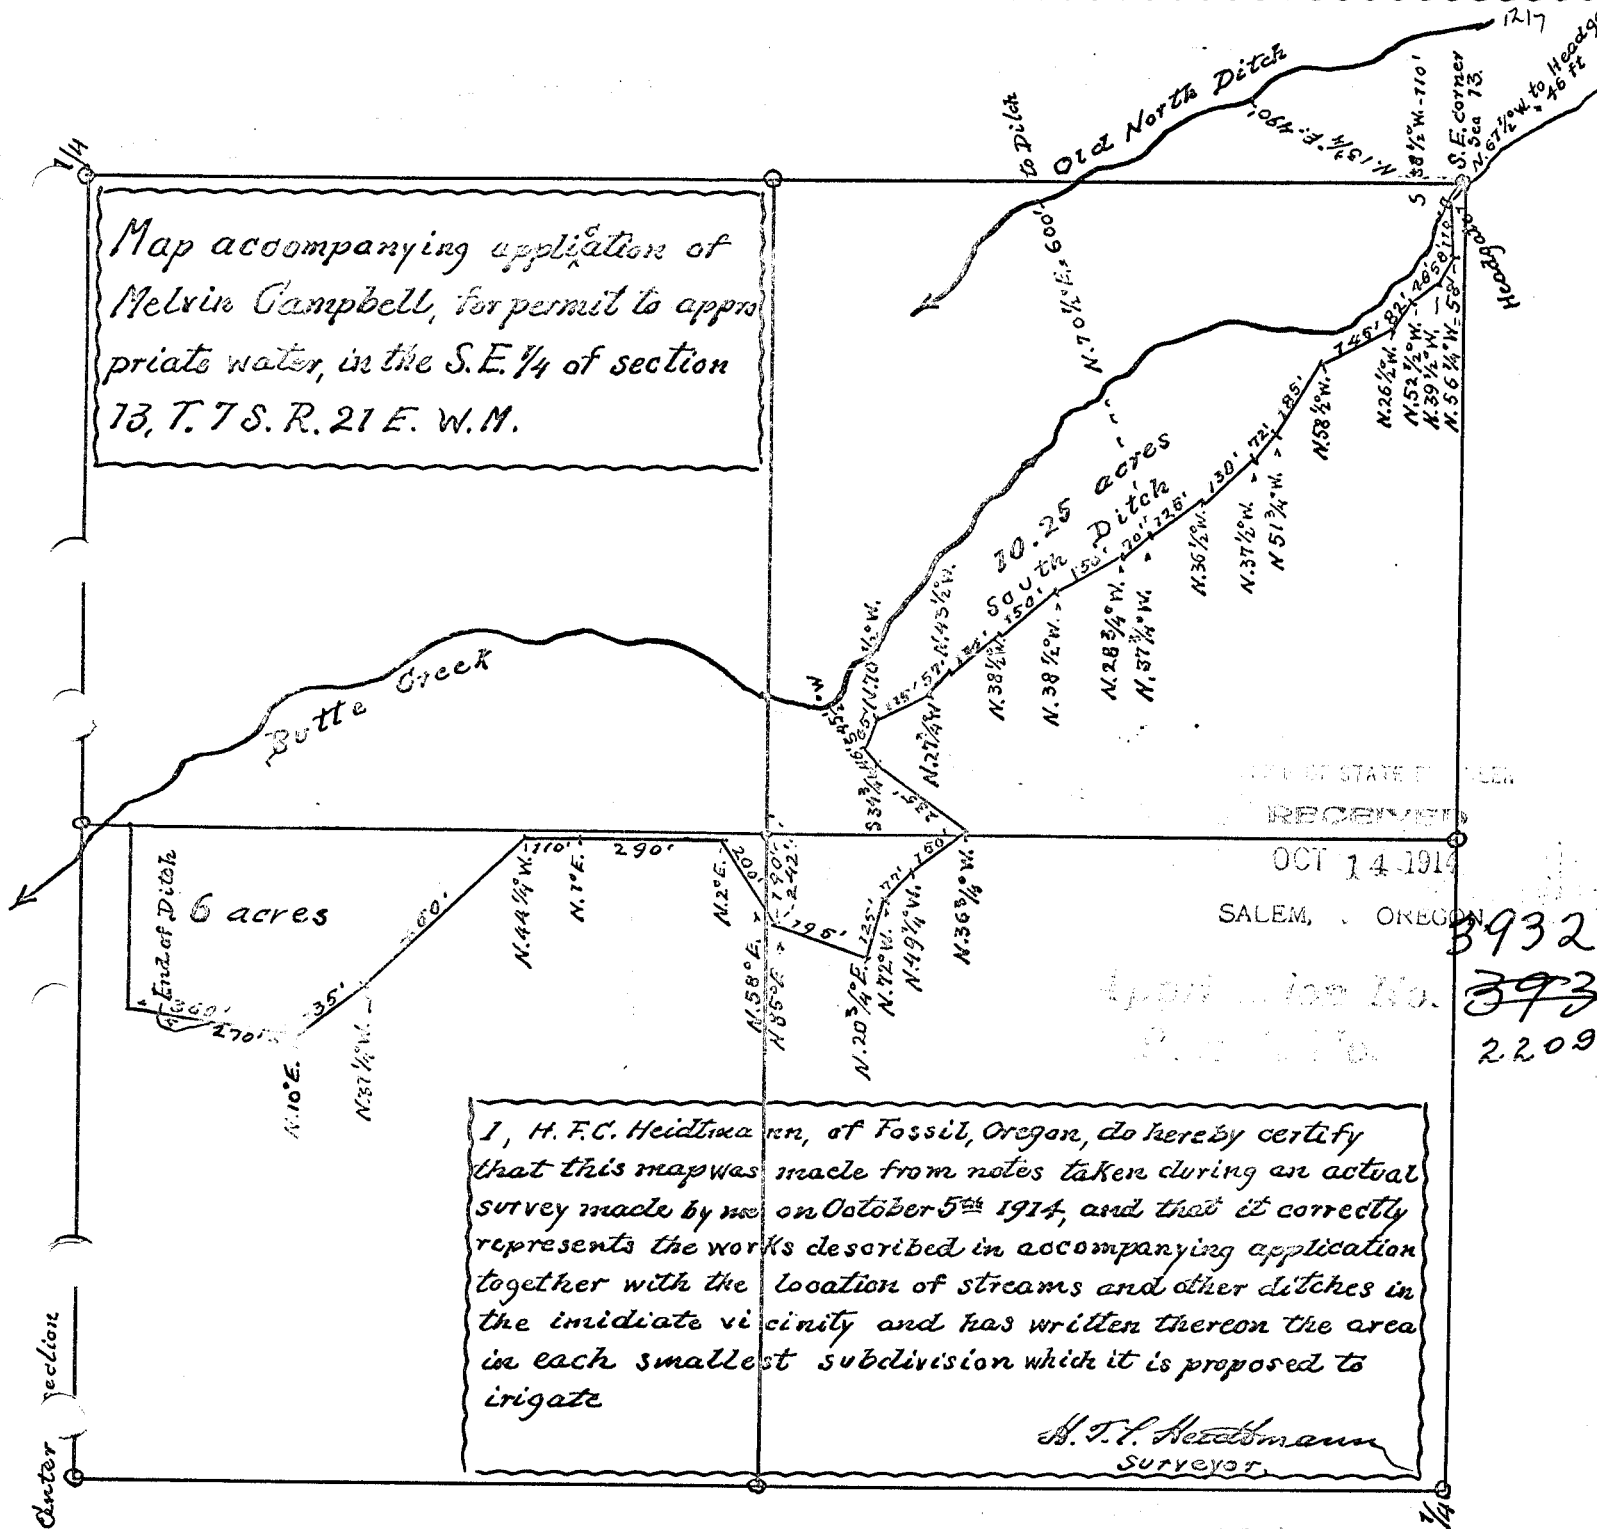

RECEIVED
OCT 14 1914
SALEM, OREGON

3932
393
2209

I, H. F. C. Heidtman, of Fossil, Oregon, do hereby certify
that this map was made from notes taken during an actual
survey made by me on October 5th 1914, and that it correctly
represents the works described in accompanying application
together with the location of streams and other ditches in
the immediate vicinity and has written thereon the area
in each smallest subdivision which it is proposed to
irrigate

H. F. C. Heidtman
Surveyor

2209