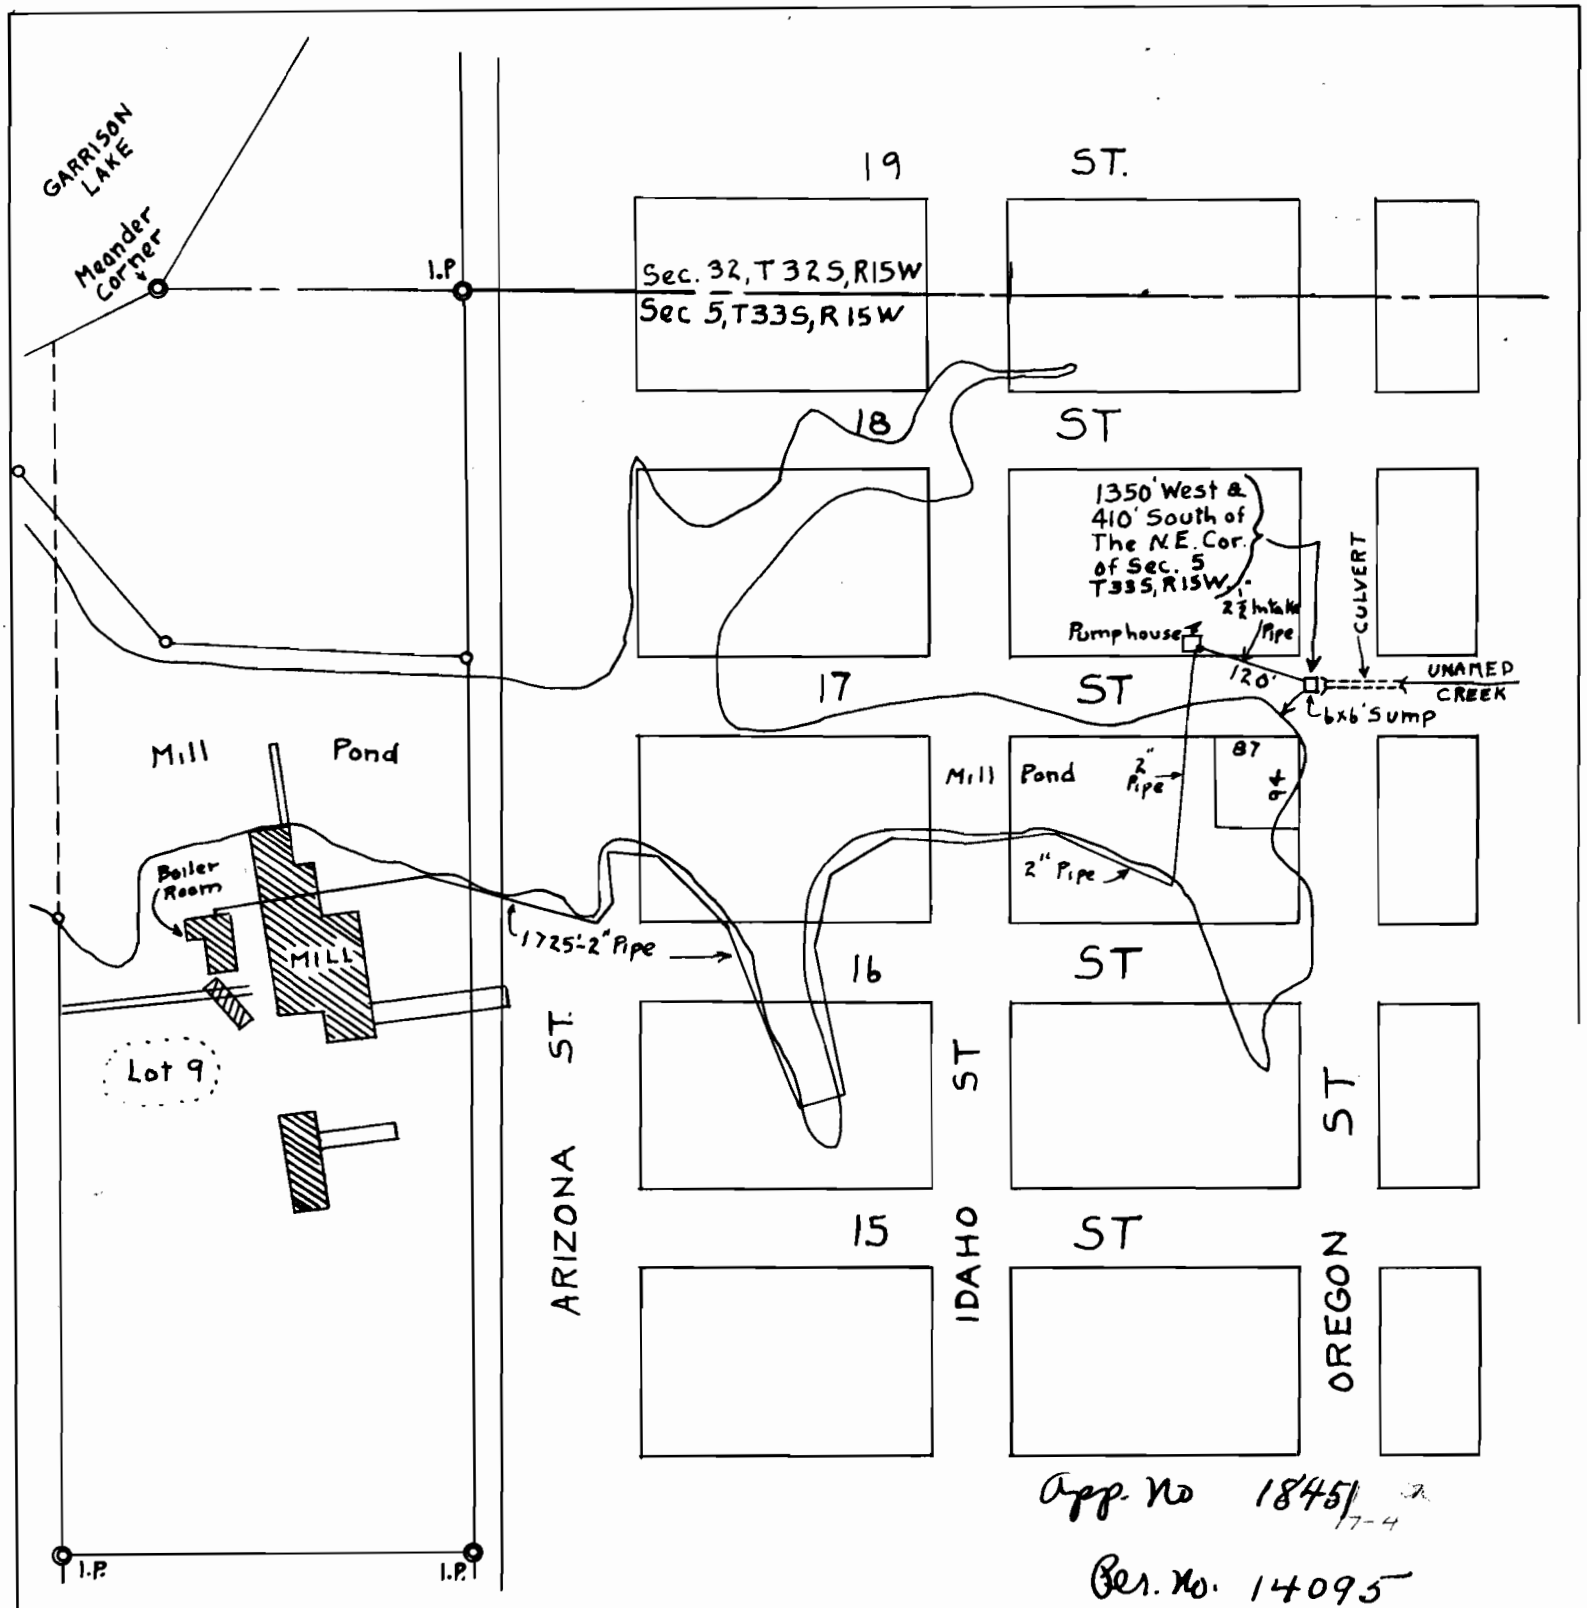


App. No 18451 7-4

Per. No. 14095

REGISTERED PROFESSIONAL ENGINEER 1300 S. O. Newhouse OREGON MAR. 8, 1929 S. O. Newhouse

MAP OF PORTION OF PORT ORFORD, OREGON

SHOWING PROPOSED WATER DIVERSION BY TRANS-PACIFIC LBR. CO.

Scale 1 in. = 200 ft Nov. 1939