


16

21

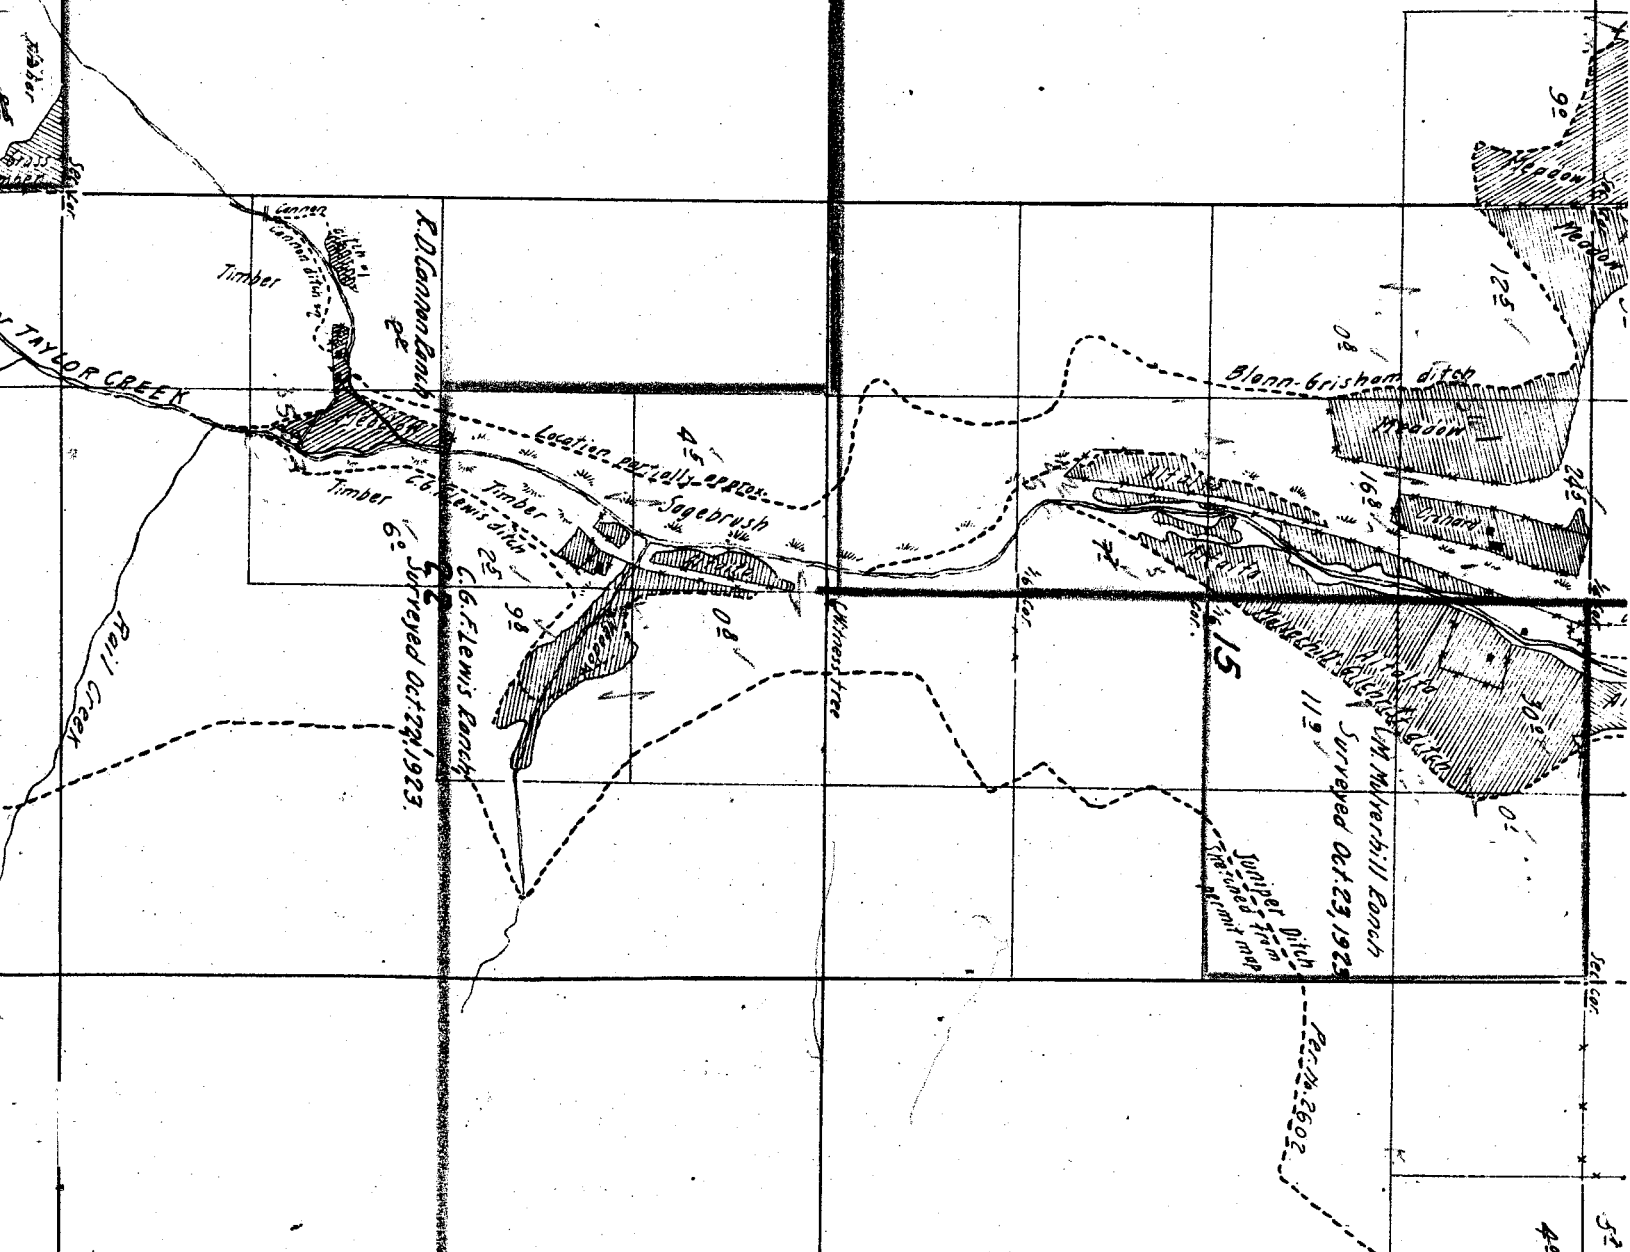

USA
28

33

Boyer Ranger
Station
Surveyed, Apr. 22, 1902

Meadow irrigated by
furrow ditch and sub-
irrigation
John Boyd Ranch
163

WEST BRANCH OF TNY


27

Slide Creek


34



20 E.

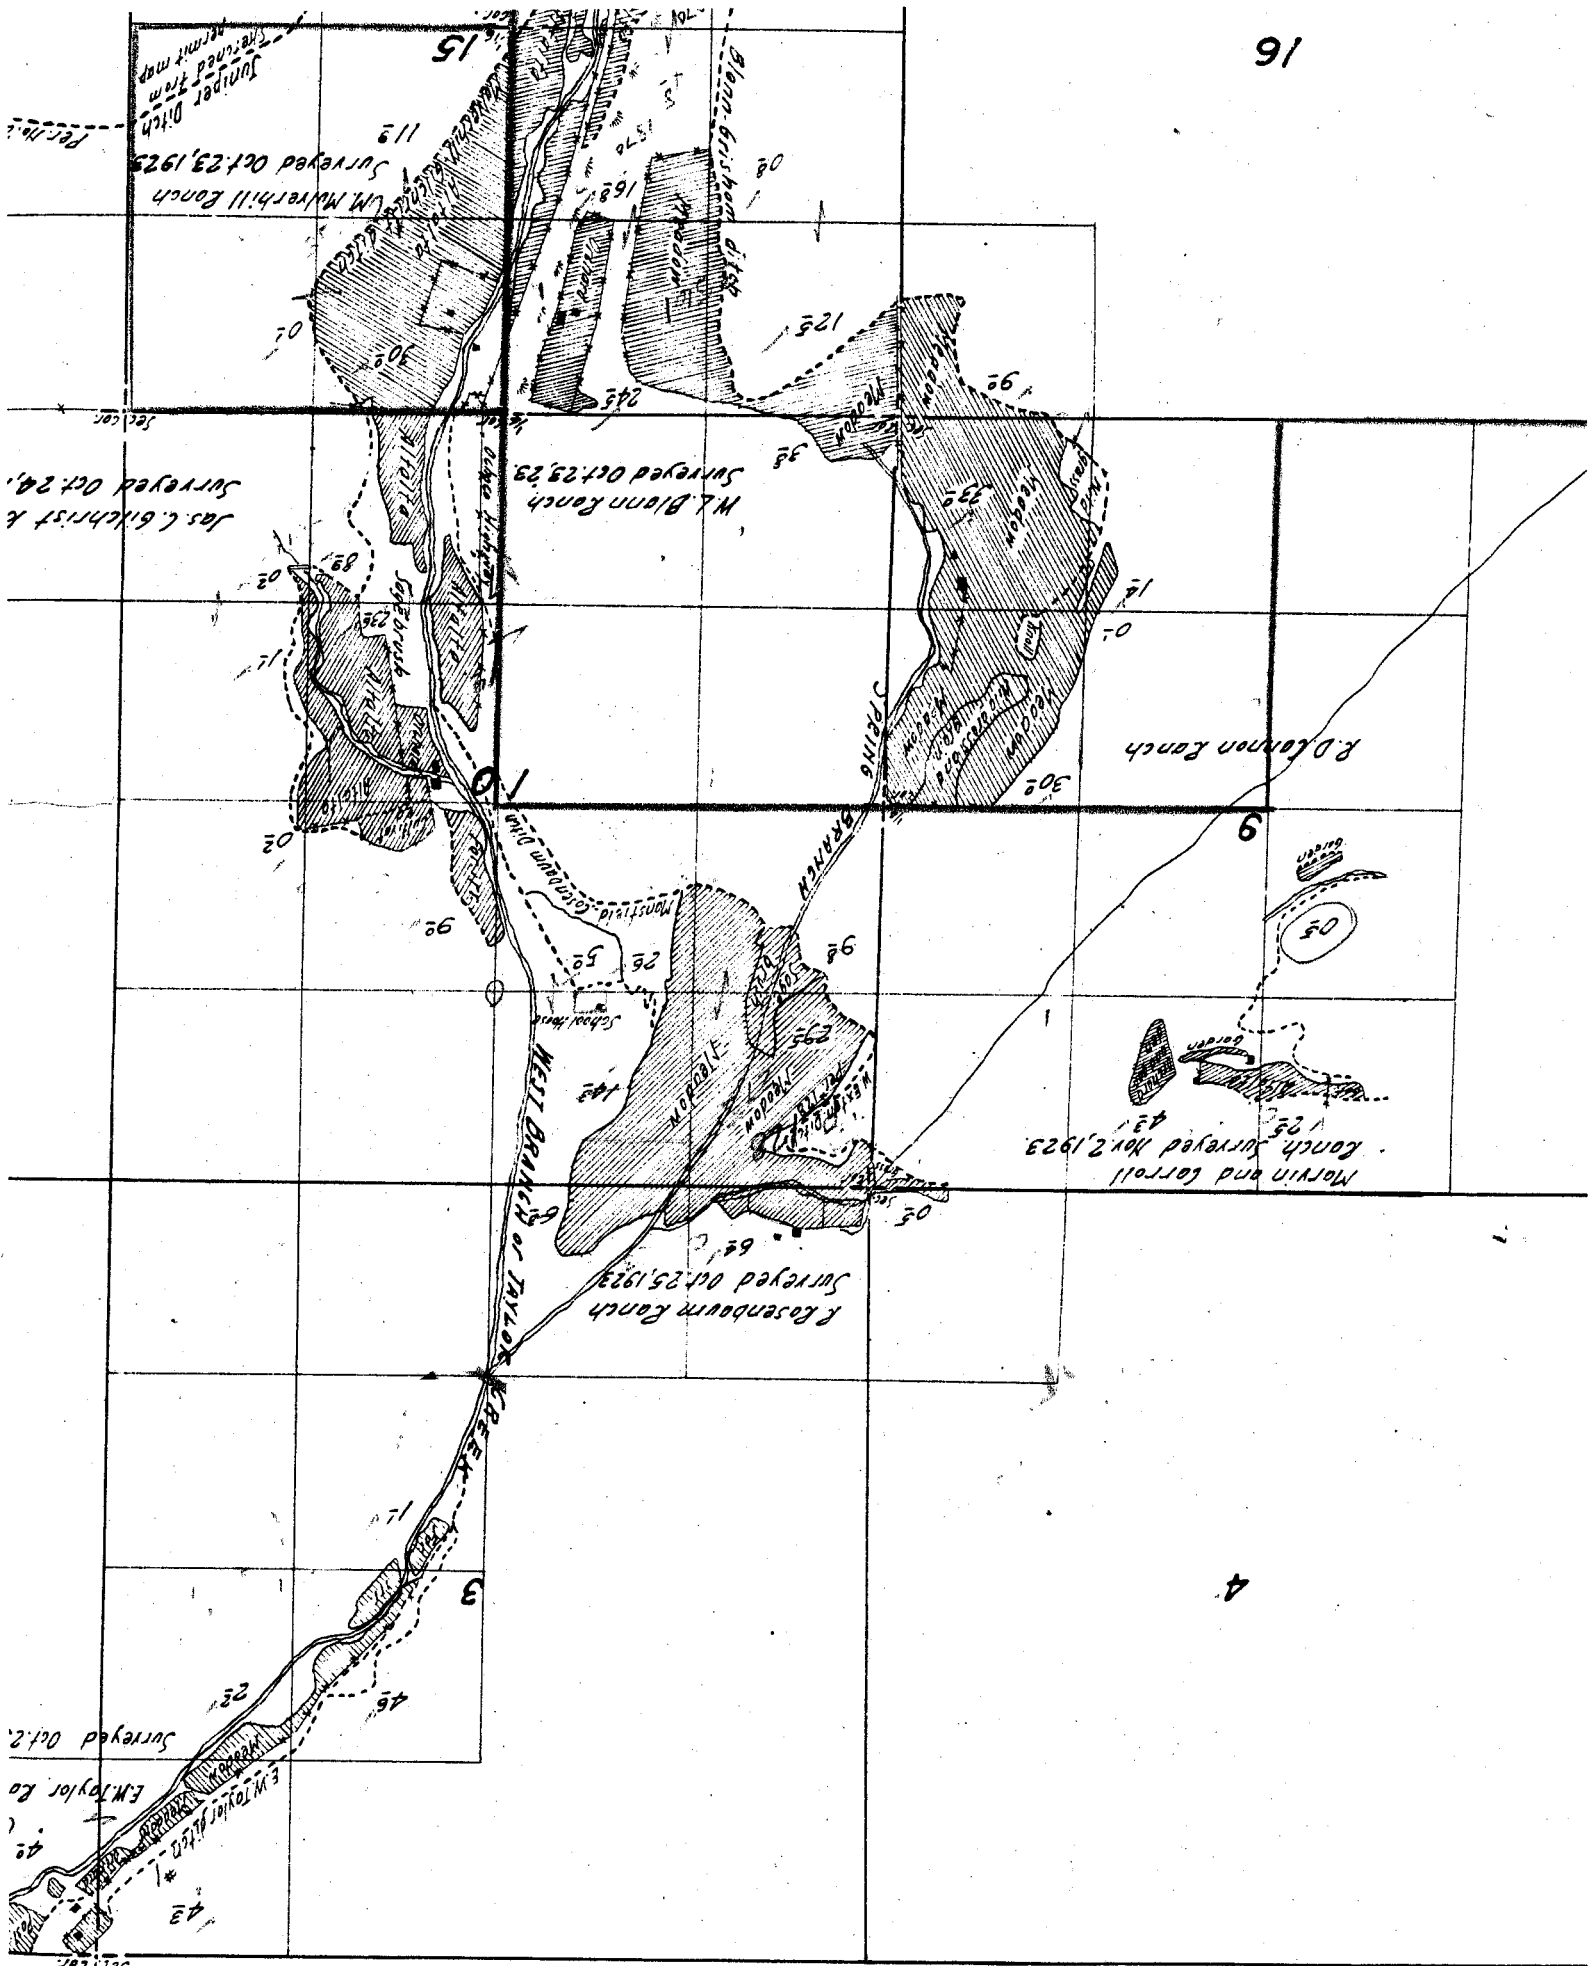

Scale of Feet

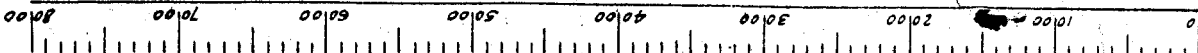

35

36

Note: Creeks sketched in approximate location from U.S. Township plat, U.S. Forest Service map, and permit maps, except in vicinity of irrigated areas.

26

25

23

24

THOMPSON

32


31


29

30

20

61

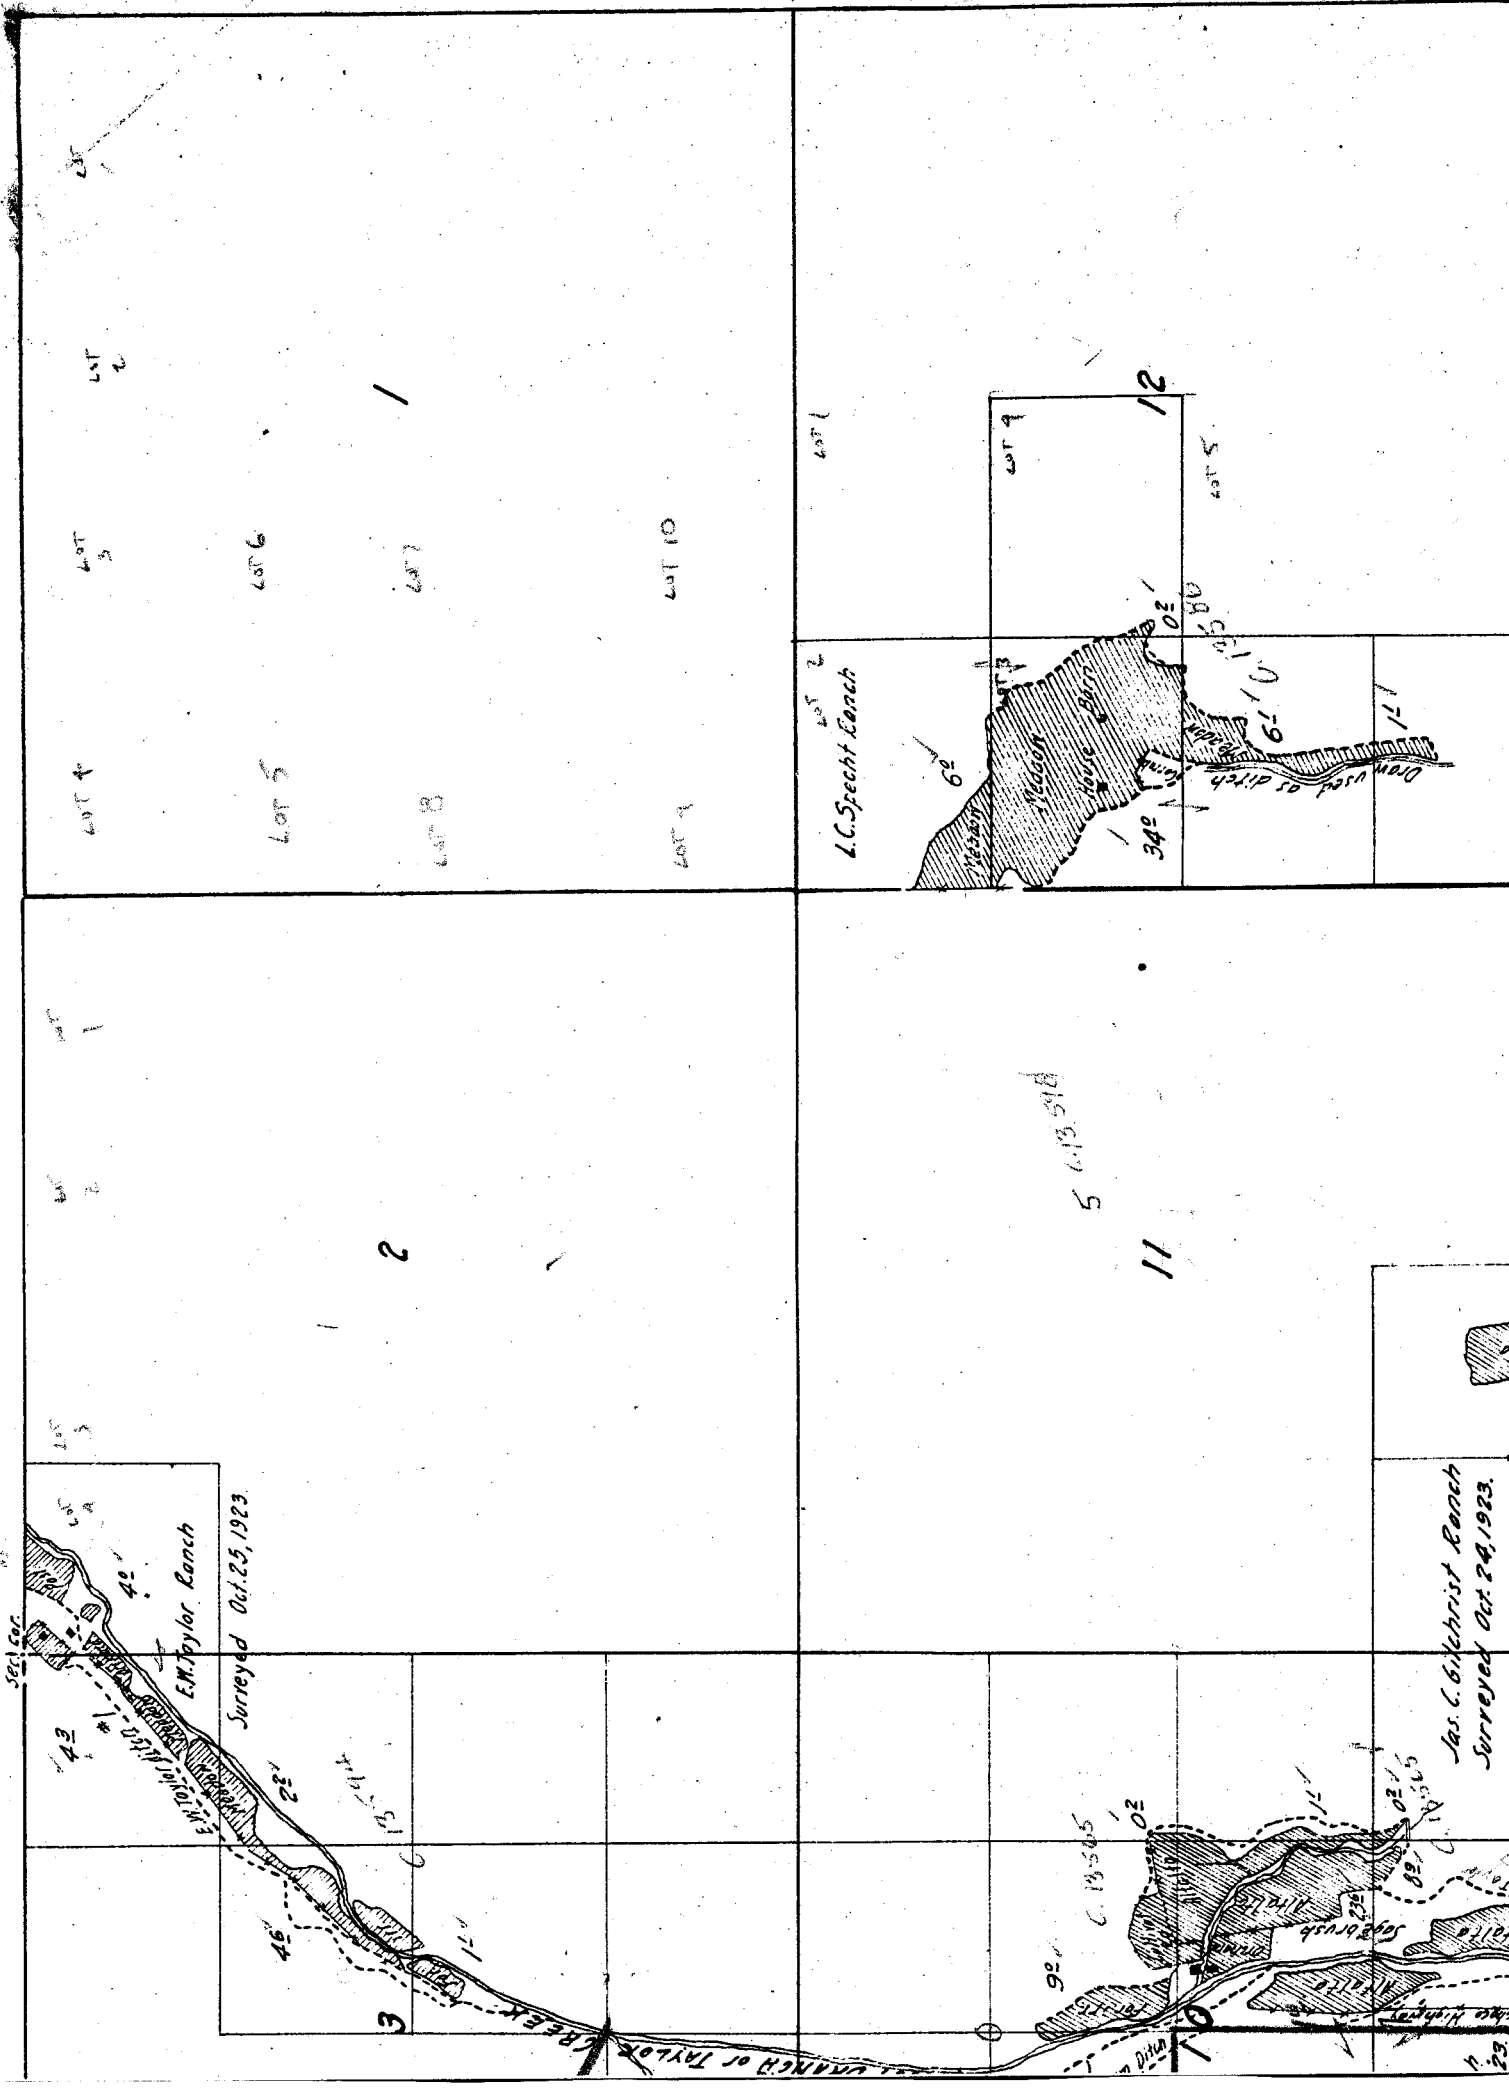

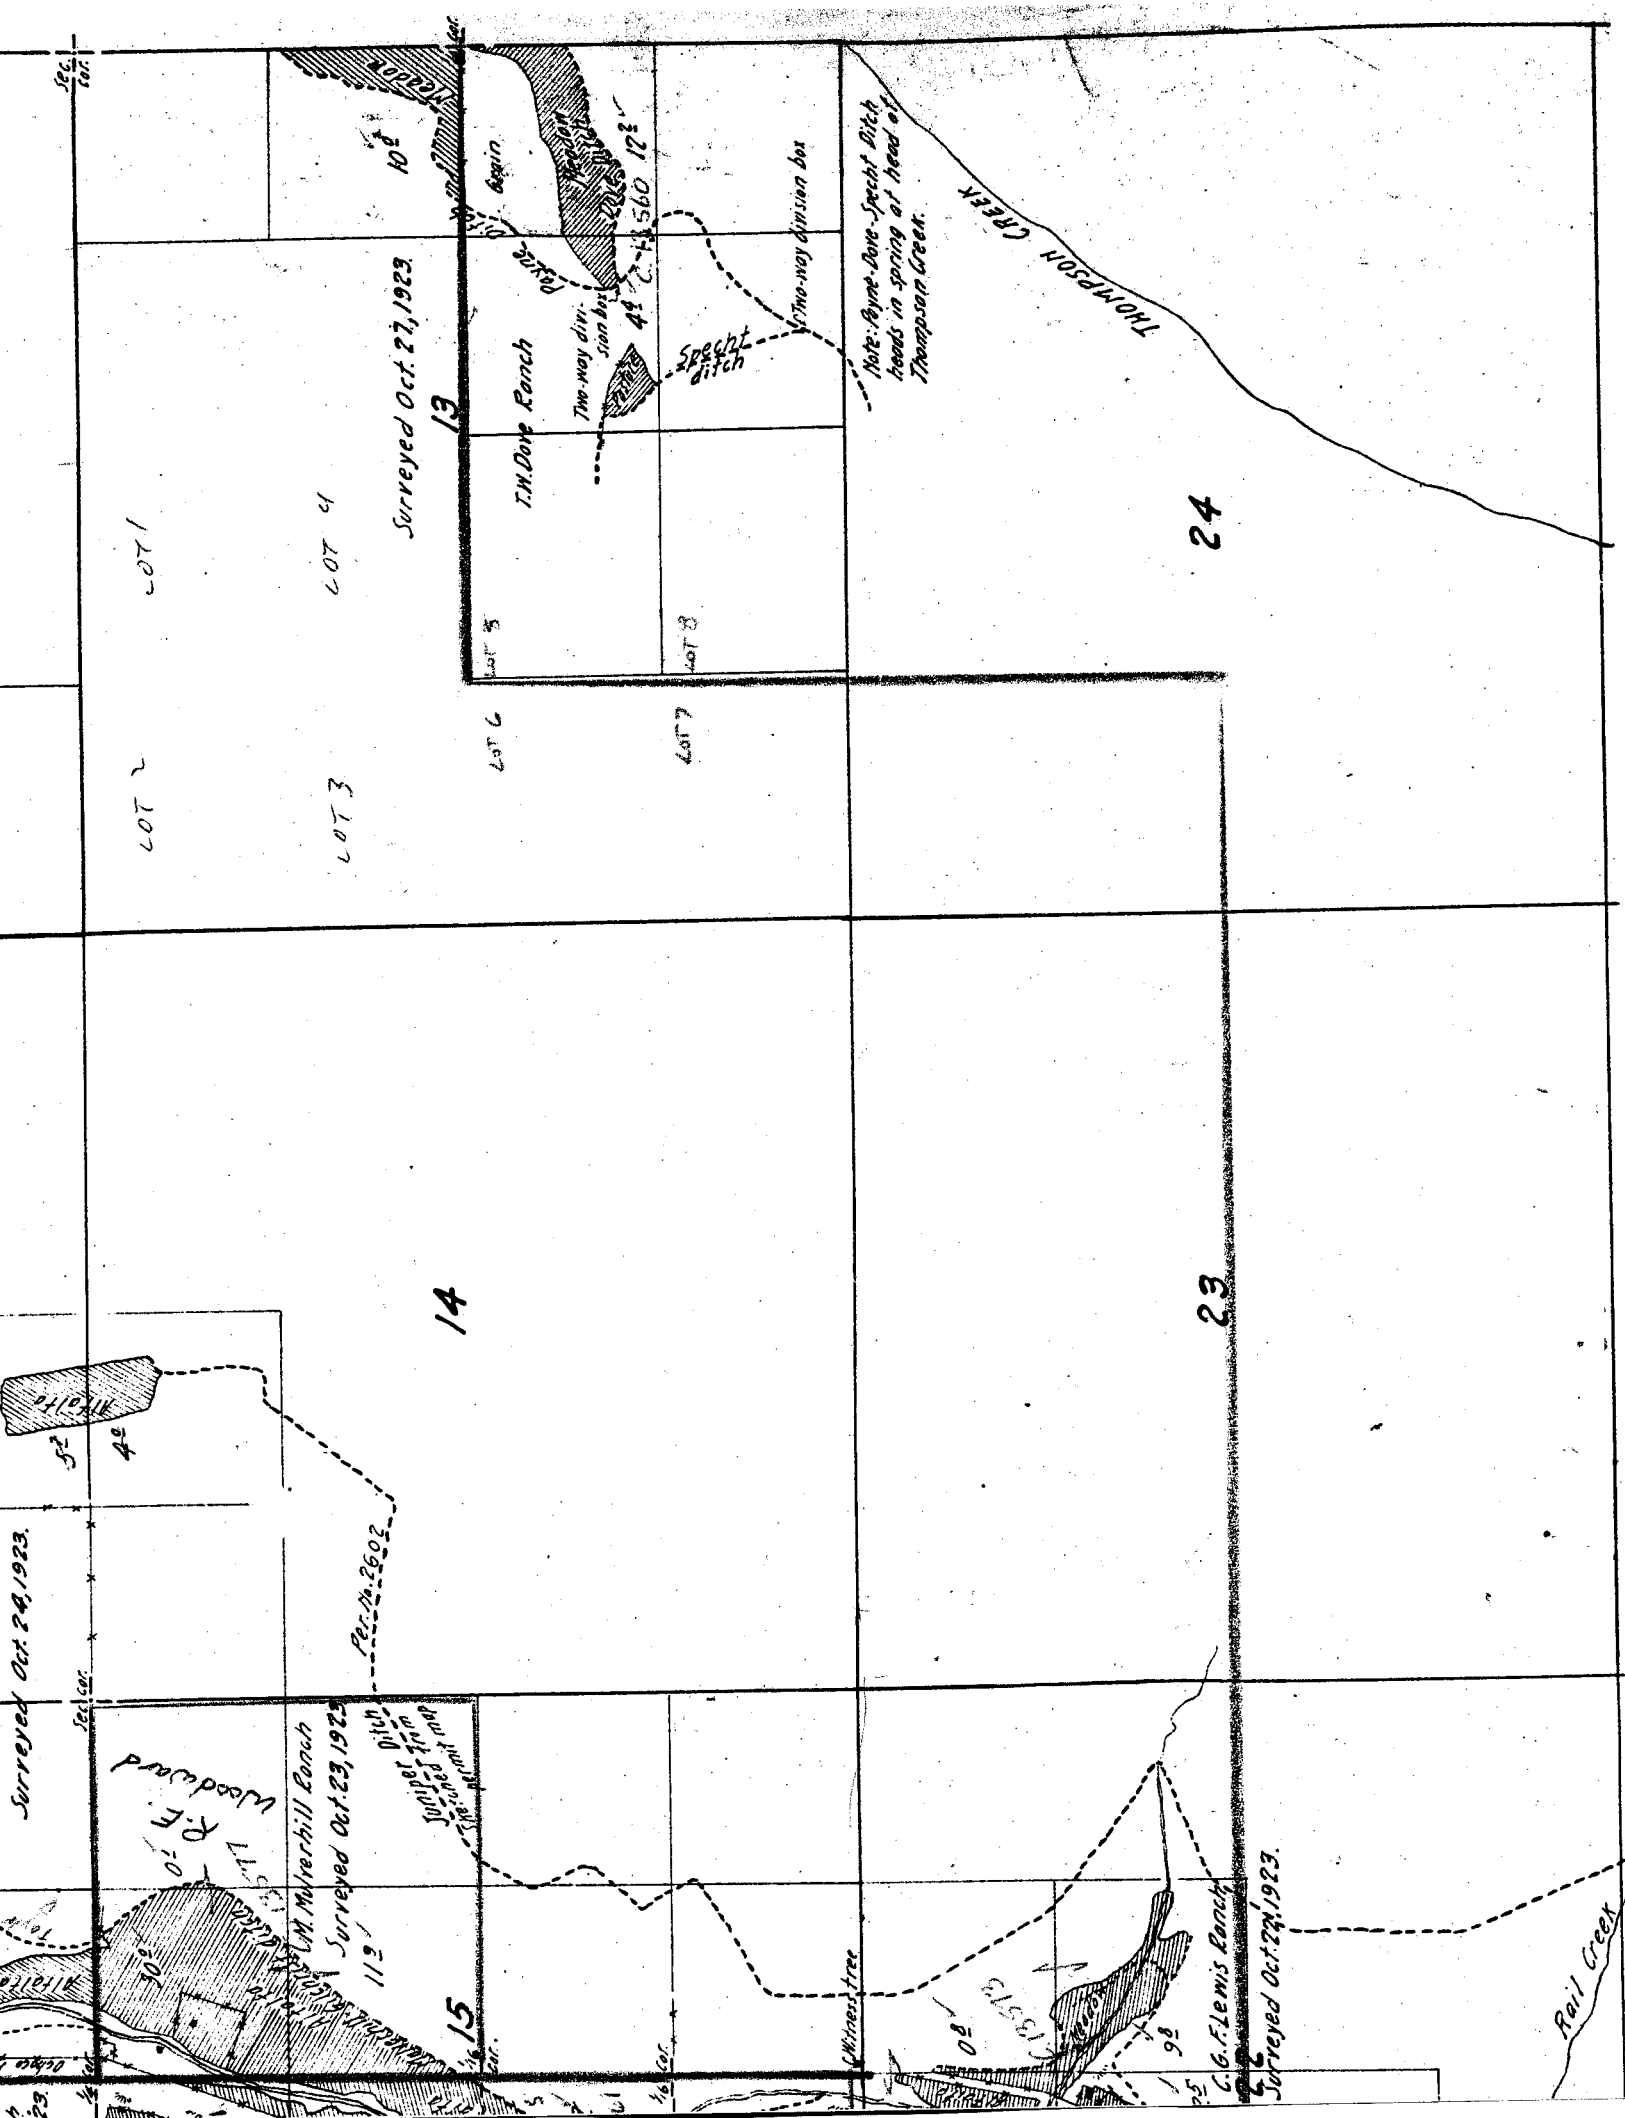

Township

4

5

6

Marvin and L.
Lanck Survey,
125⁺ 1955


9

R.D. Chapman L.

8

May E. Stephenson Ranch
79⁺ Surveyed Nov 2, 1923.

Note: Location of
creek and irriga-
ted areas somewhat
approximate.

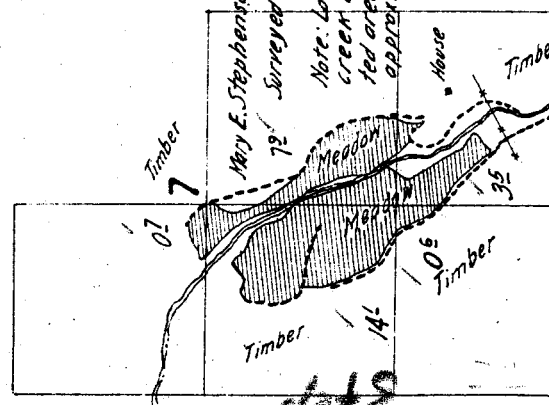

Stephenson

12


16

65

17

61

18

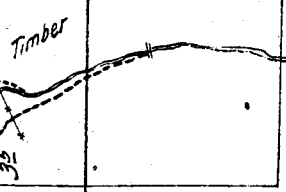

HEFLIN CREEK