

16

Staff gages

Burn
L.T. Howard
Surveyed Nov.

House 21

Howard ditch

17


20

J.H. Roberts Ranch
Surveyed Oct. 26, 1923.

18

19

WEST BRANCH OF
C. 12522

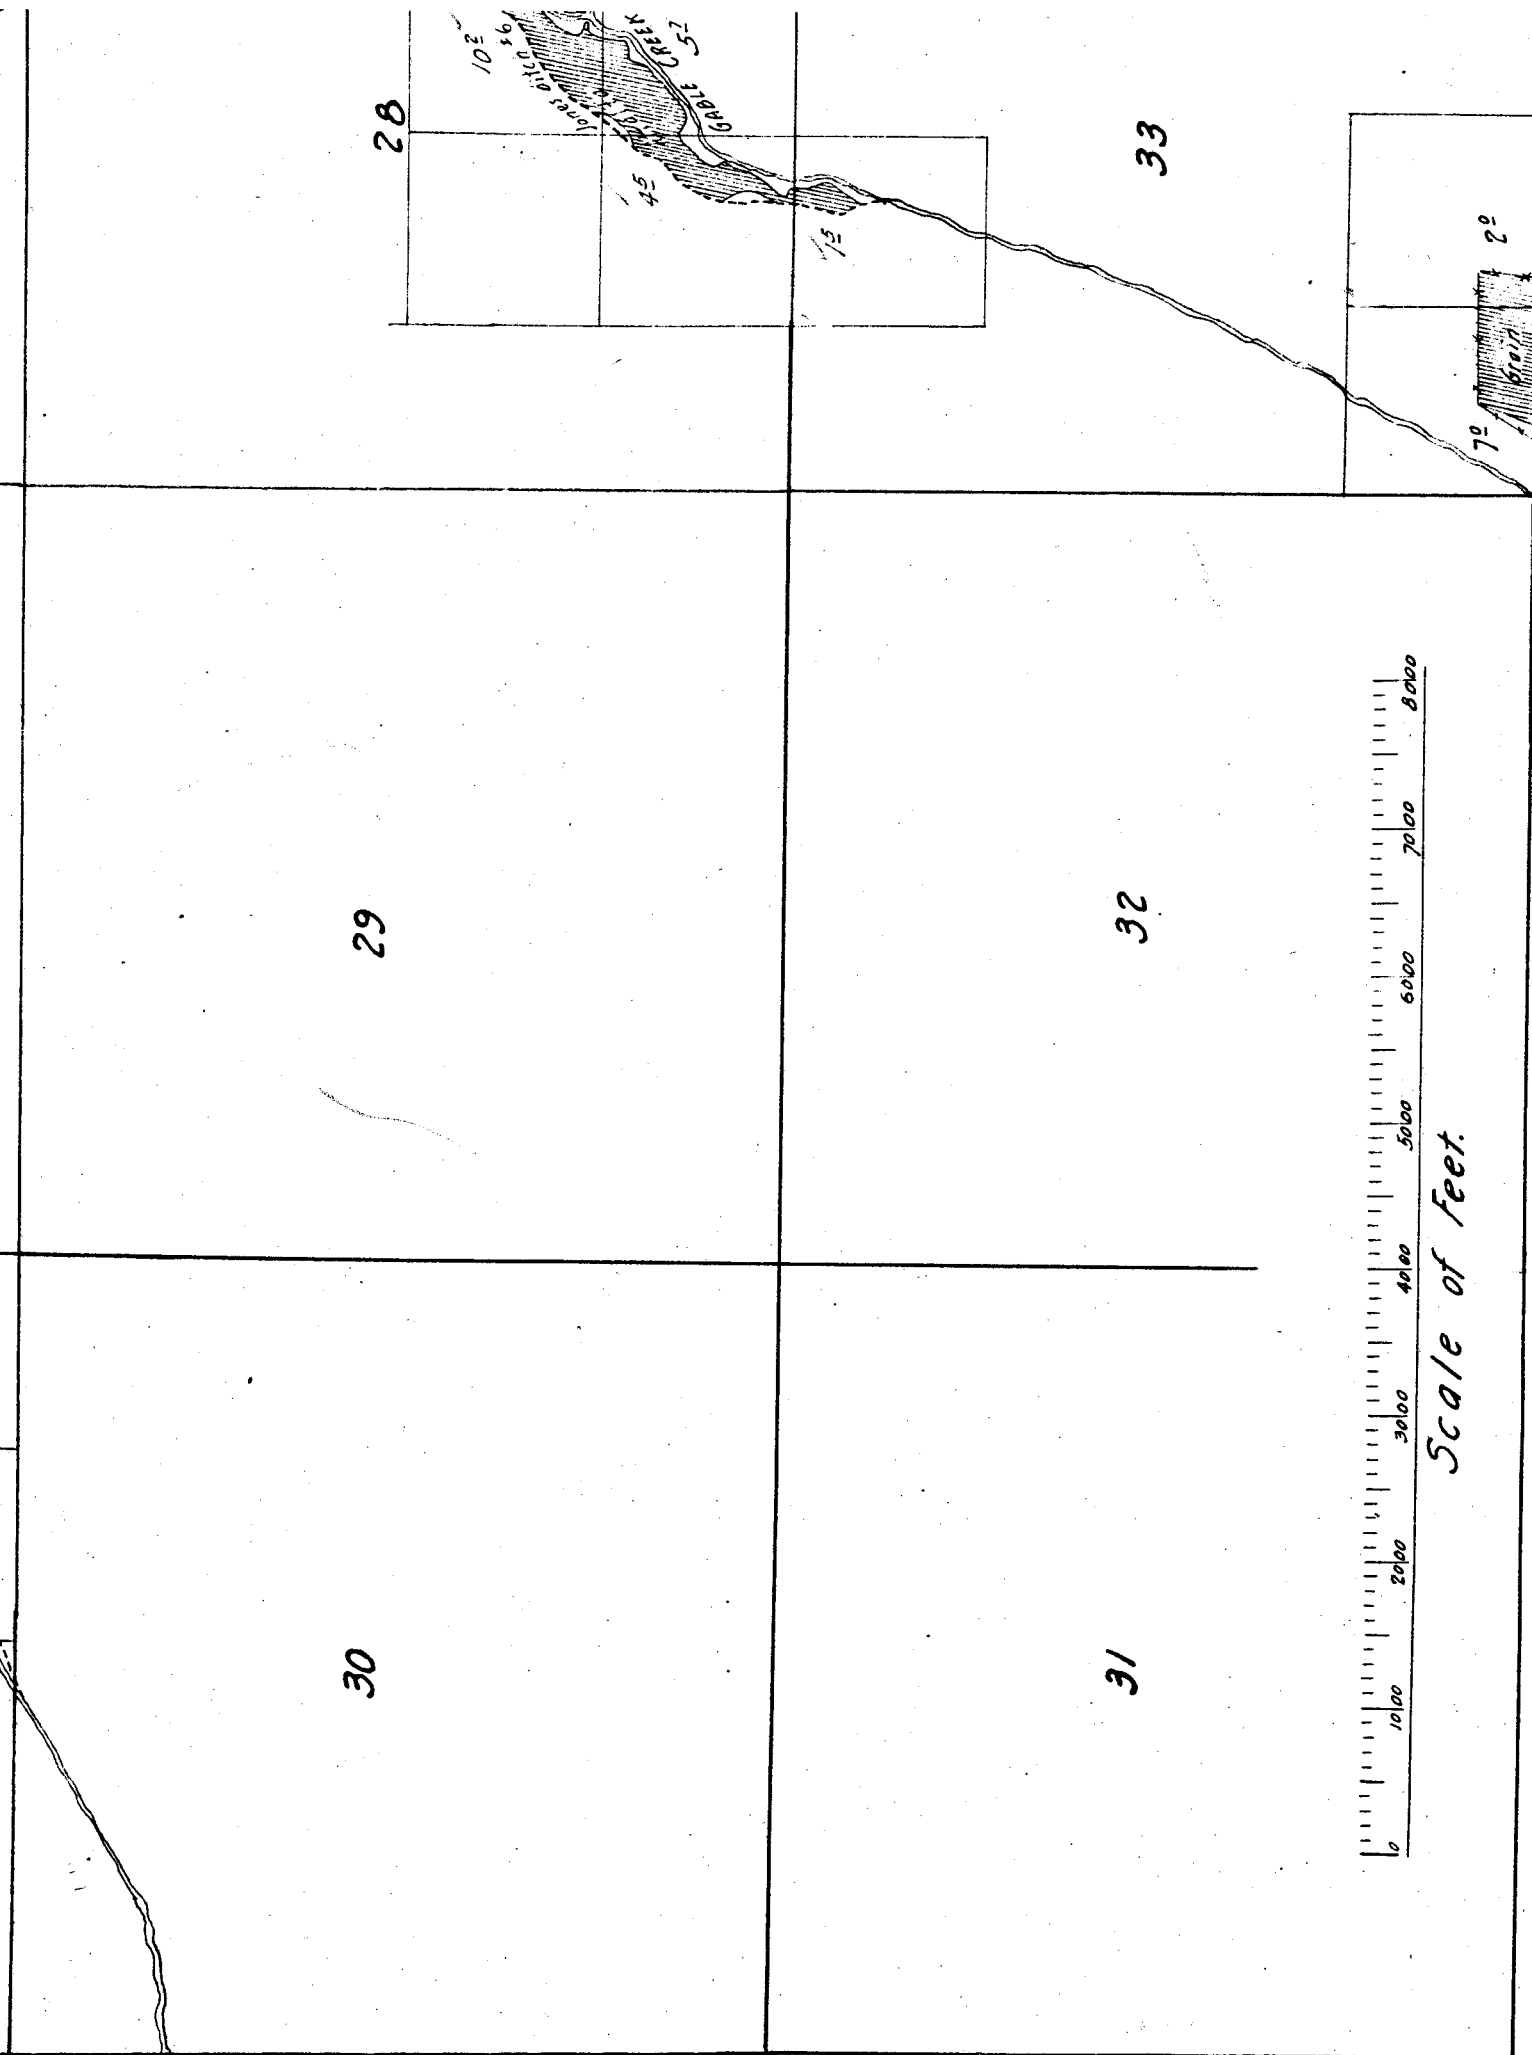

Jones Ranch
Sd. 189, 1923

27


26

25

34

35

36

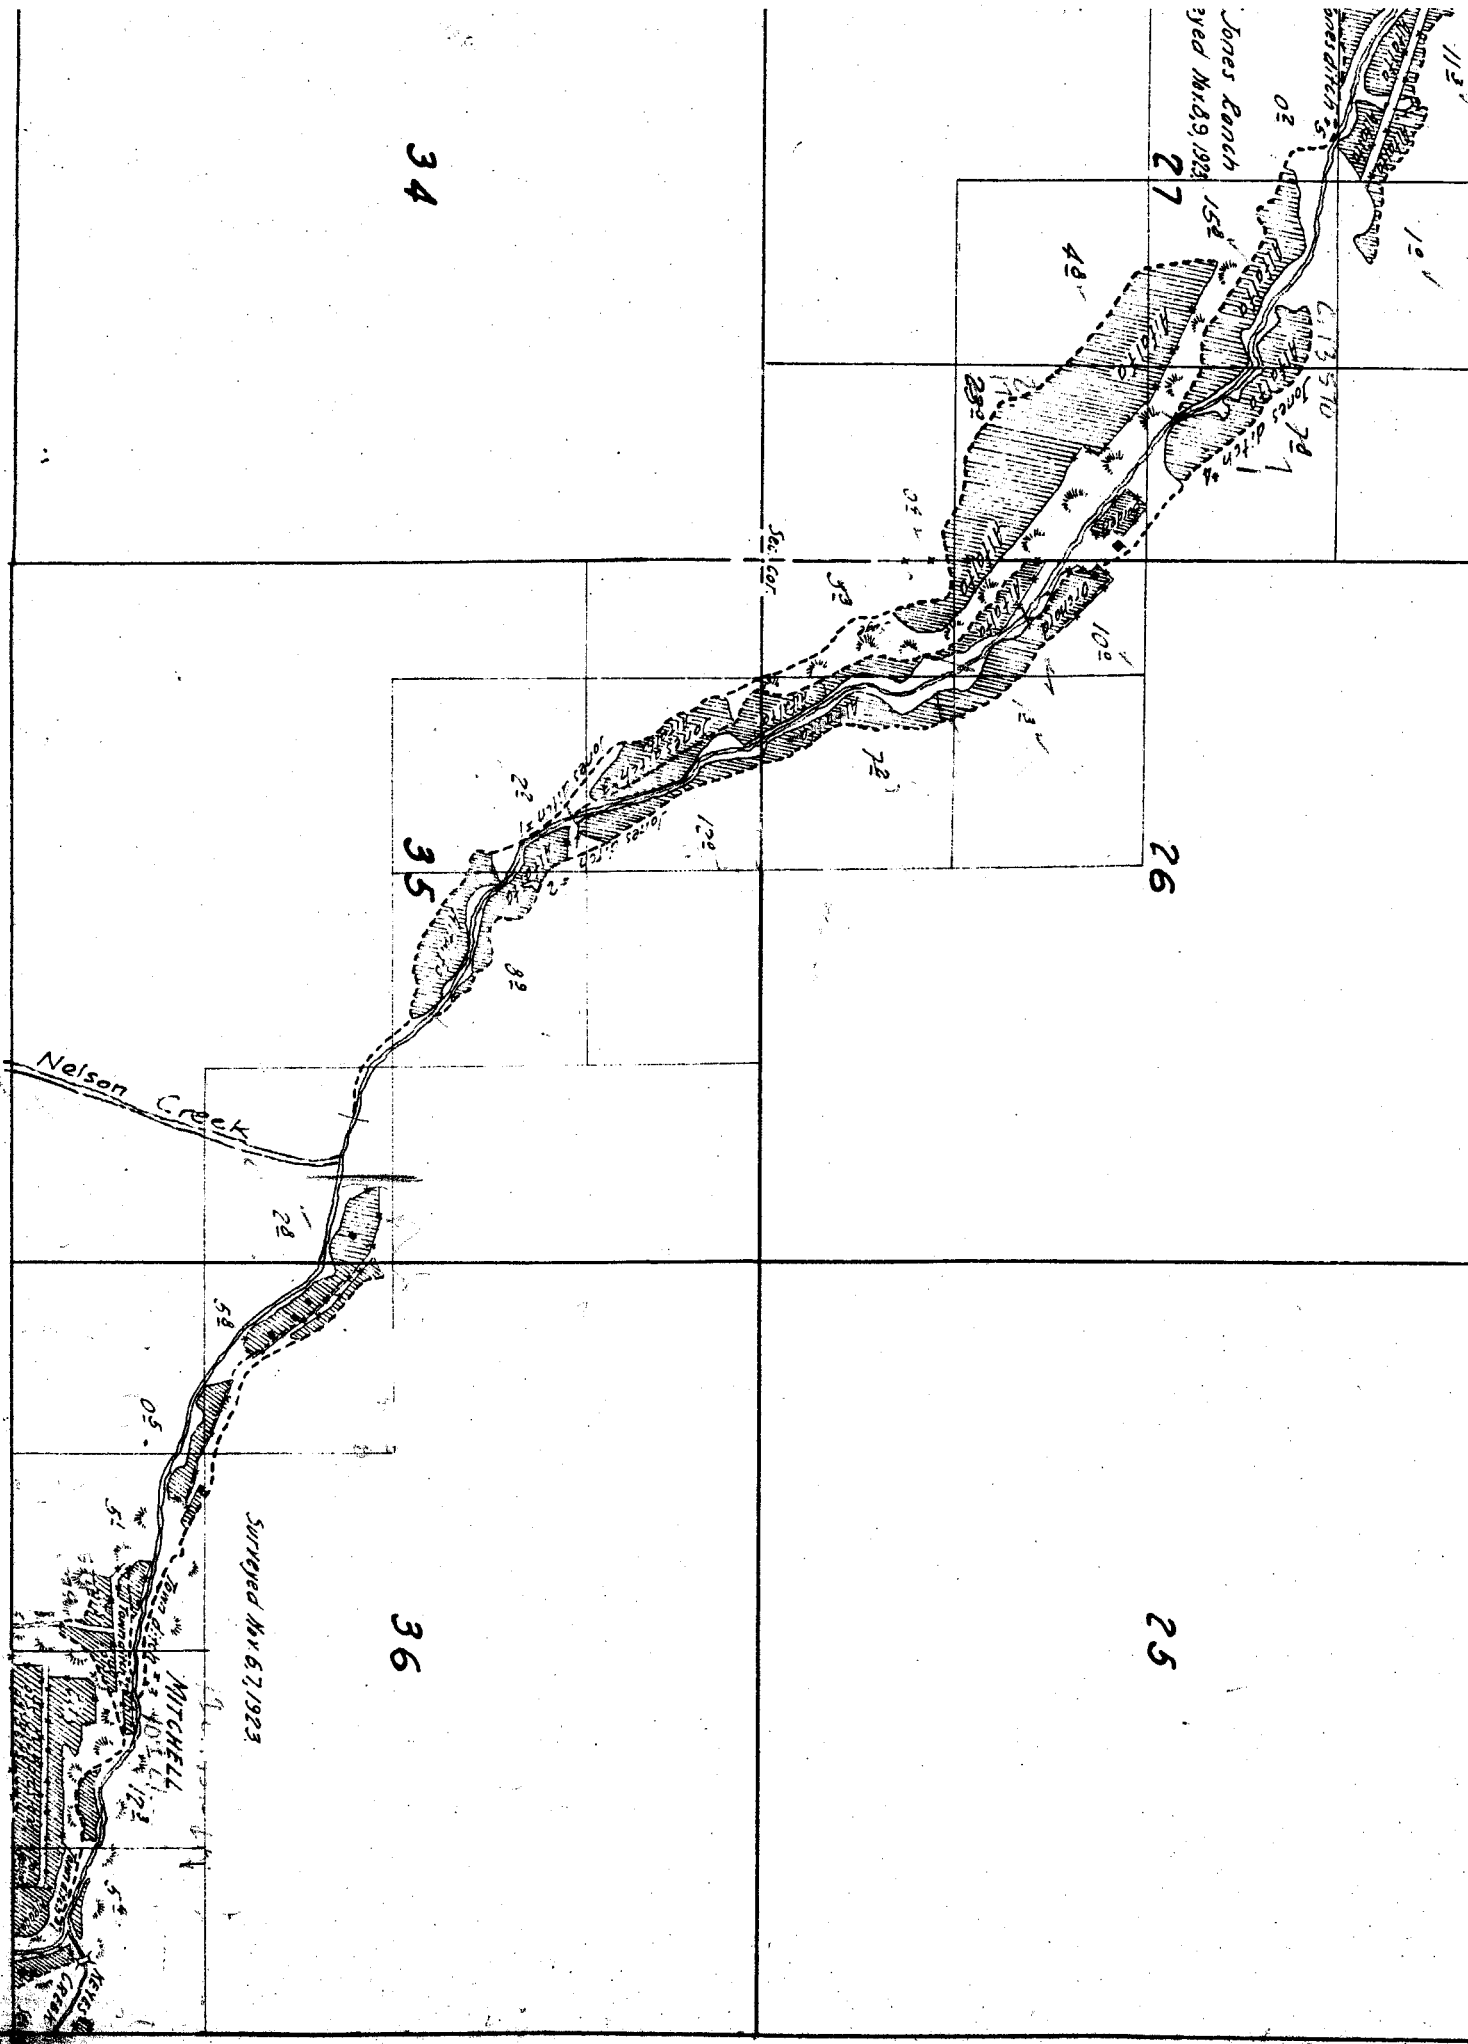

15

14

13

is partly sketched in approximate
from U.S. Township plat.

22

23

24

7


16

15

22


Note: Creeks partly sketched in approximate location from U.S. Township plat.


10
923.

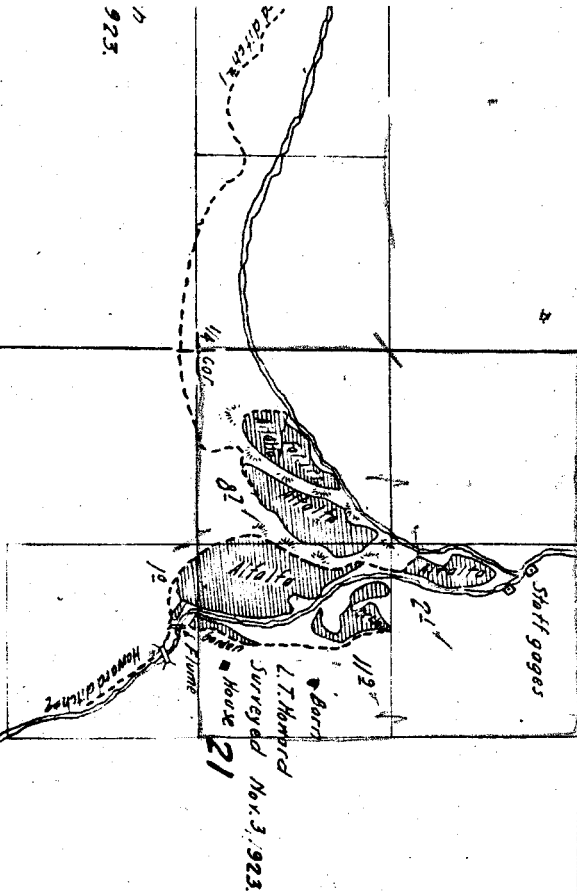



Township 11 S, Range 21 E.

W. Ranch
Oct. 8, 1923
5

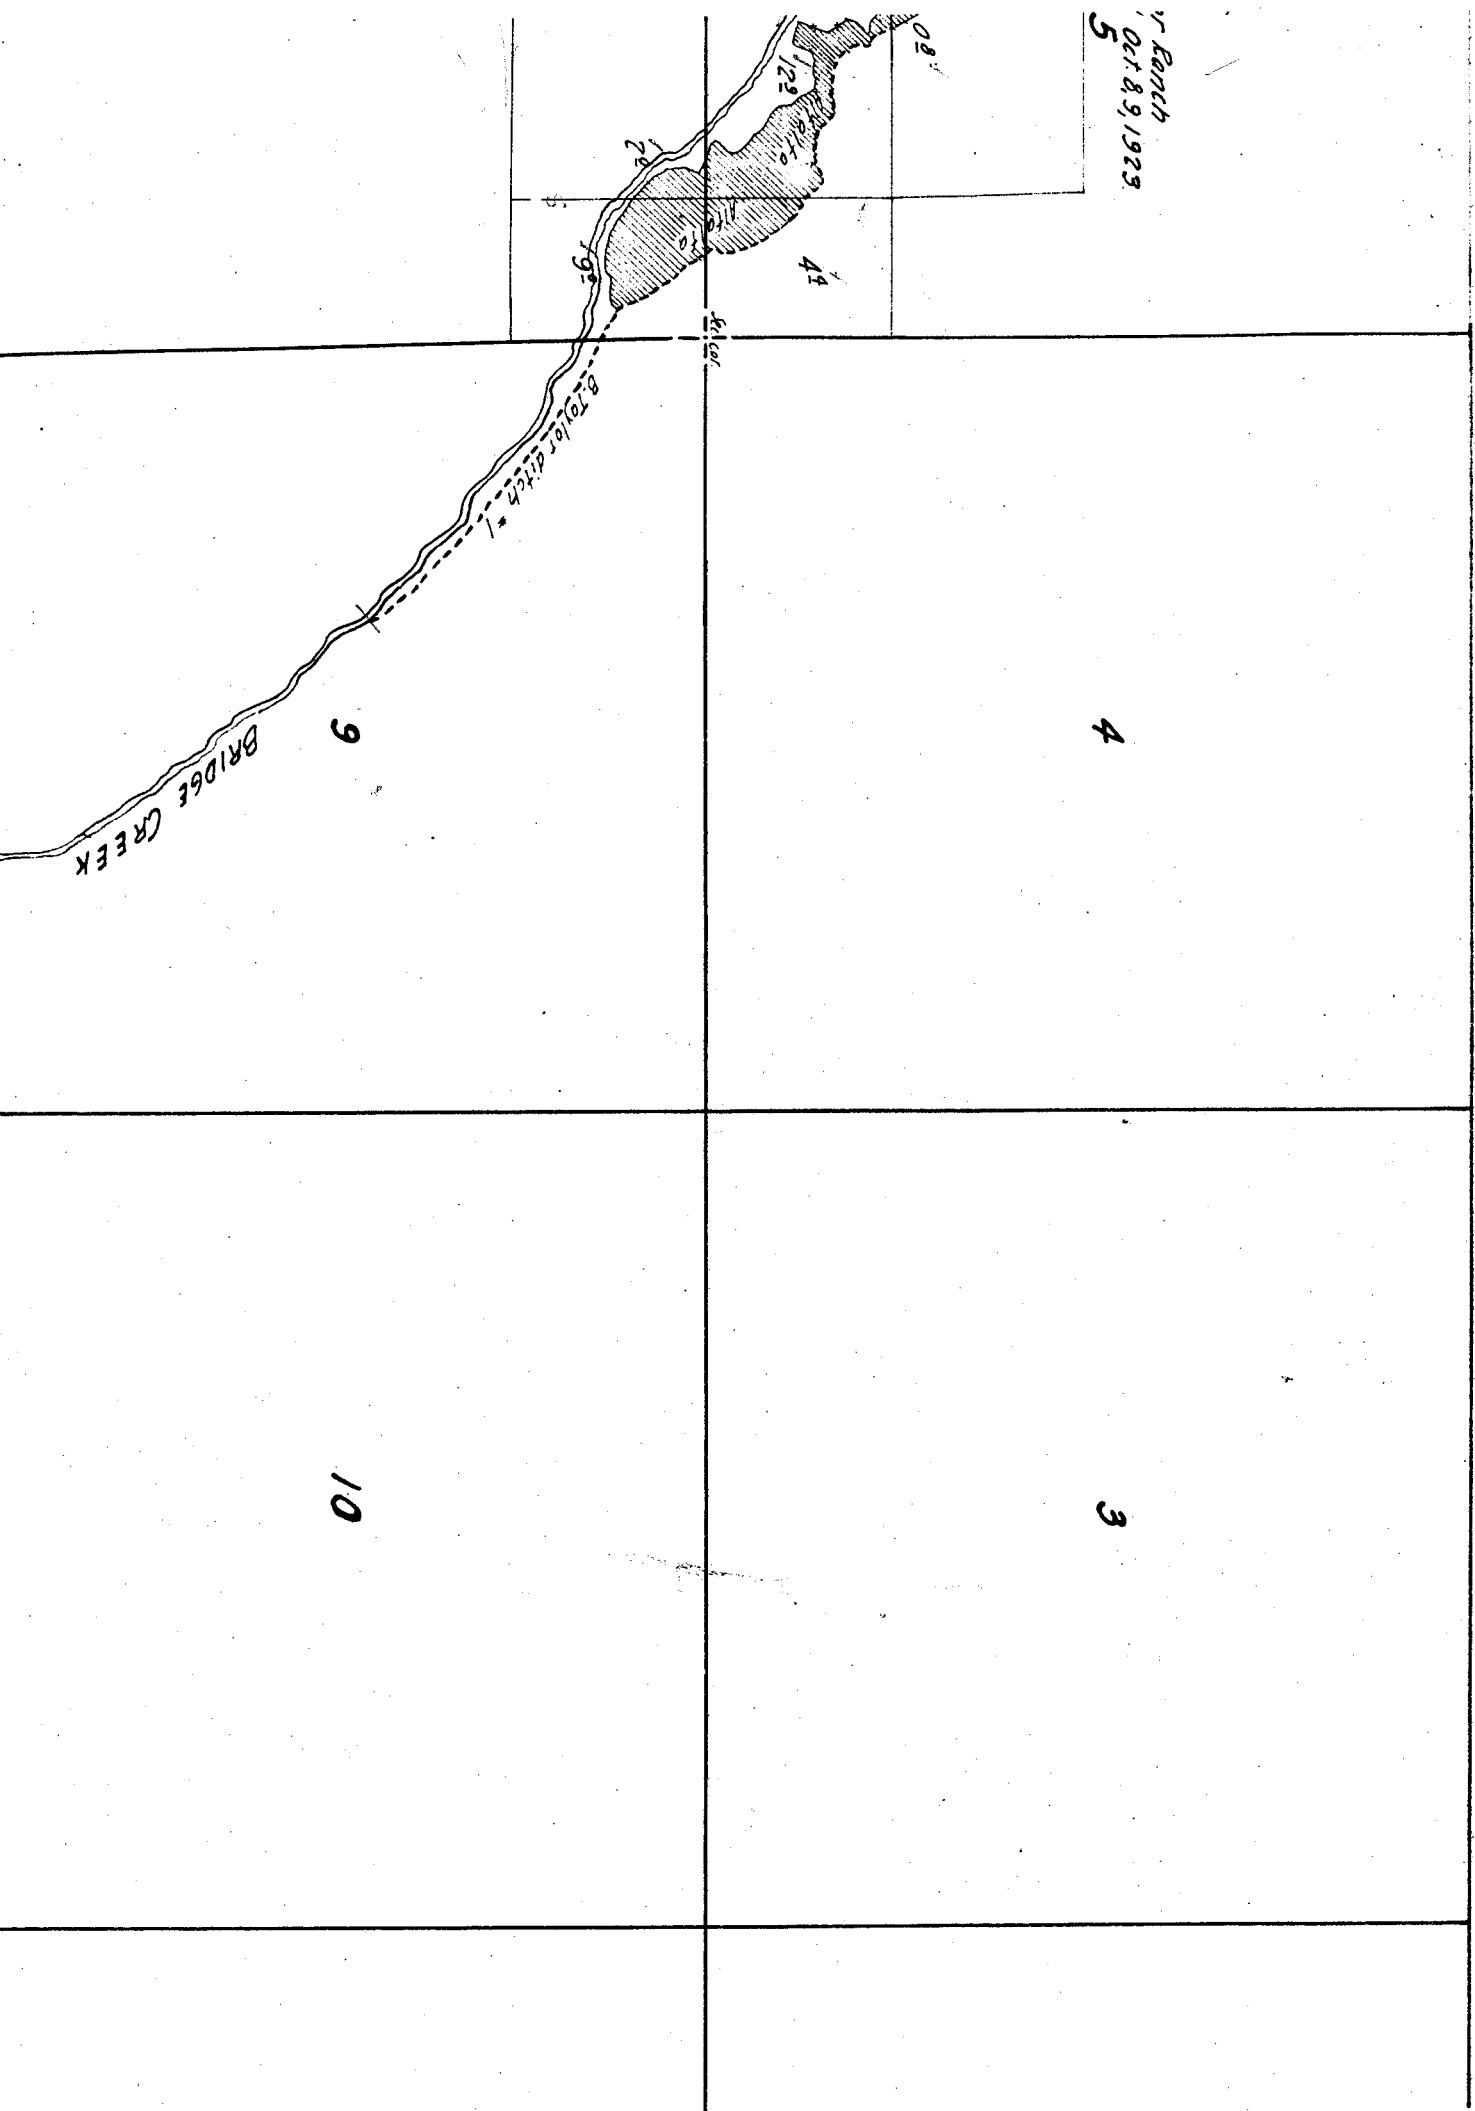

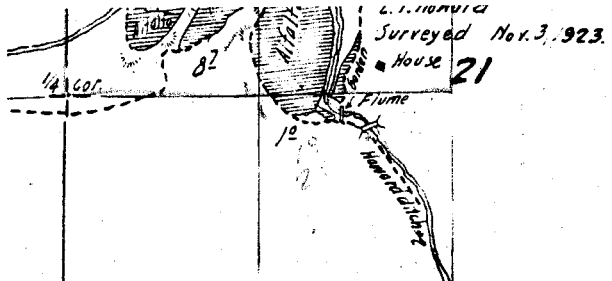


22

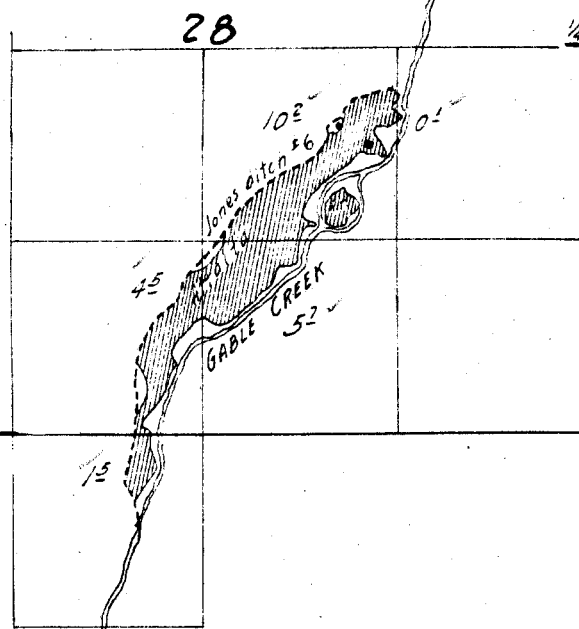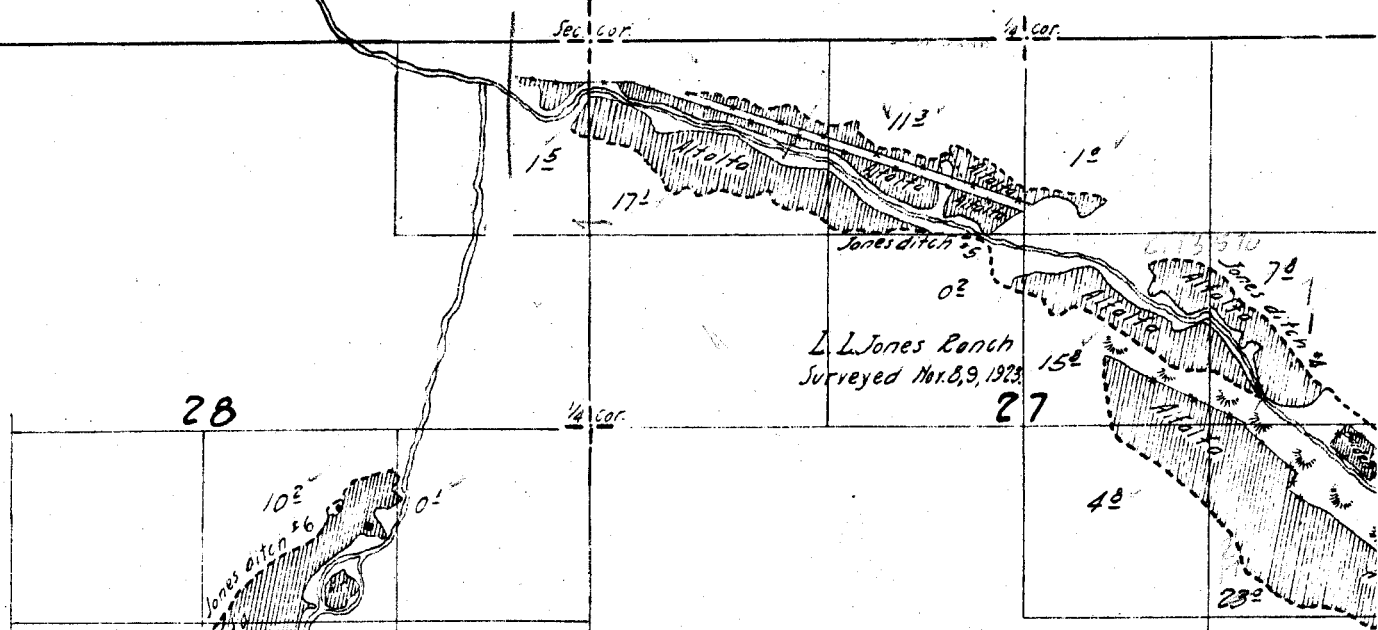

33

34

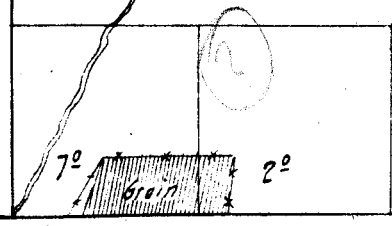

E.

6-1-1

2

1

11

12



14

13

