


SECTION S.

21

28

TOWNSHIP 12 $\frac{1}{2}$, RANGE 11 $\frac{1}{4}$ W. M.

North

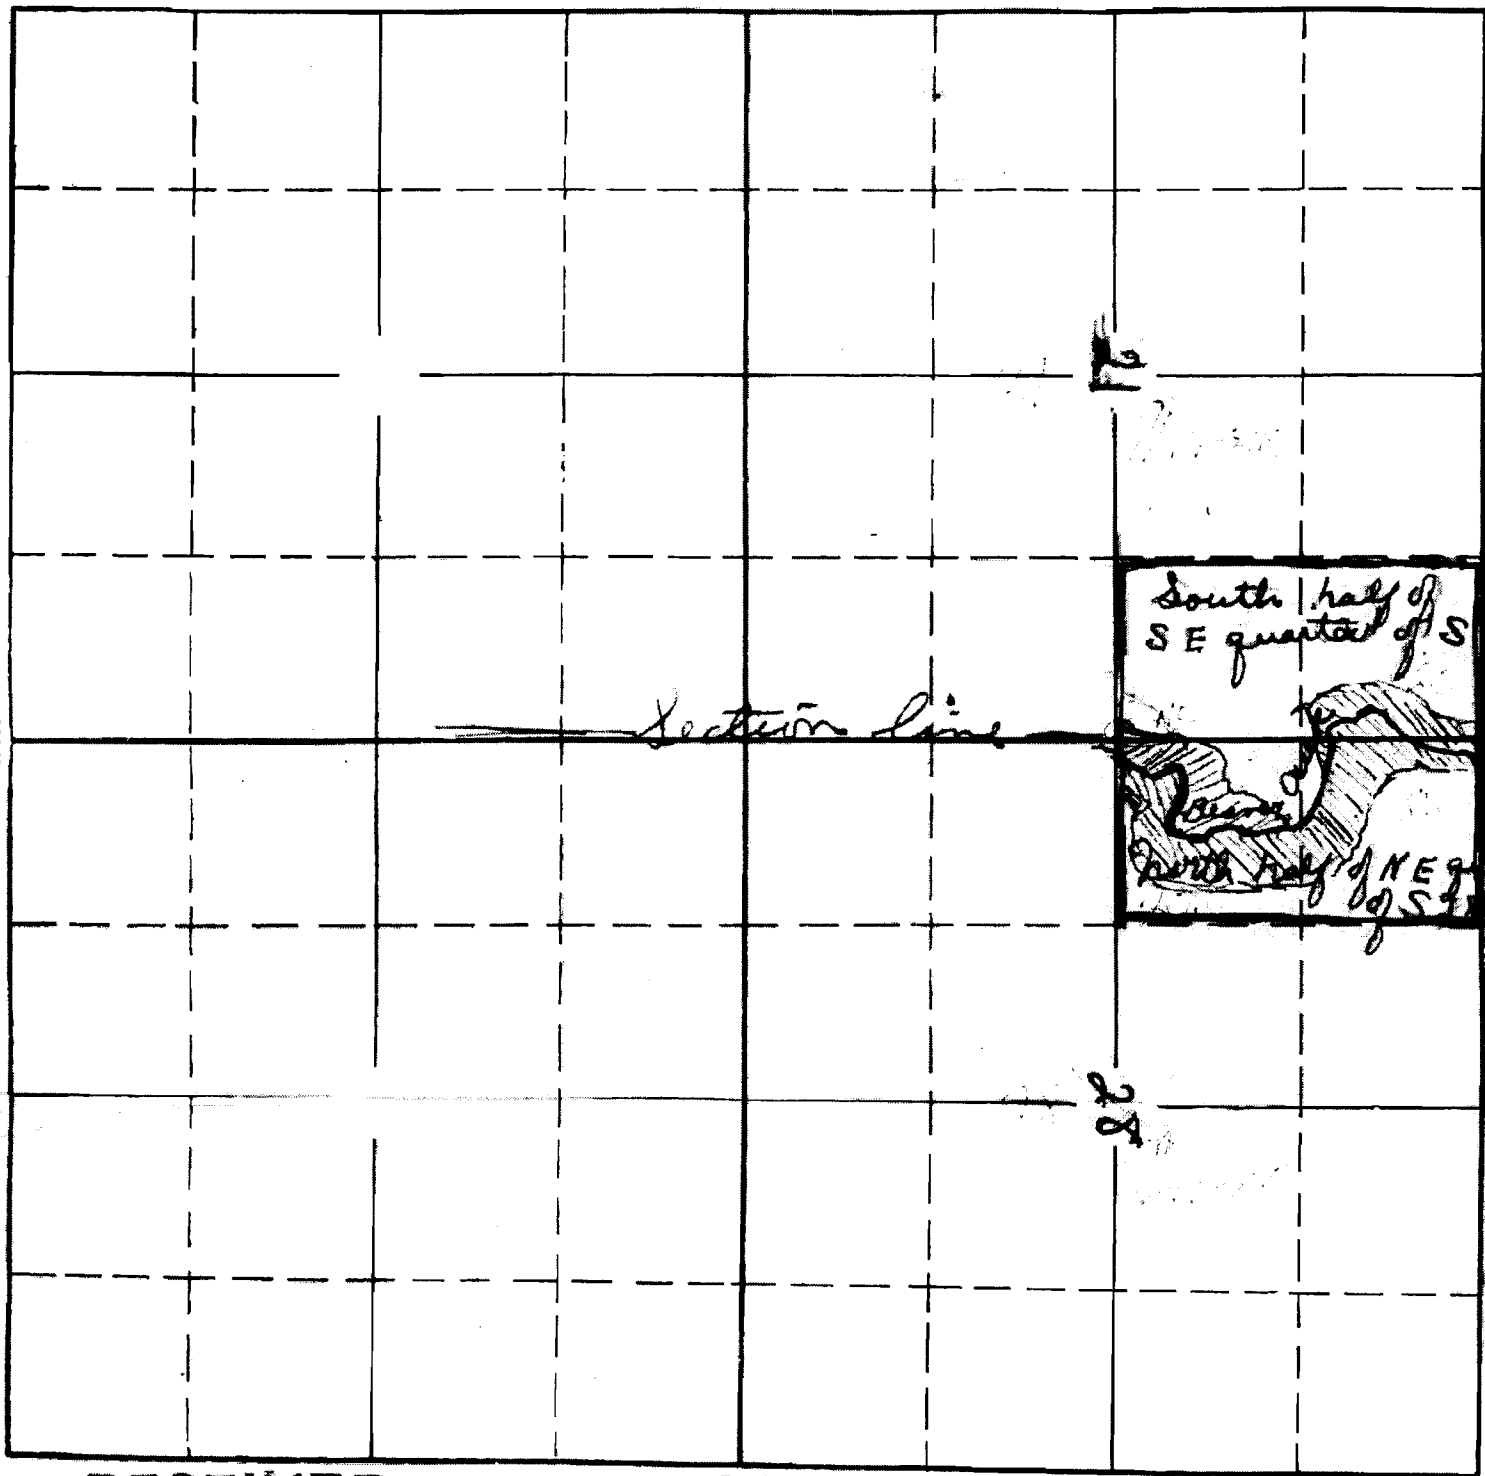

RECEIVED

MAY 23 1939

STATE ENGINEER
SALEM, OREGON

RECEIVED

MAY 31 1939

STATE ENGINEER
SALEM, OREGON

18105
18-6
APPLICATION No. 18105
PERMIT No. 13760


SECTION S.

21

28

TOWNSHIP 12 $\frac{1}{4}$, RANGE 11 $\frac{1}{4}$ W. M.

North

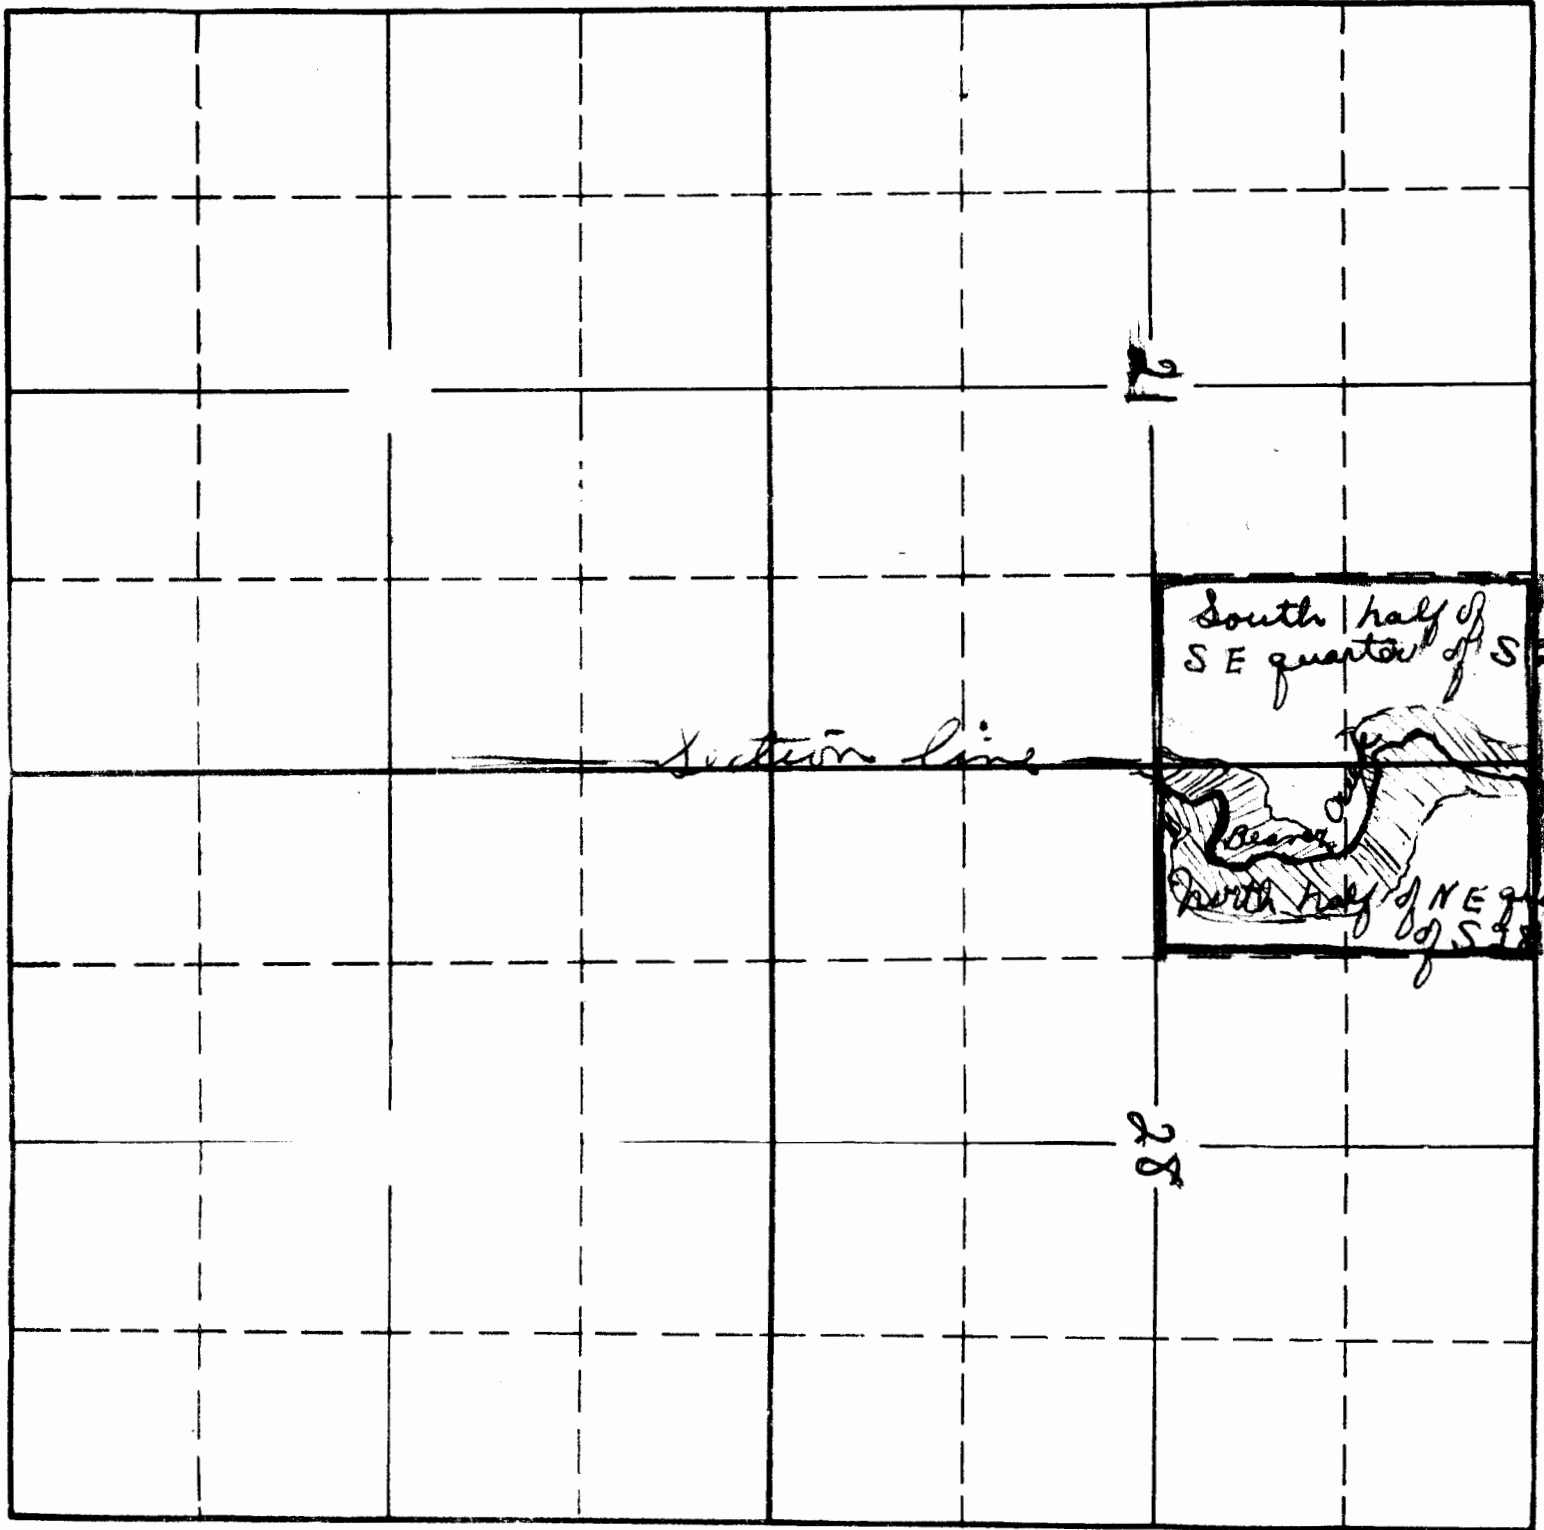

South

RECEIVED

MAY 23 1930

STATE ENGINEER
SALEM, OREGON

RECEIVED

MAY 23 1930
STATE ENGINEER
SALEM, OREGON

15105
18-5
APPLICATION No. 18105

PERMIT No. 13760