
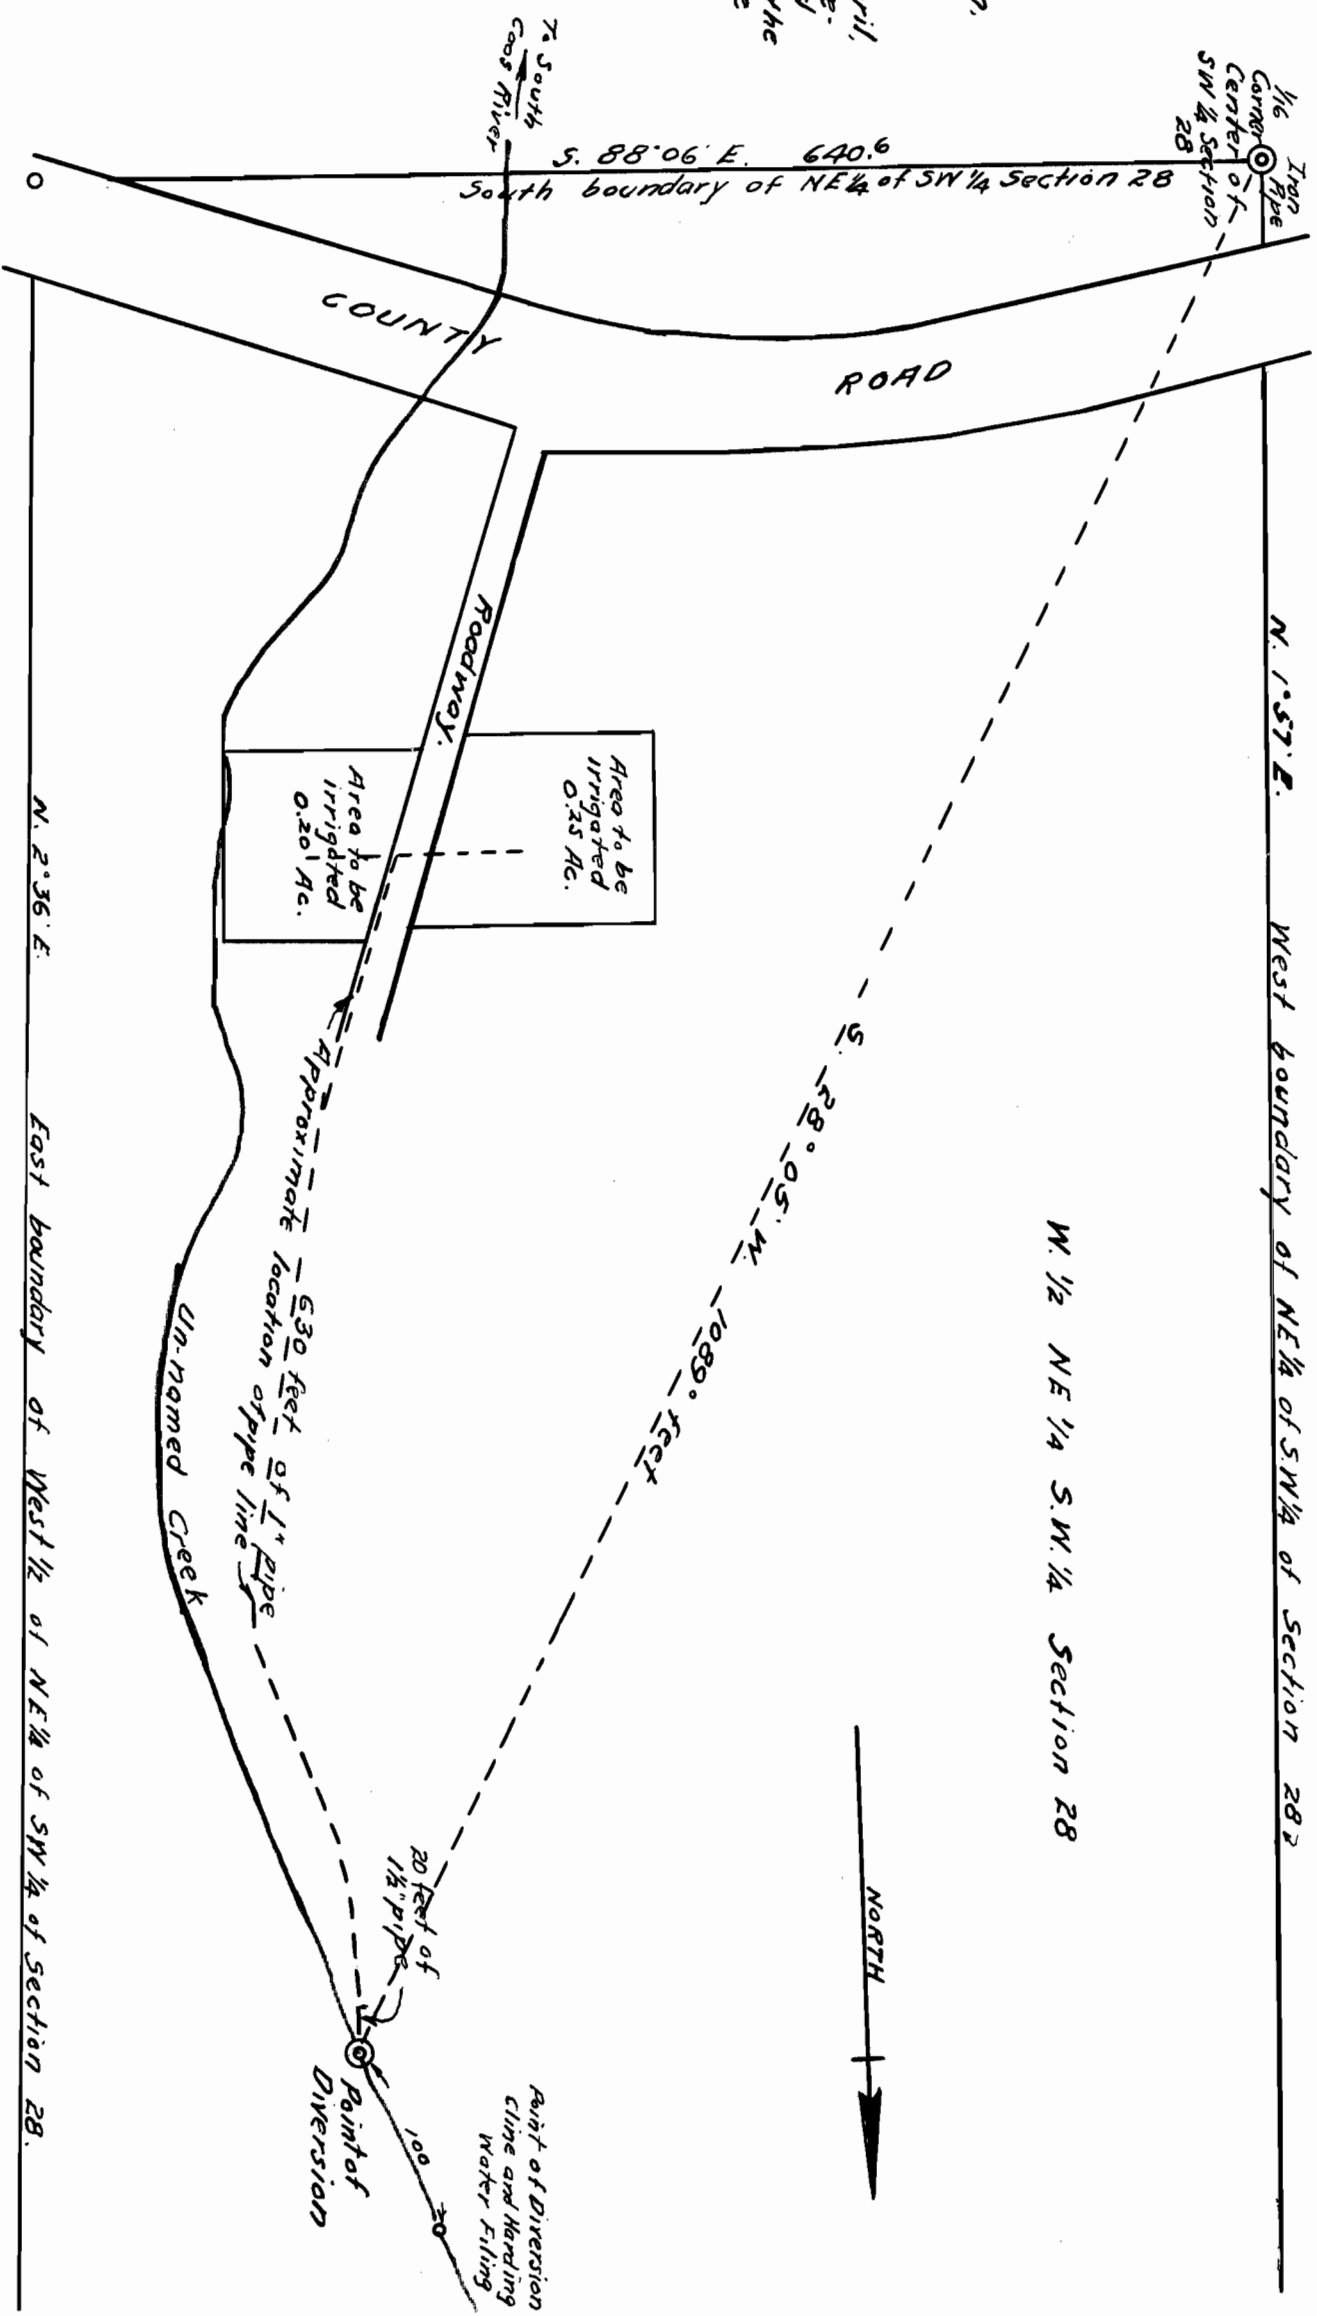


I, C. F. Bessee, of Marshfield, Oregon, do hereby certify that this map was made from notes taken during an actual survey made by me on the 12th day of April, 1940, and that it correctly represents the point of diversion, and the approximate location of the pipe line to the points of use.

C. F. Bessee.

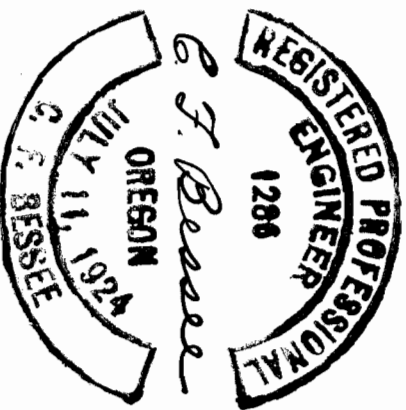

PLAN ACCOMPANYING APPLICATION OF
EARL GRAY ~~CLAIR~~ CLAIR

Application No. 18793
Permit No. 14434

FOR RIGHT TO APPROPRIATE WATER
FROM AN UN-NAMED STREAM IN

NE 1/4 of SW 1/4 OF SECTION 28, T. 25 S., R. 11 W., N. M.

SCALE: 1 INCH = 100 FEET.