


1964


Per 578

Range 29 E.

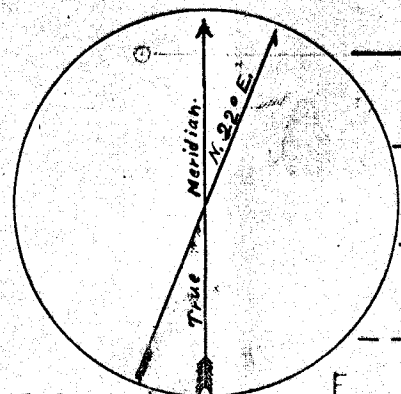

T. 12 S.

T. 13 S.

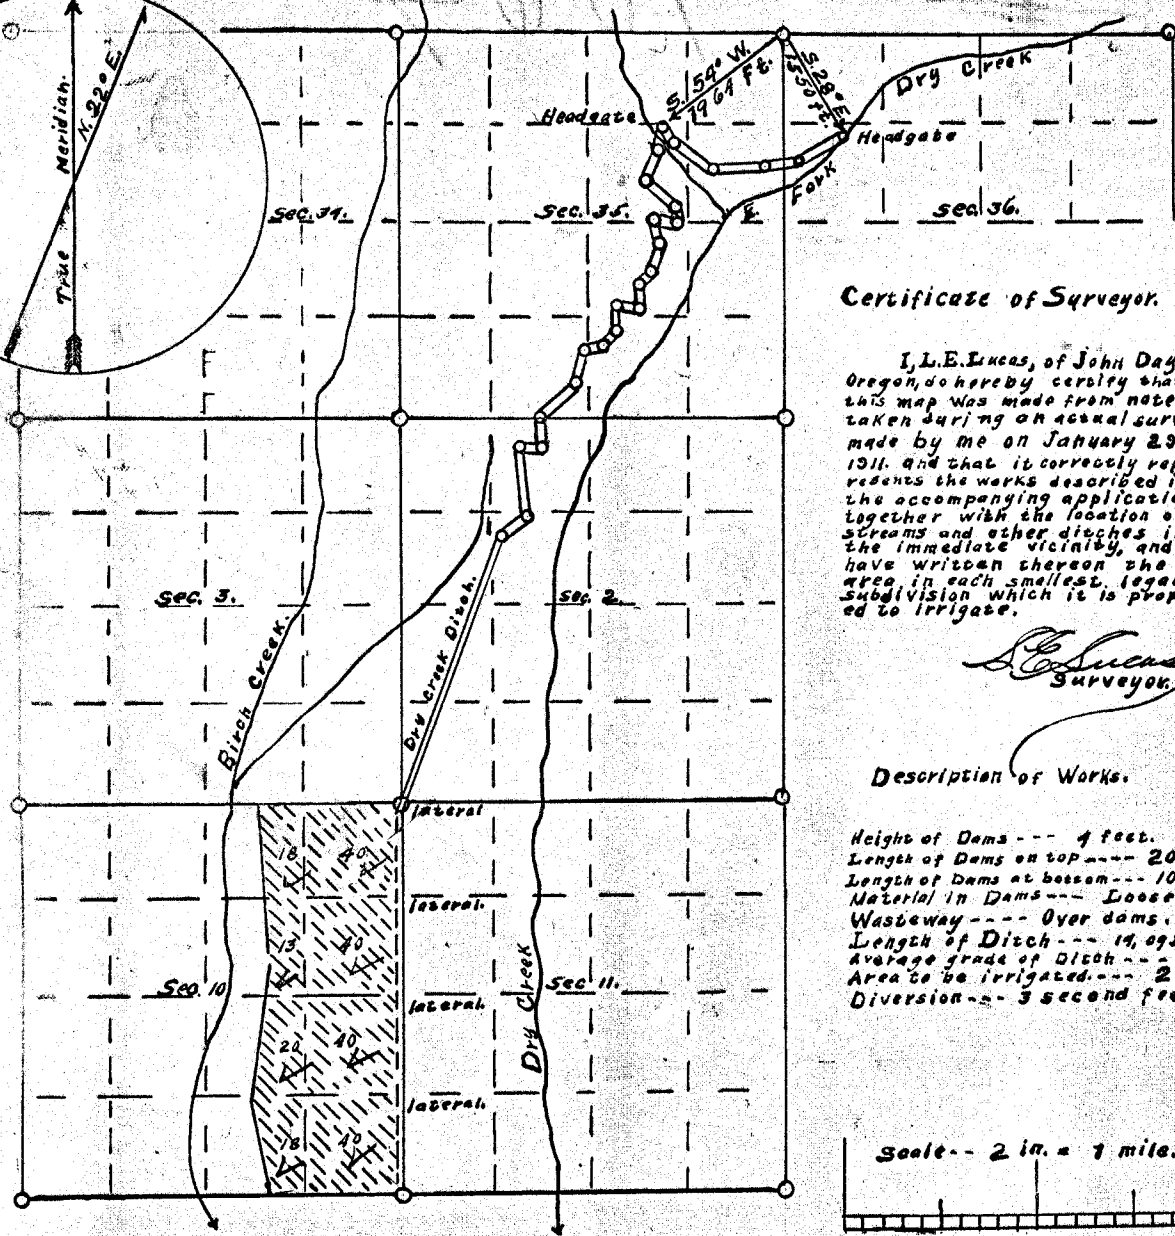

Certificate of Surveyor.


I, L. E. Lucas, of John Day, Oregon, do hereby certify that this map was made from notes taken during an actual survey made by me on January 29, 1911, and that it correctly represents the works described in the accompanying application, together with the location of streams and other ditches in the immediate vicinity, and have written thereon the area in each smallest legal subdivision which it is proposed to irrigate.

L. E. Lucas
Surveyor.

Description of Works.

Height of Dams --- 4 feet.
Length of Dams on top --- 20 feet.
Length of Dams at bottom --- 10 feet.
Material in Dams --- Loose rock and dirt.
Wasteway --- Over dams.
Length of Ditch --- 14,095 feet.
Average grade of Ditch --- 8 ft. per mile.
Area to be irrigated --- 229 acres.
Diversion --- 3 second feet.

Scale -- 2 in. = 1 mile.

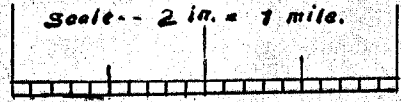

MAP OF DRY CREEK DITCH

Archie L. Black.
Proprietor.

Application No. 1064

Permit No. 578