


MAP Accompanying Application For Permit to Appropriate Water


I, David G. Glass of The Dalles Ore., do hereby certify that this map was made from notes taken during an actual survey made by me on Feb 28, Mch 1 + 2, 1921, and that it correctly represents the works described in the accompanying application together with the location of Streams and other ditches in the immediate vicinity

David G. Glass
Surveyor


Registered Professional Engineer
License No 114

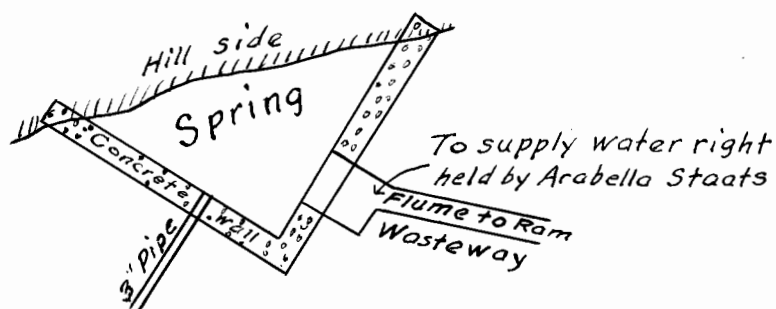

Plan of Proposed
Head Works
Scale 1" = 10'

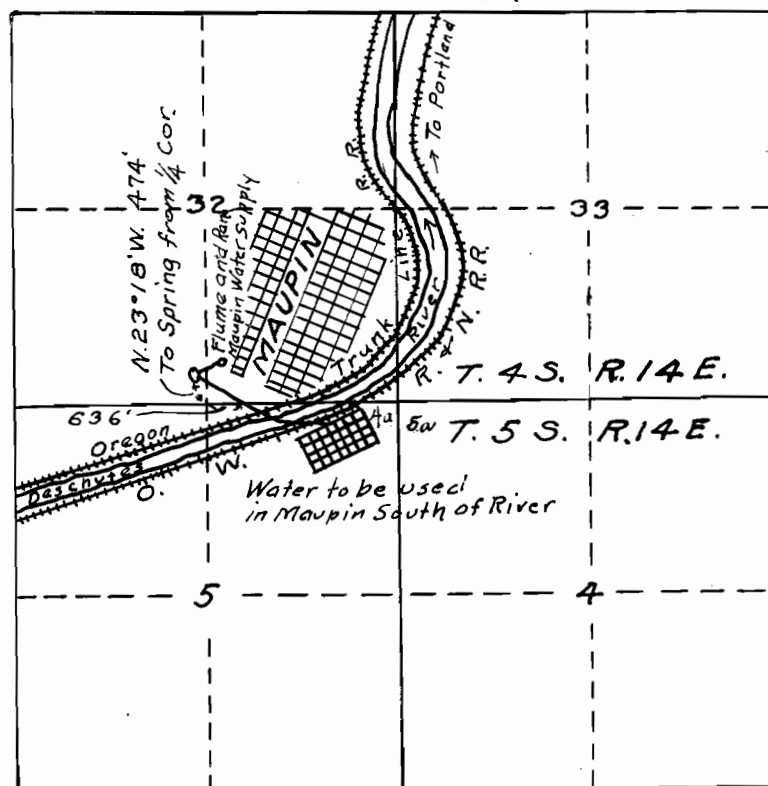

Scale 2" = 1 mi.

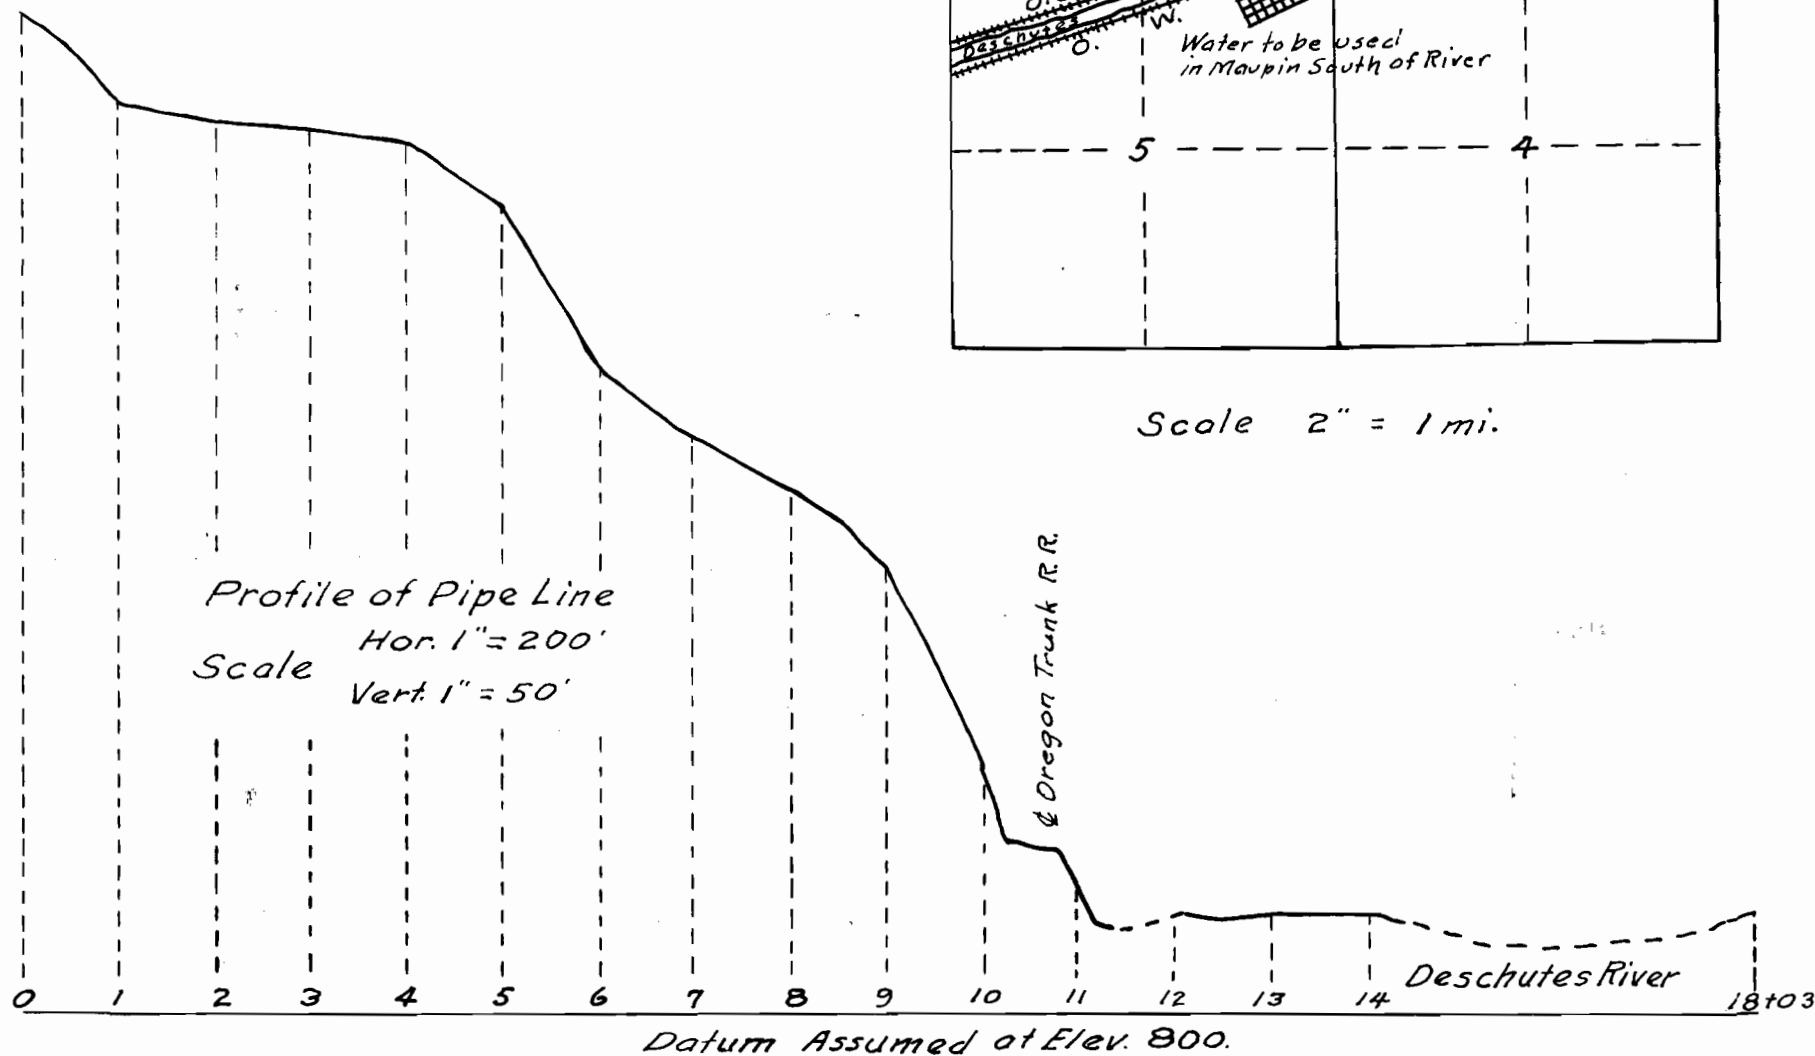

6991
5032