
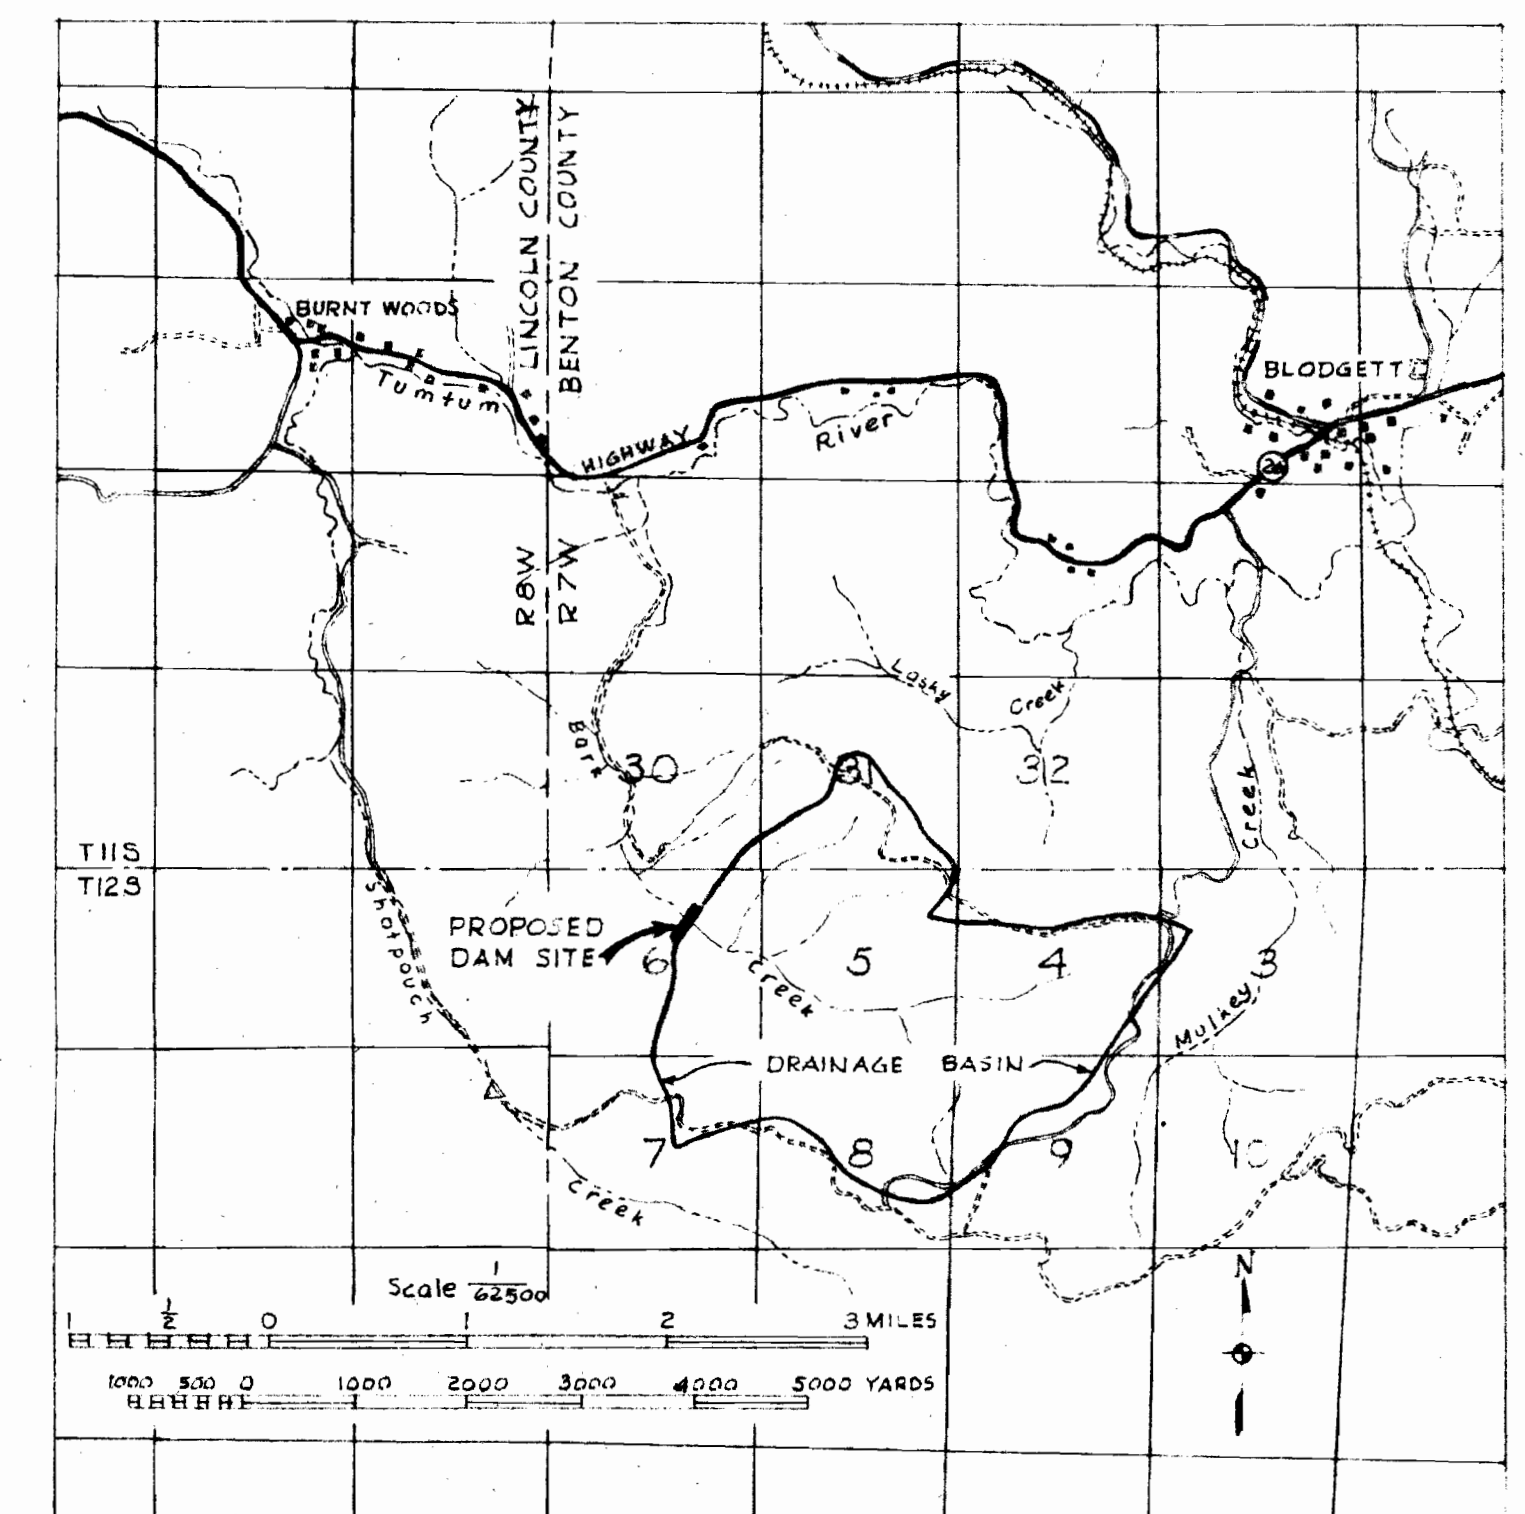


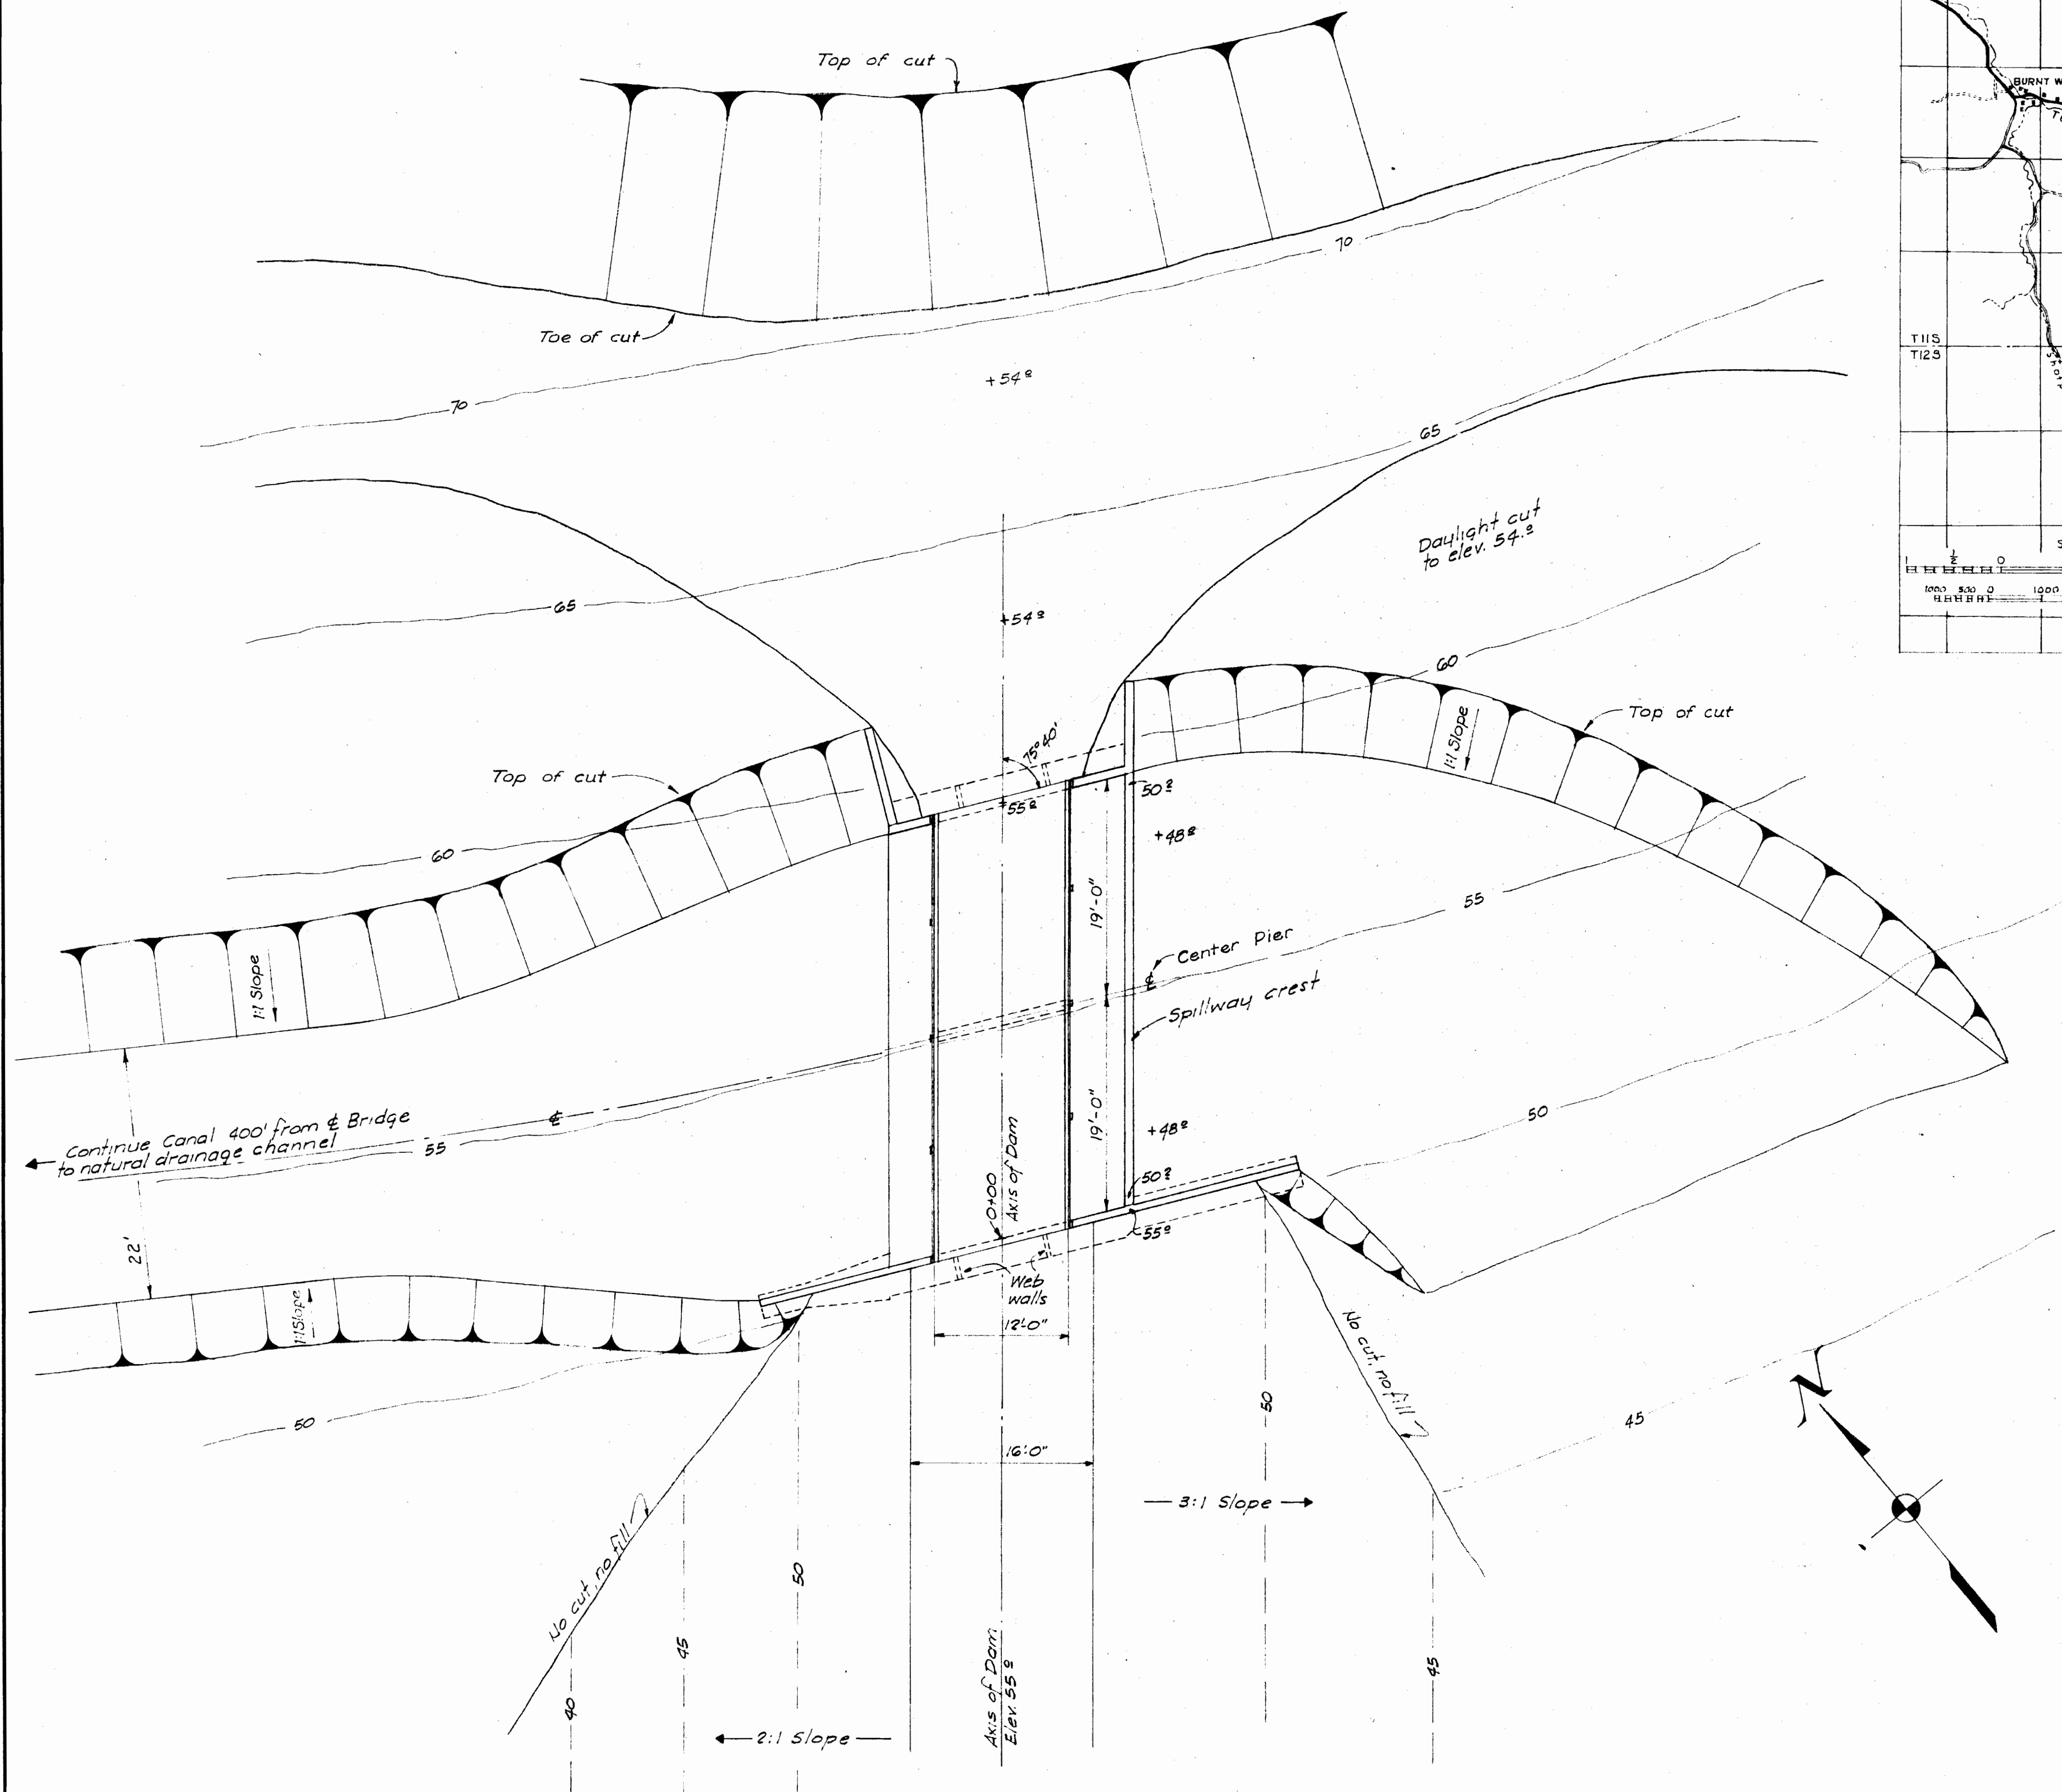

LOCATION MAP

- LEGEND**
- 70 Existing Contours
 - 50 Finish Grade
 - +48.2 Finish Grade

Note: All elevations from assumed datum

William C. Watson

30366			
JOHN R. THOMPSON CORVALLIS, OREGON			
THOMPSON DAM LOCATION MAP & SPILLWAY PLAN			
SCALE: 1/8" = 1'-0"	DATE: Sept. 15, 1955	SHEET 1	OF 4
DES. WAW DR. MCS TR. JCH	CORNELL, HOWLAND, HAYES & MERRYFIELD CONSULTING ENGINEERS CORVALLIS, OREGON		DWG. NO. C 945-1

C-35-11