


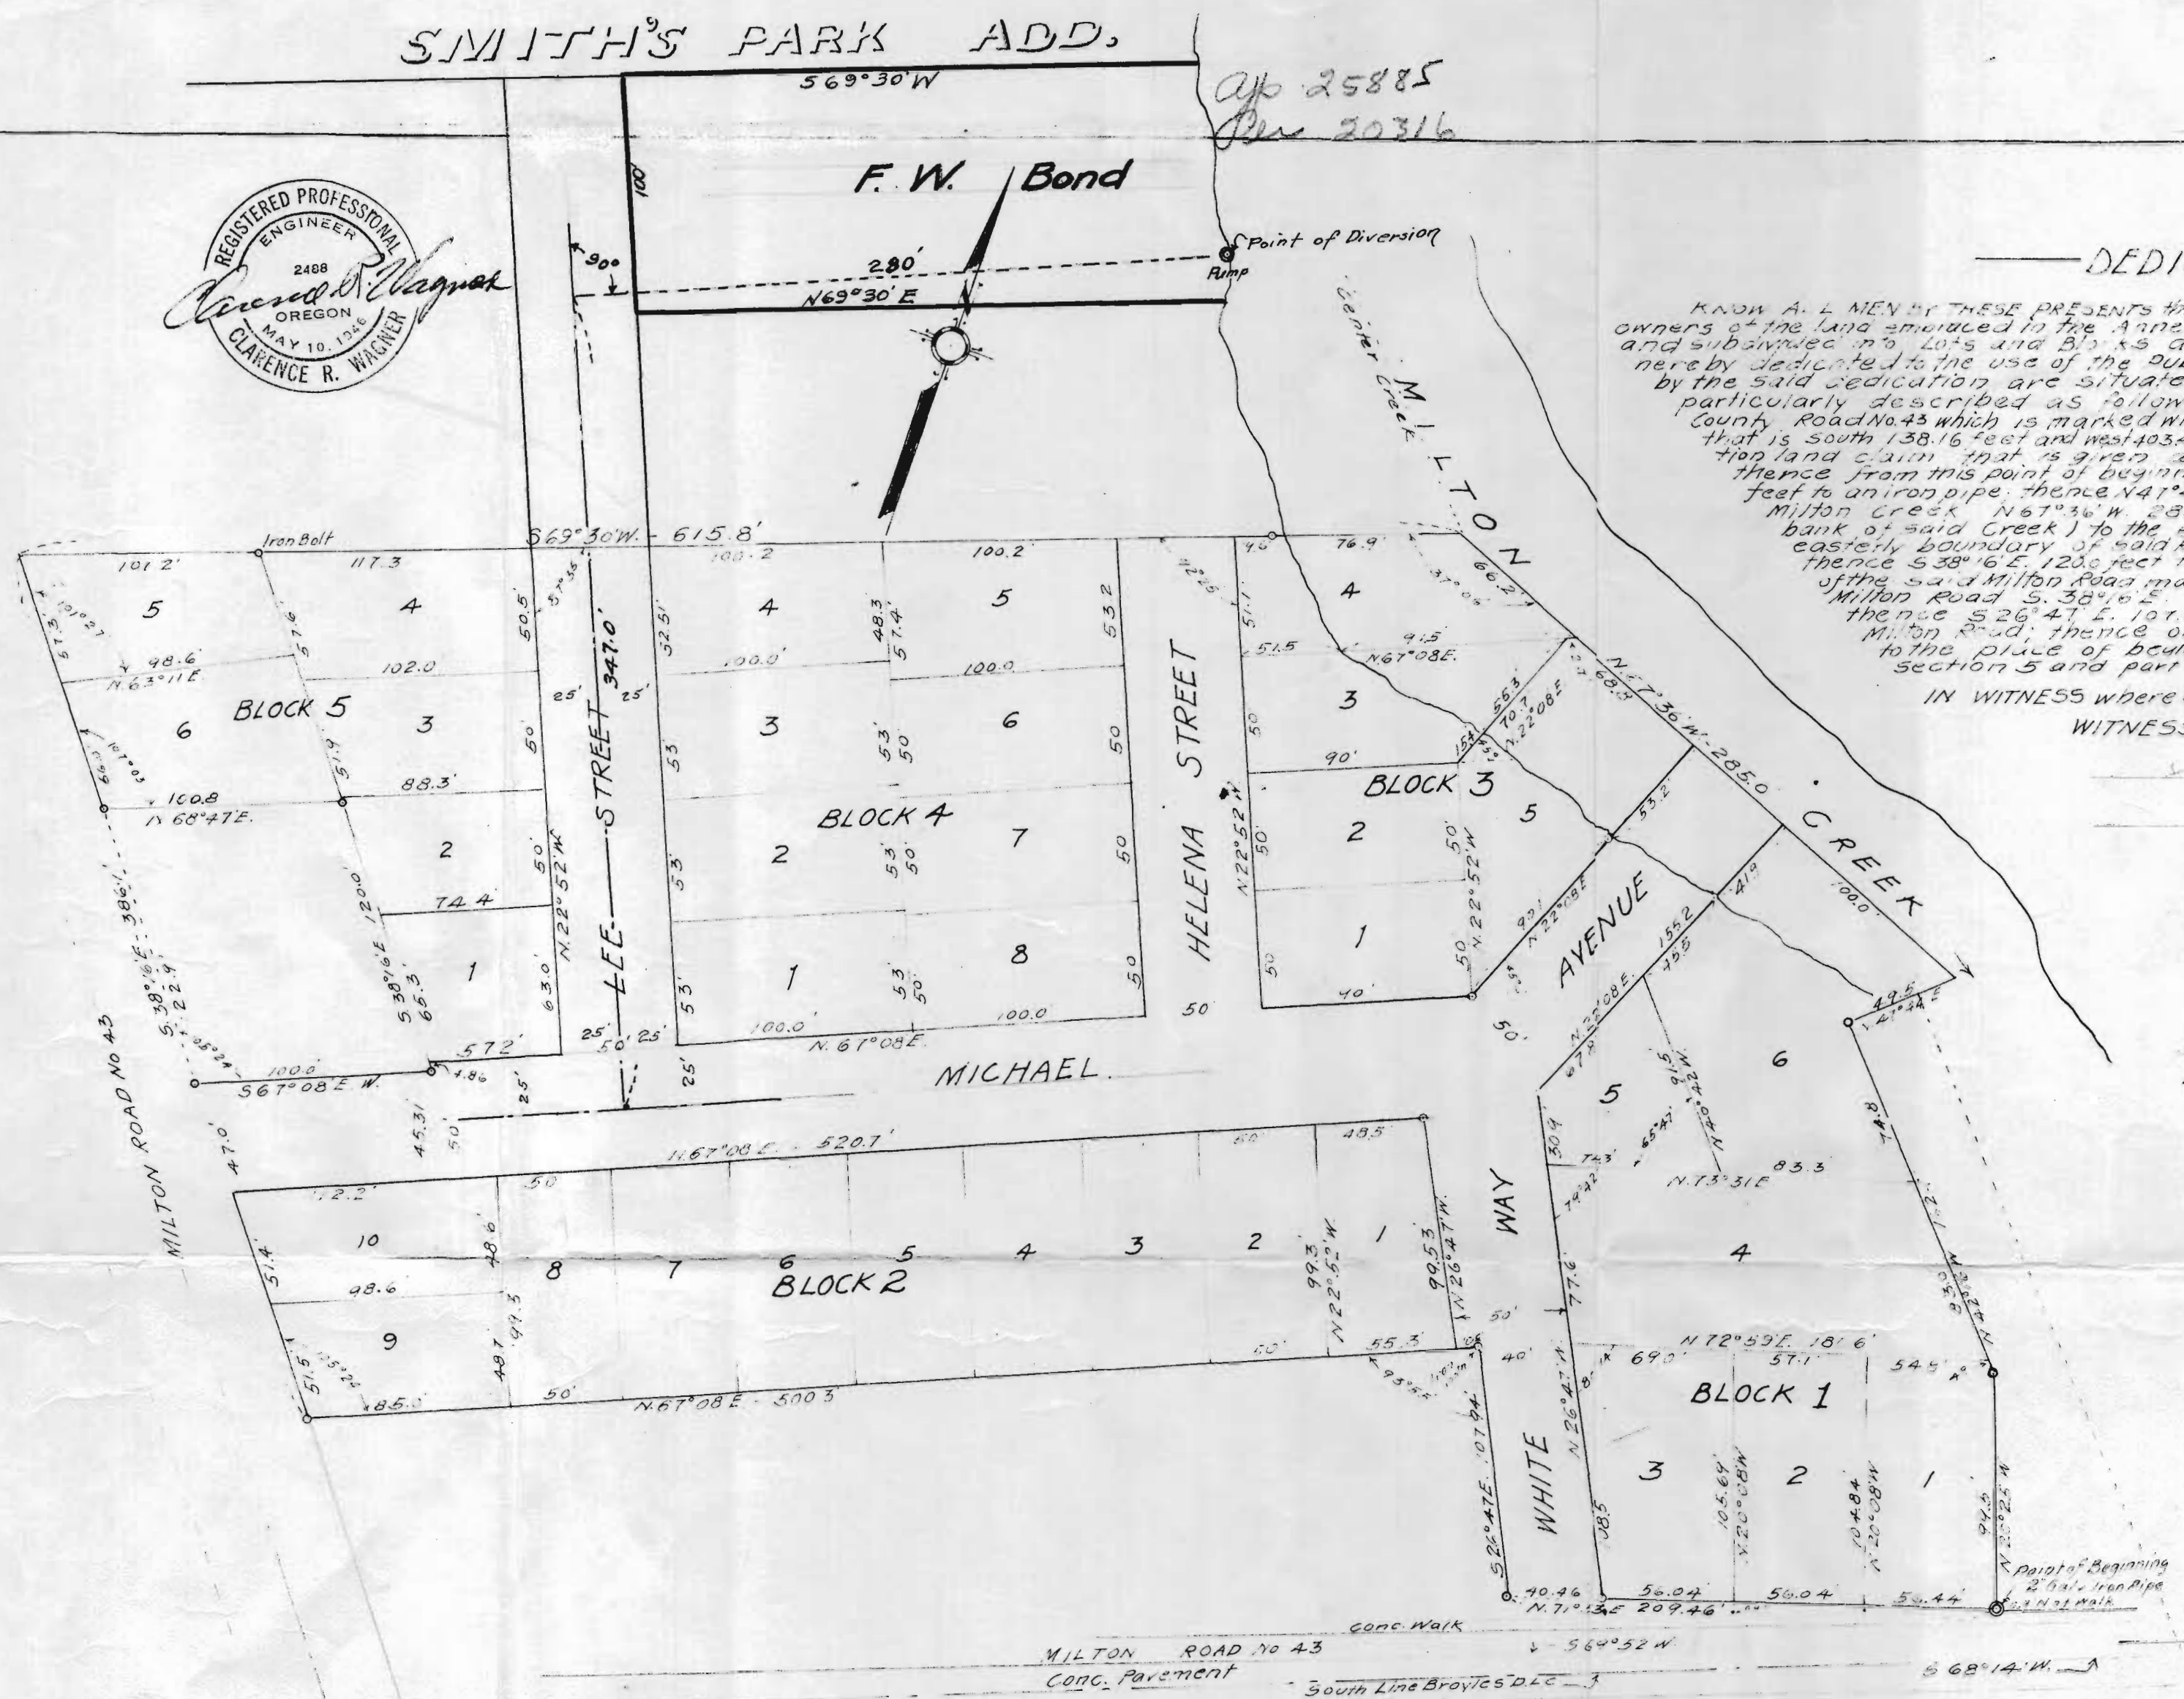

ap 25885
Per 20316

DEDICATION

KNOW ALL MEN BY THESE PRESENTS that HELEN K. MEGARY and REM M. GARY, wife and husband are the owners of the land embraced in the Annexed Plat that they have caused the said Annexed Plat to be surveyed and subdivided into lots and blocks as shown and that the streets as indicated on said Plat are hereby dedicated to the use of the public forever. That the land embraced in said Plat and covered by the said dedication are situated in the County of Columbia, State of Oregon, and is more particularly described as follows: Beginning at a point in the northerly boundary of the Milton County Road No. 43 which is marked with a 2" galvanized iron pipe driven into the ground 6 inches below the surface that is south 138.16 feet and west 408.40 feet of that corner in the south line of the Aaron Broyles donation land claim that is 9.52 chains west of the south east corner of the said Broyles D.C.; thence from this point of beginning running N20°25'W 99.5 feet to an iron pipe thence N42°16'W 162.1 feet to an iron pipe thence N41°44'E 19.5 feet to center of Milton Creek; thence up the center of Milton Creek N67°36'W 235.0 feet thence S69°30'W 615.8 feet through an iron pipe on the bank of said Creek to the easterly boundary of the Milton County Road No. 43 thence on the said easterly boundary of said Road S38°16'E 113.5 feet to an iron pipe thence N68°41'E 100.8 feet; thence S38°16'E 120.0 feet to an iron pipe thence S69°30'W 100.0 feet to the easterly boundary of the said Milton Road marked with an iron pipe thence up the said easterly line of the Milton Road S38°16'E 144.9 feet to an iron pipe thence N41°44'E 100.3 feet to an iron pipe; thence S26°41'E 101.9 feet to an iron pipe on the northerly boundary of the said Milton Road; thence on the said northerly boundary of road N71°53'E 209.46 feet to the place of beginning, all being and lying in the said Aaron Broyles D.C. Section 5 and part in Section 4 T.4. N.R. 1 W.M.

IN WITNESS whereof we have hereunto set our hand and seal
WITNESSES:

ACKNOWLEDGEMENT

STATE OF OREGON } ss
COUNTY OF MULTNOMAH } ss
On this 11 day of May 1941 before me, the undersigned a NOTARY PUBLIC for OREGON, personally appeared HELEN K. MEGARY and REM M. GARY, wife and husband to me known to be the identical persons described in and who executed the foregoing dedication and acknowledged to me that they executed the same of their own free will.
IN TESTIMONY WHEREOF I have hereunto set my hand and affixed my official seal

NOTARY PUBLIC for OREGON
My Commission Expires on the 11 day of May 1941

SURVEYORS CERTIFICATE

STATE OF OREGON } ss
COUNTY OF COLUMBIA } ss
I, JOHN E. ELLERTSON being first duly sworn, depose and say that I am a Registered Professional Engineer of the State of Oregon, that I have correctly surveyed and marked with proper monuments the initial point and all corners shown thus 2 of land represented in the Annexed Plat of WHITE SUBDIVISION in the City of ST. HELENS, OREGON. That the initial point for the survey of the tract of land as indicated is a 2" galvanized iron pipe for the point of beginning that is south 138.16 feet and west 408.40 feet of the point on the south line of the said Aaron Broyles D.C. that is given as 13 chains west of the southeast corner of said claim.

John E. Ellertson
COUNTY SURVEYOR

subscribed and sworn to before me this 11 day of May 1941

NOTARY PUBLIC for OREGON
My Commission Expires on the 11 day of May 1941

APPROVAL

All taxes and assessments on the land embraced in the Annexed Plat have been paid and the same is approved

Earl Huthine COUNTY ASSESSOR

M. R. Carlson SHERIFF

J. H. Hunt CLERK

John E. Ellertson SURVEYOR

Roy Tarbell JUDGE

J. N. Miller COMMISSIONER

Wm. Pringle, Jr. COMMISSIONER

Number 67

Filed July 17, 1947

J. H. Hunt
COUNTY CLERK

Application No. 25885
Permit No. 20316

WHITE SUBDIVISION
IN
AARON BROYLES D.L.C. SECTIONS 5 & 4 T.4 N.R. 1 W.M.
CITY OF ST. HELENS, OREGON
SCALE 1" = 60'

RECEIVED
APR 25 1951
STATE ENGINEER
SALEM, OREGON

J. H. Hunt
County Plat

ns file

DO NOT SEND OUT
OF STATE ENGINEER'S
OFFICE