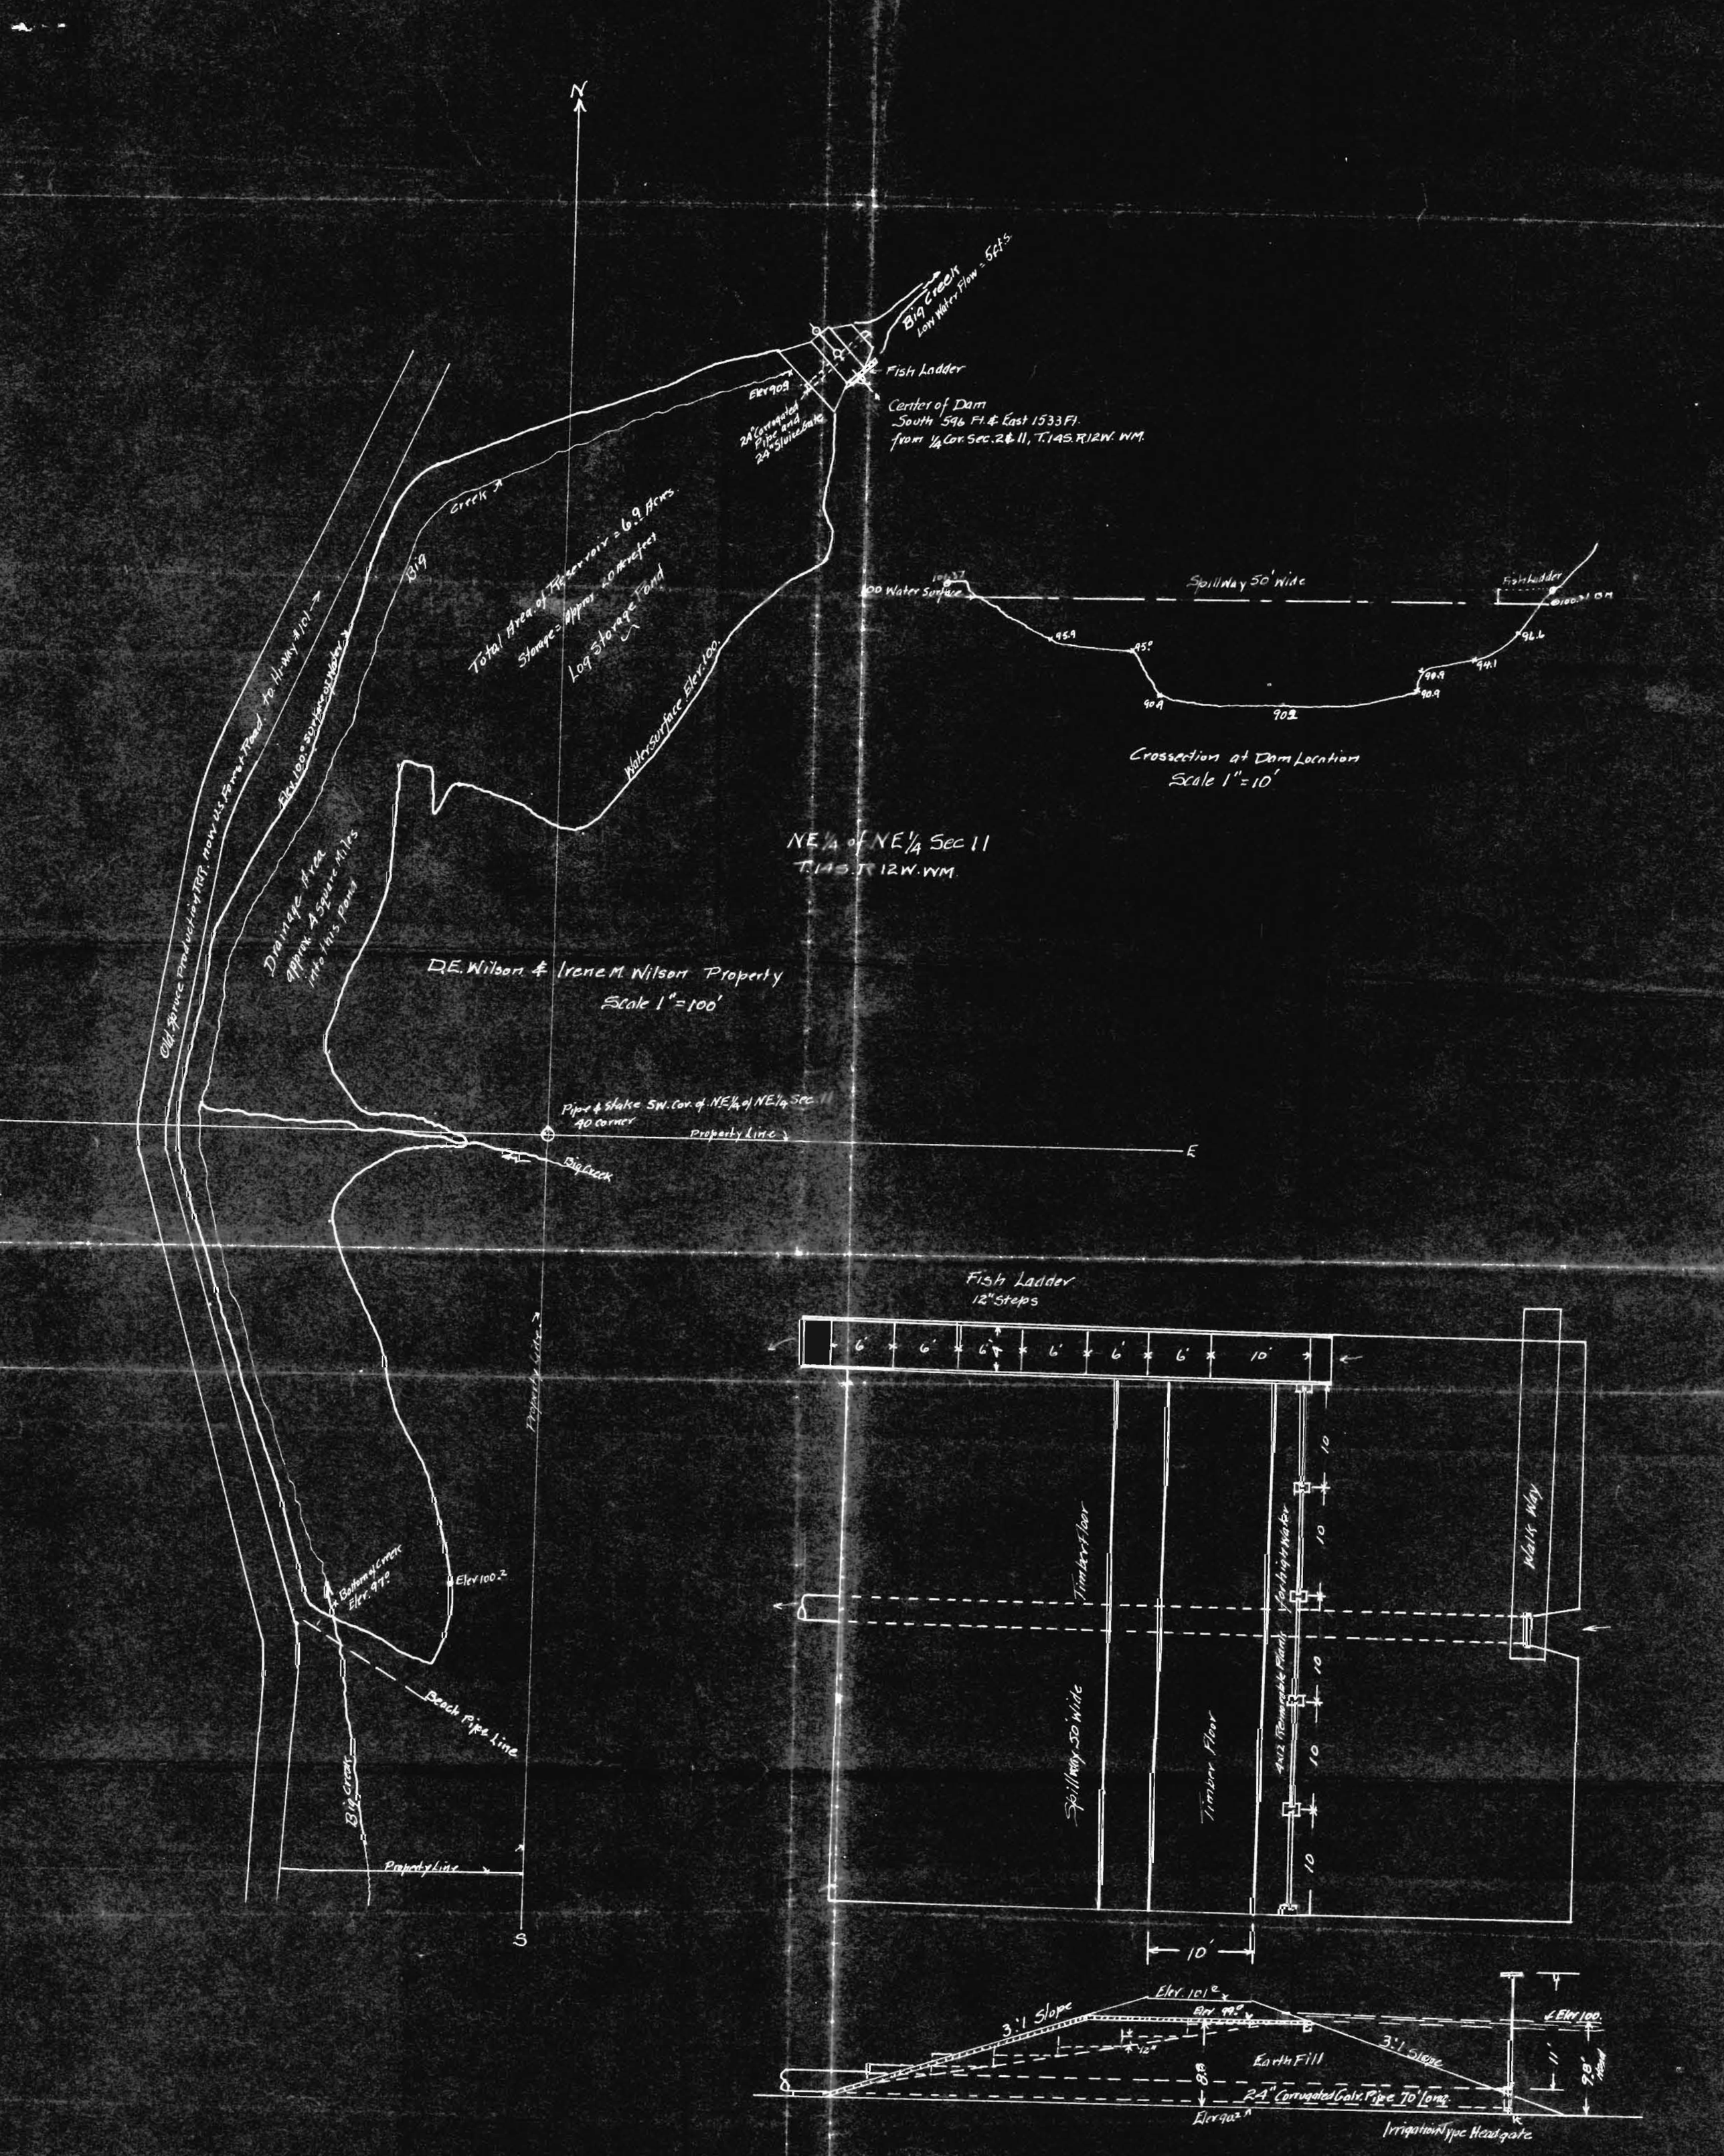

Big Creek
Log Storage Reservoir and Dam.

Application No. R-29425
29426
Permit No. R-1671
23170

R-29425-6