


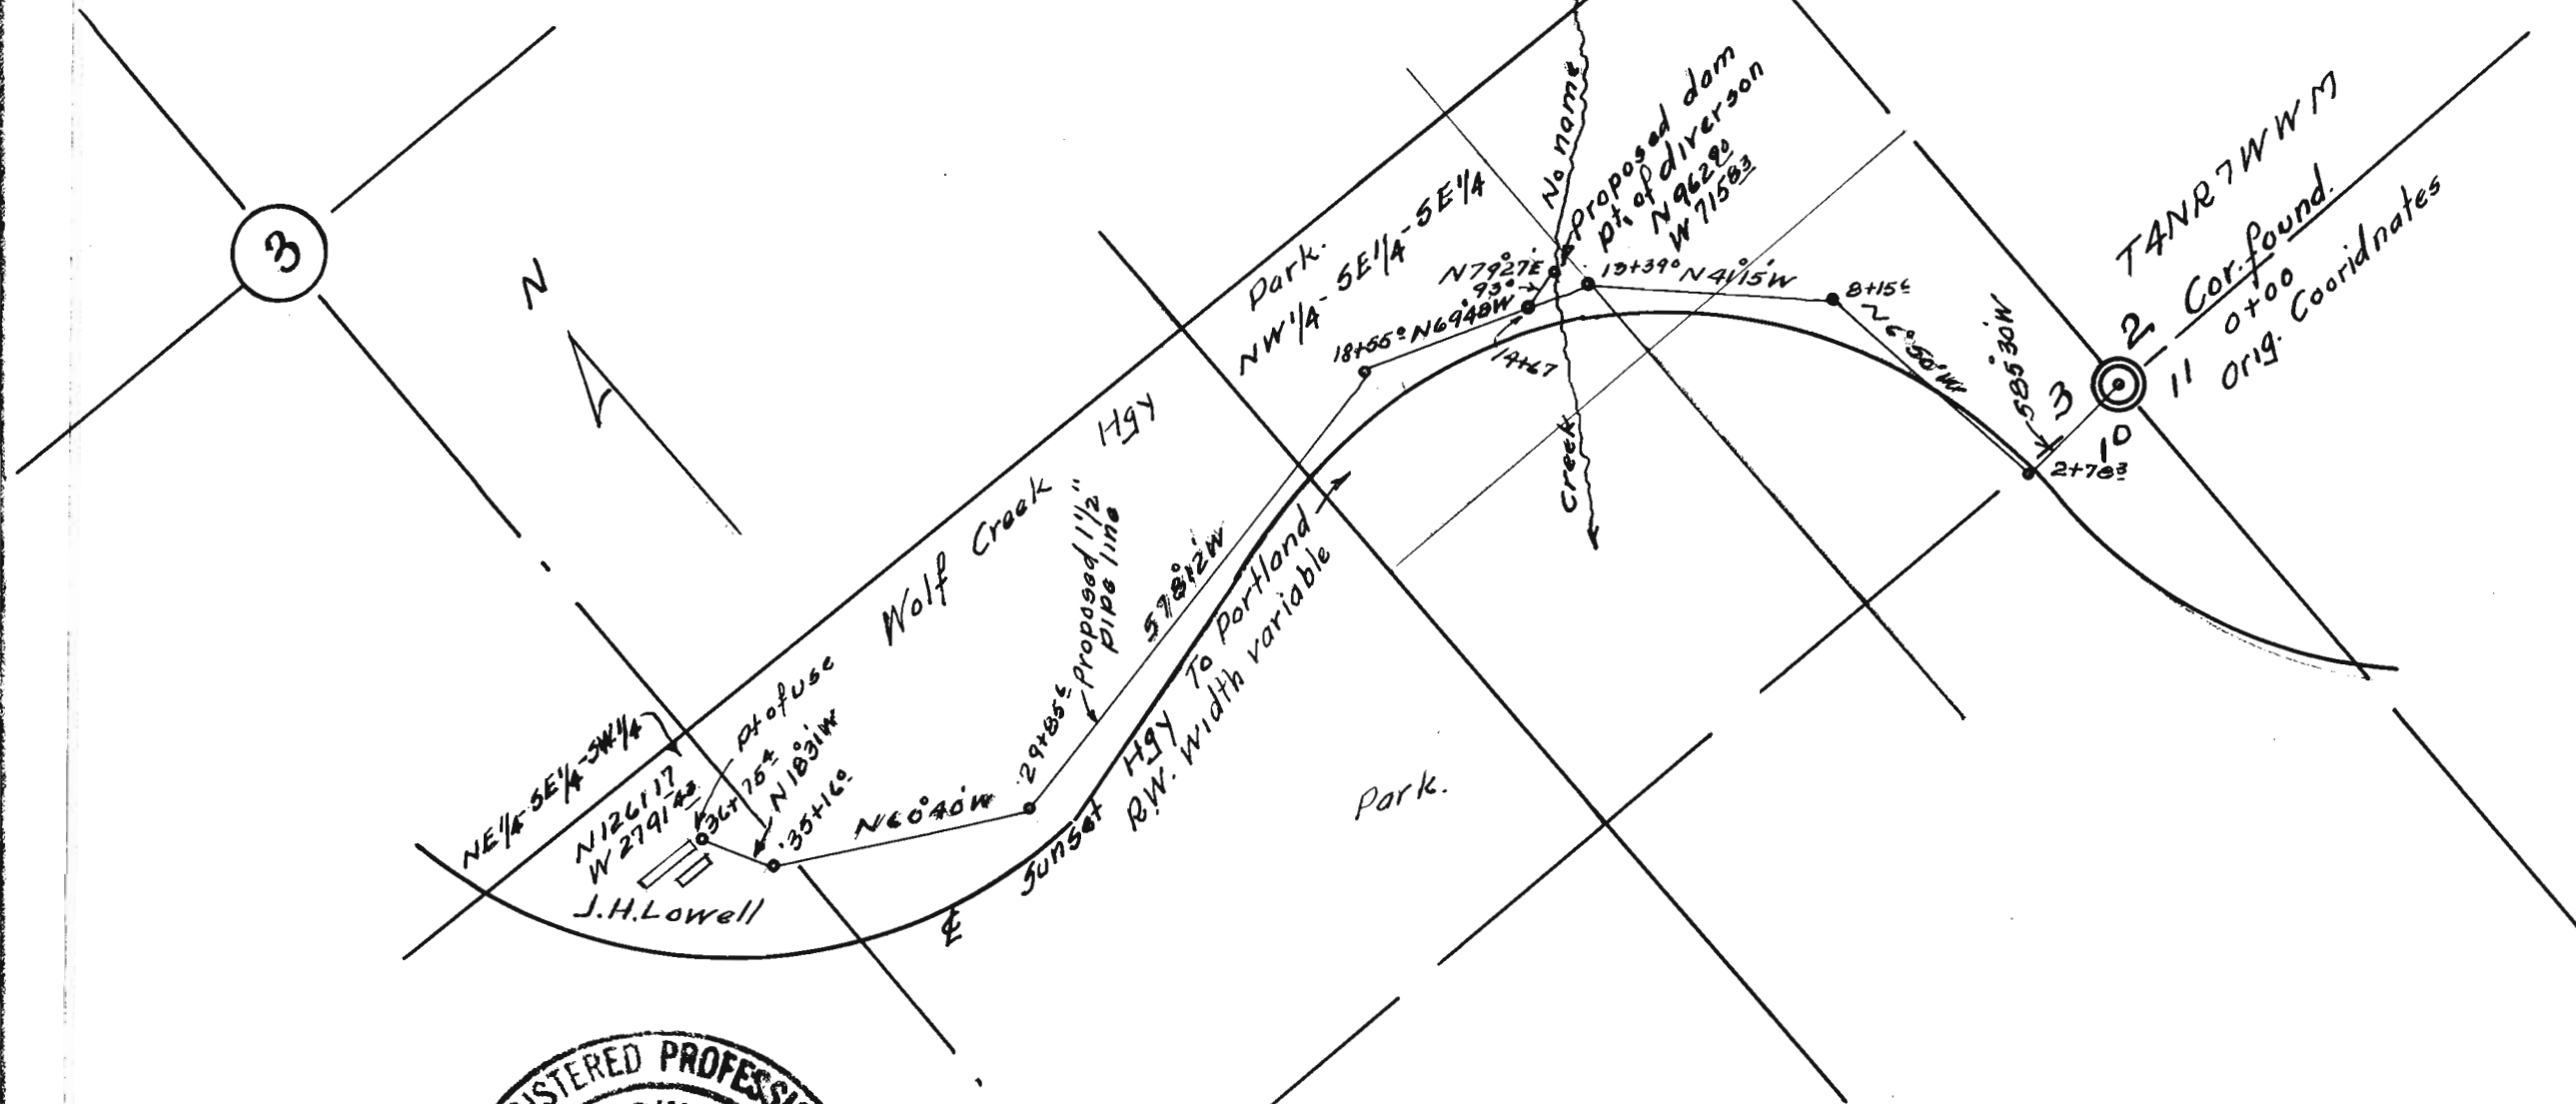

App. No. - 23141
Permit No. -

SURVEY FOR J.H. LOWELL
APPLICATION FOR WATER RIGHT
Sec 3 T4NR7WWM Clatsop Co. Ore
A.F. Danielson Co. Surv. June 1948
Scale 1" = 400'