


application for silverton water permit
T6S. R1W.

T6S. R1E

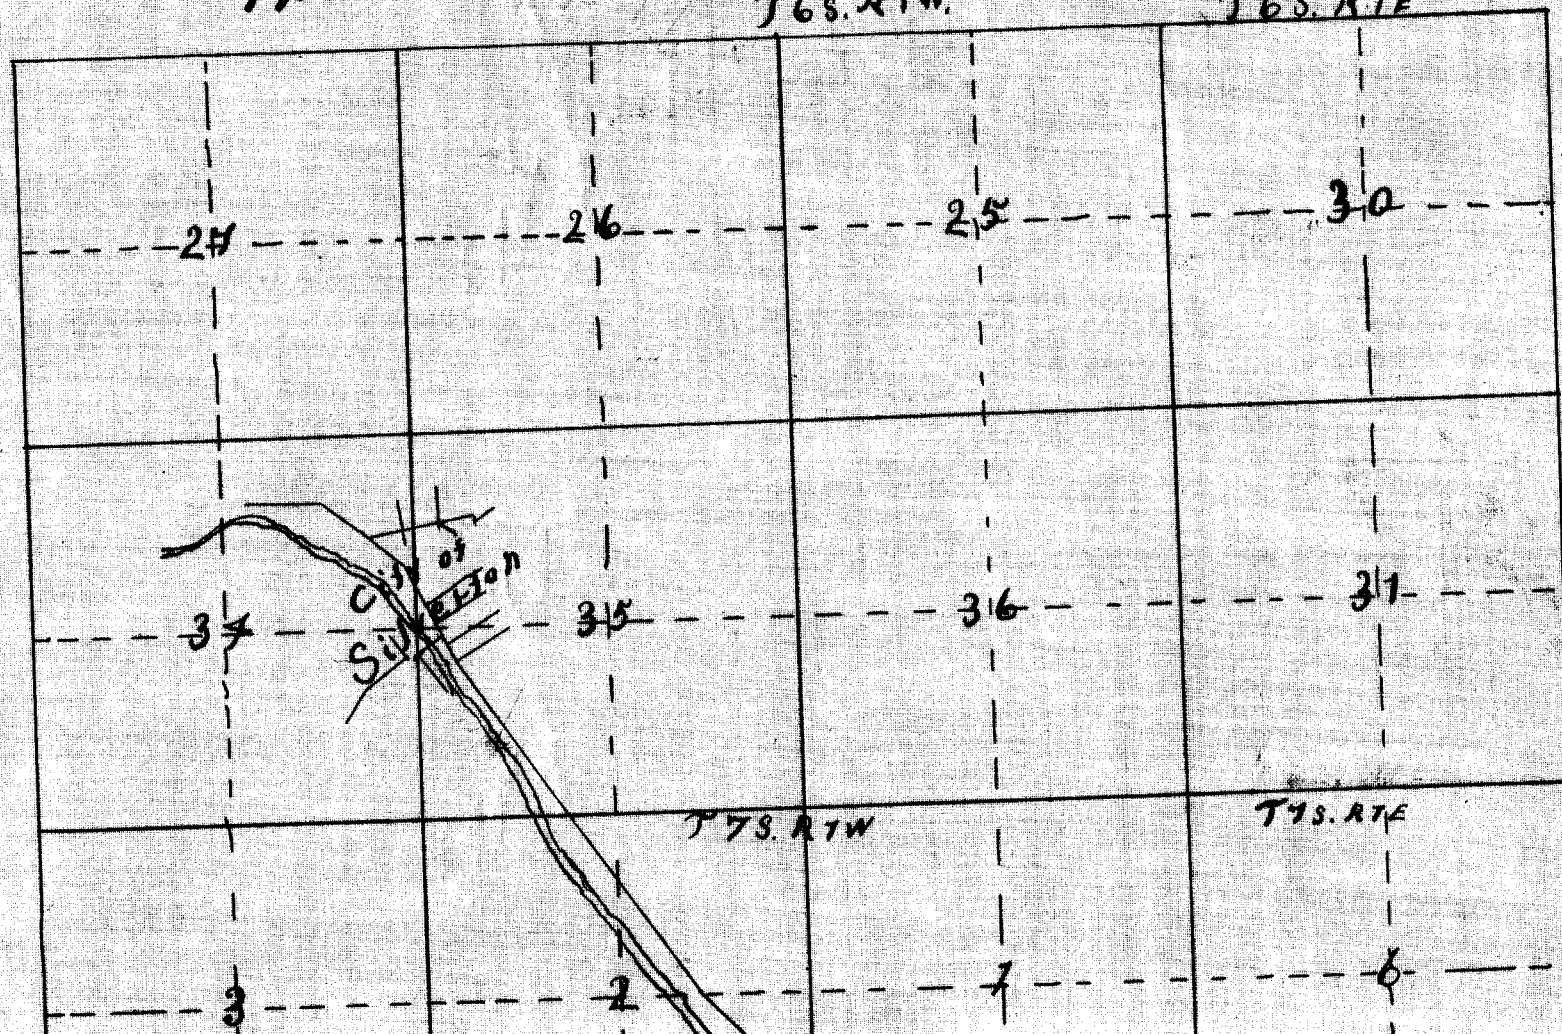


RECEIVED

APR 10 1911

RECEIVED

APR 10 1911

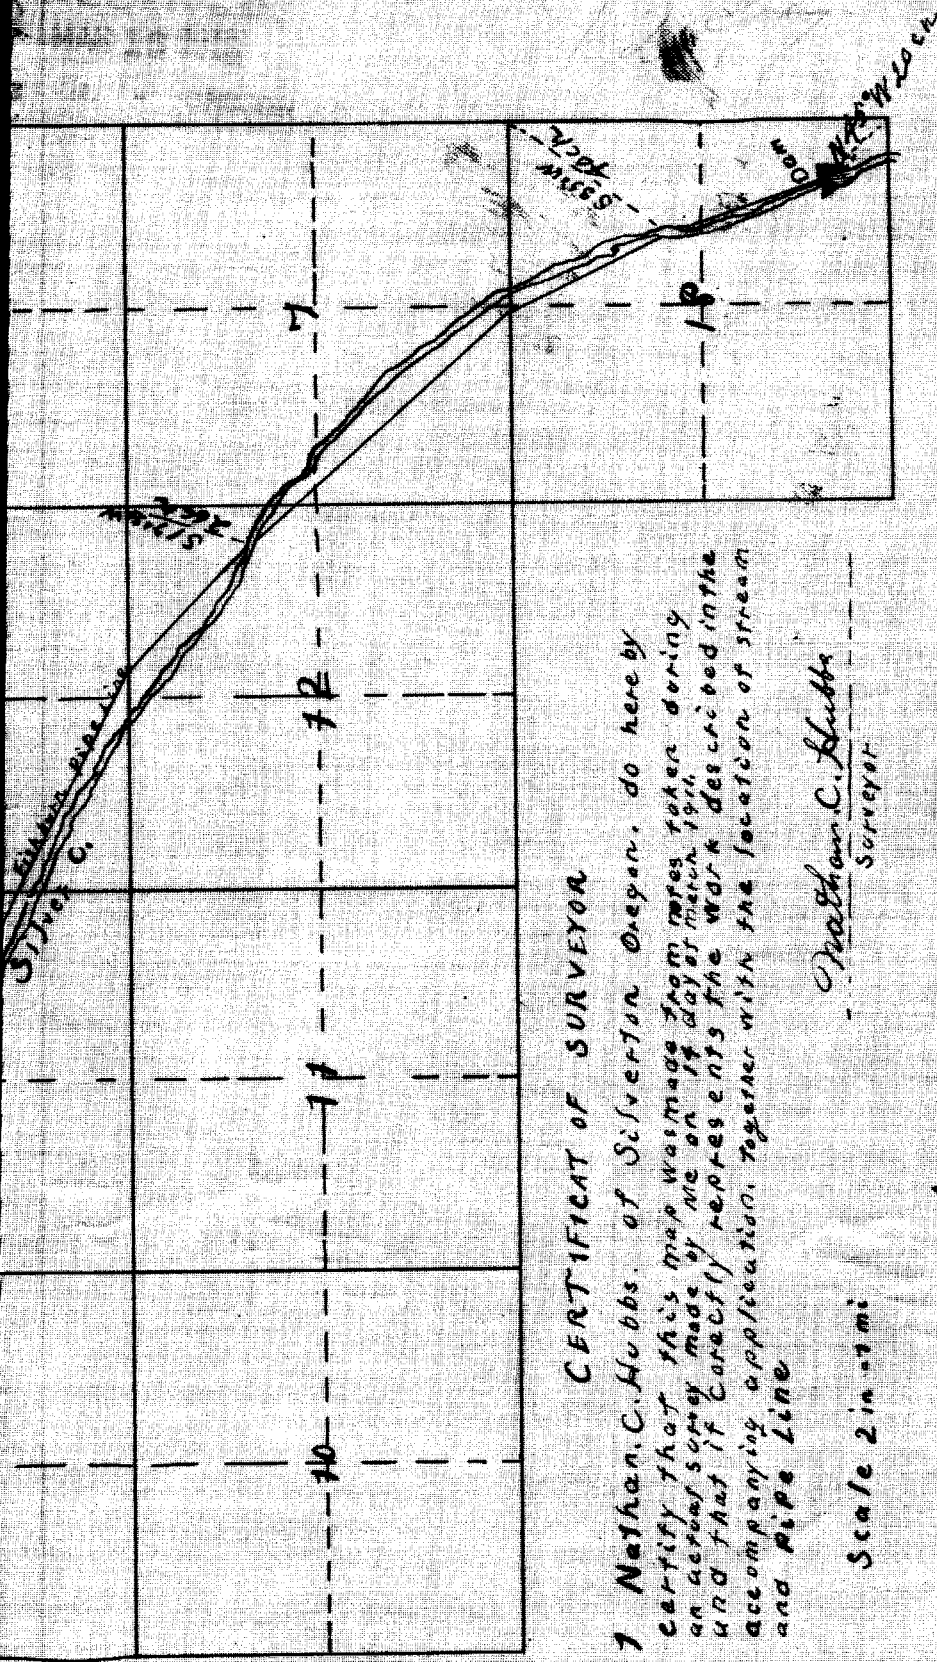

CERTIFICATE OF SURVEYOR

I, Nathan C. Hubbs, of Silverton Oregon, do hereby certify that this map was made from notes taken during an aerial survey made by me on 14 days March 1914 and that it correctly represents the work described in the accompanying application, together with the location of stream and pipe line

Scale 2 in = 1 mi

Nathan C. Hubbs
Surveyor

Application No. 1297
Permit No. 622

1887