


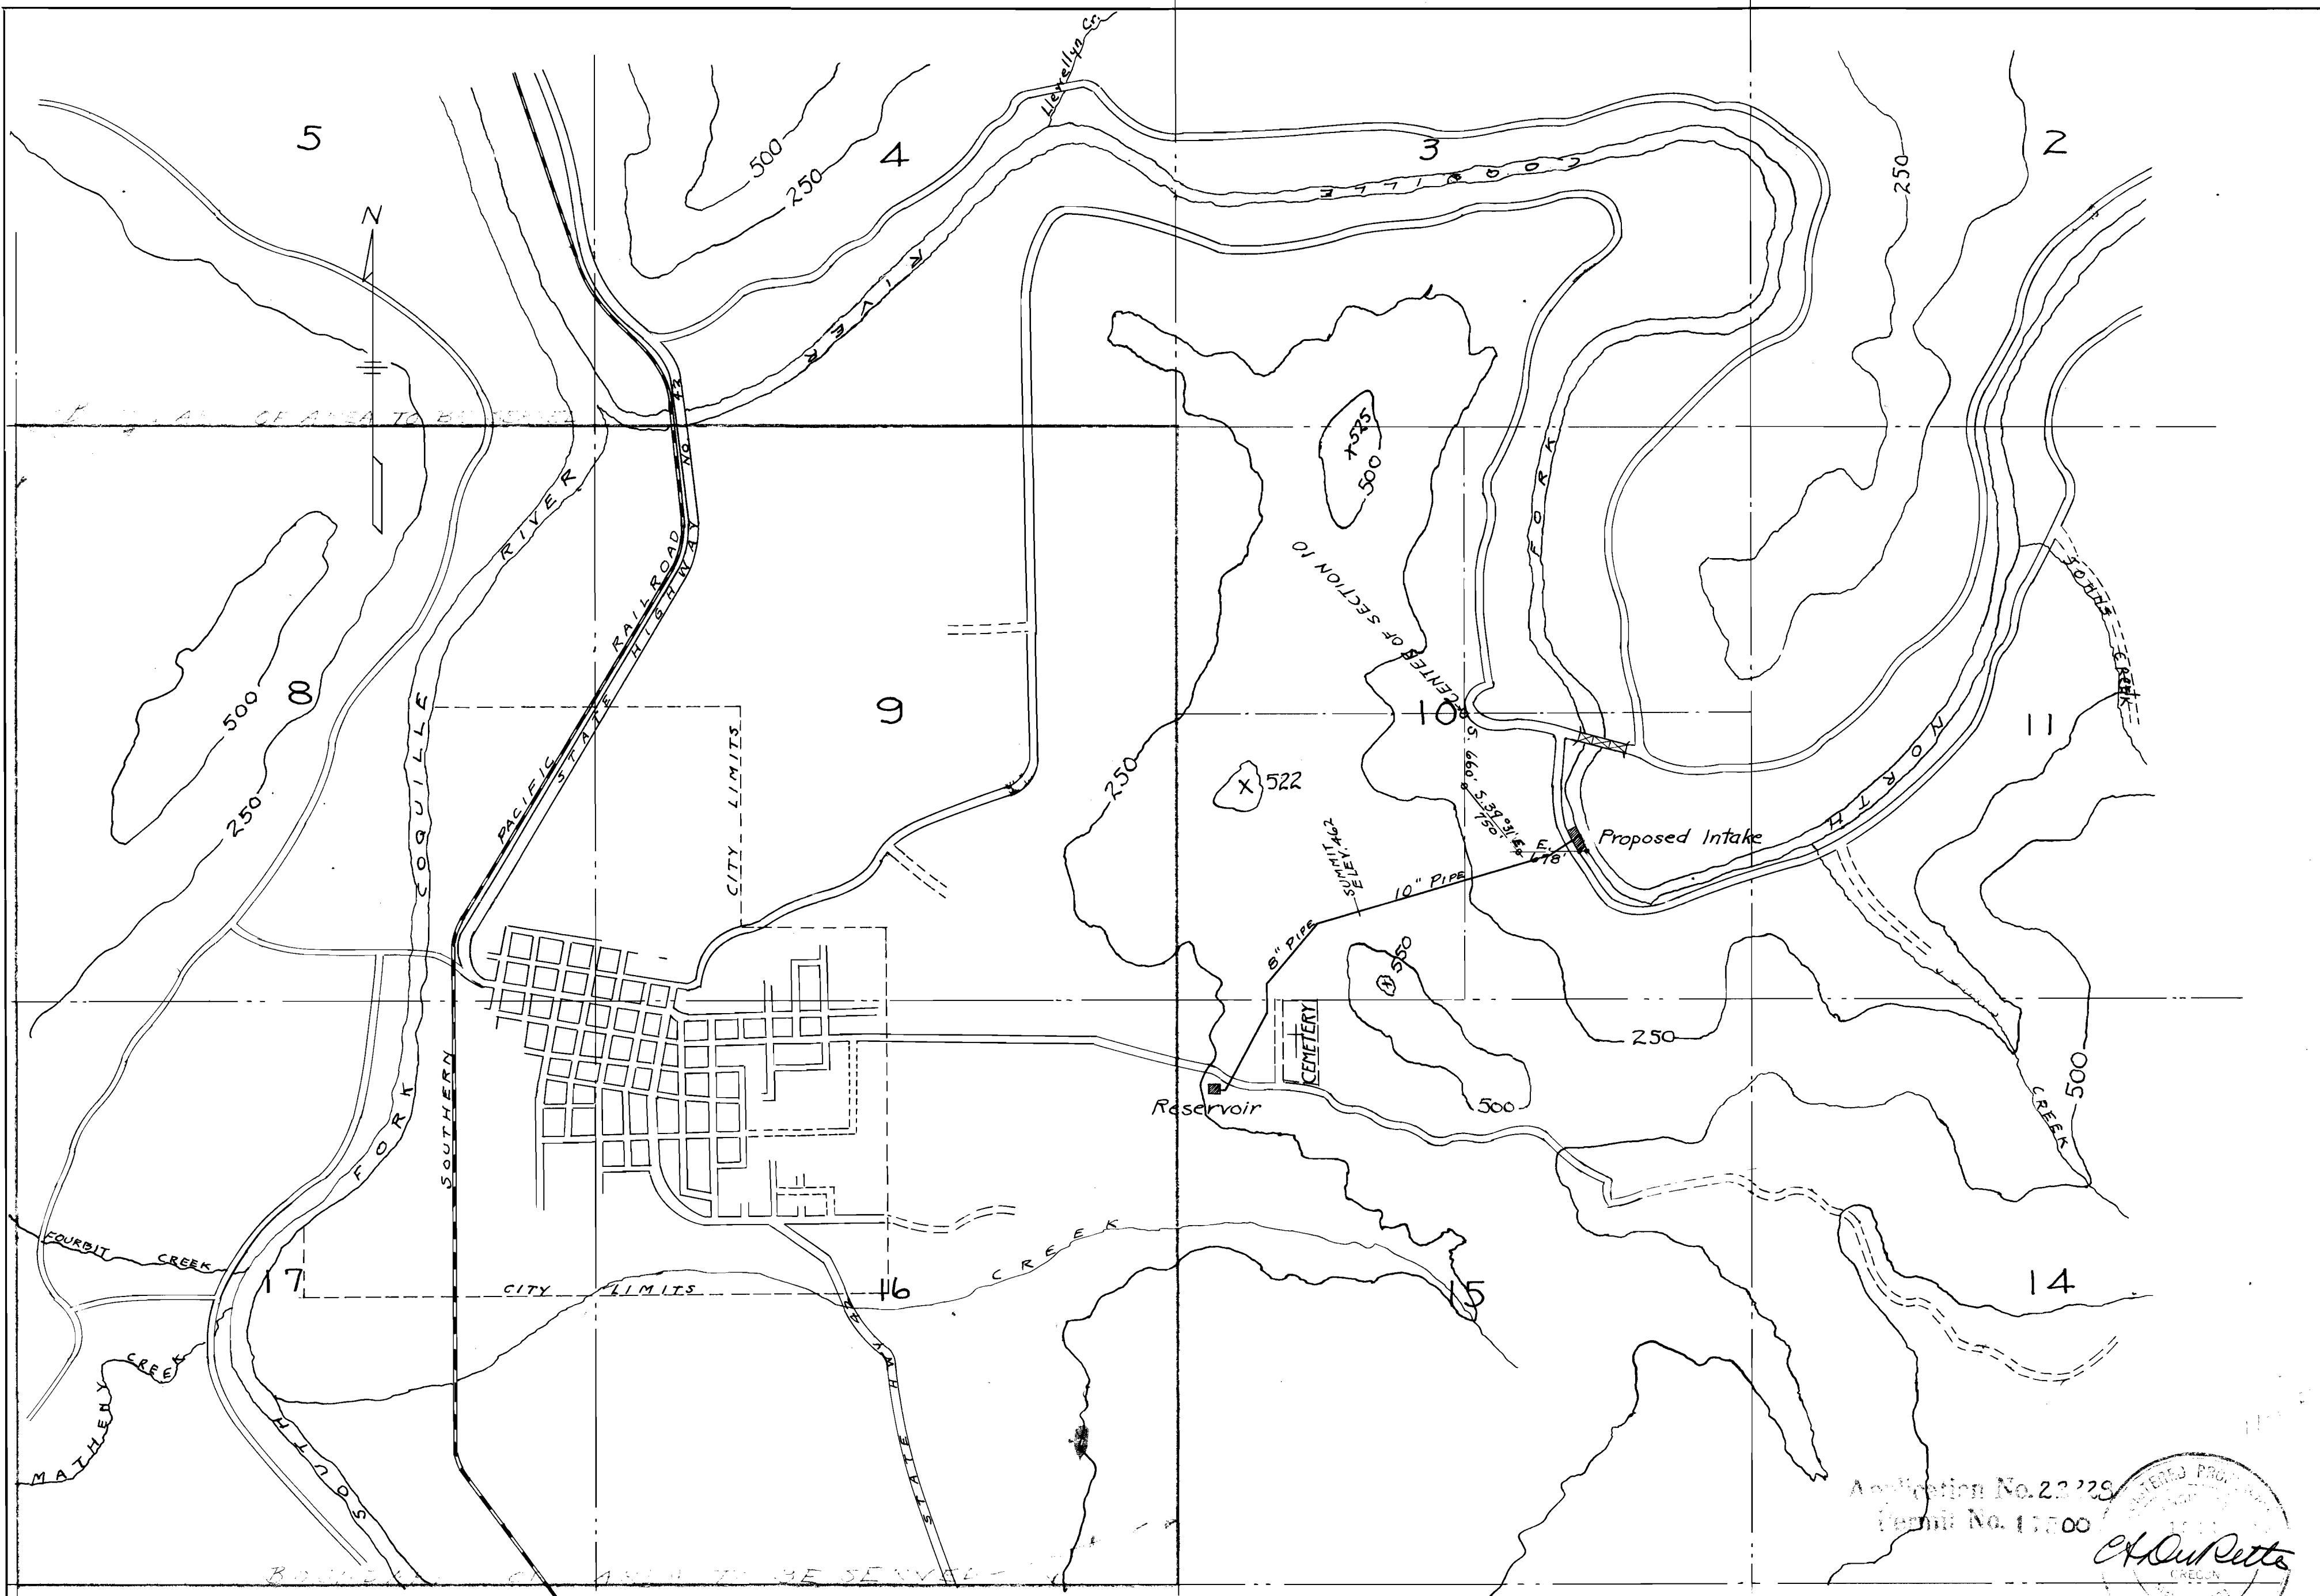

I, C.A. Du Rette, of Eugene, Oregon, do hereby certify that this map was made from existing maps and from a survey made by a Registered Professional Engineer under my direction during the month of June 1946, and that it correctly represents the works described in the accompanying application, together with the location of streams and other ditches in the immediate vicinity.

C.A. Du Rette Registered Professional Engineer
Oregon No. 1511 - Dated May 11, 1931

MAP
OF
CITY OF MYRTLE POINT AND VICINITY IN TWP. 29
S., R. 12 W. OF THE WILLAMETTE MERIDIAN IN COOS
COUNTY, OREGON.
Scale 5 inches = 1 Mile

Jan. 11, 1947

Application No. 22,728
Flood No. 11,700

