


TOWNSHIP 6 S. RANGE 24 E.

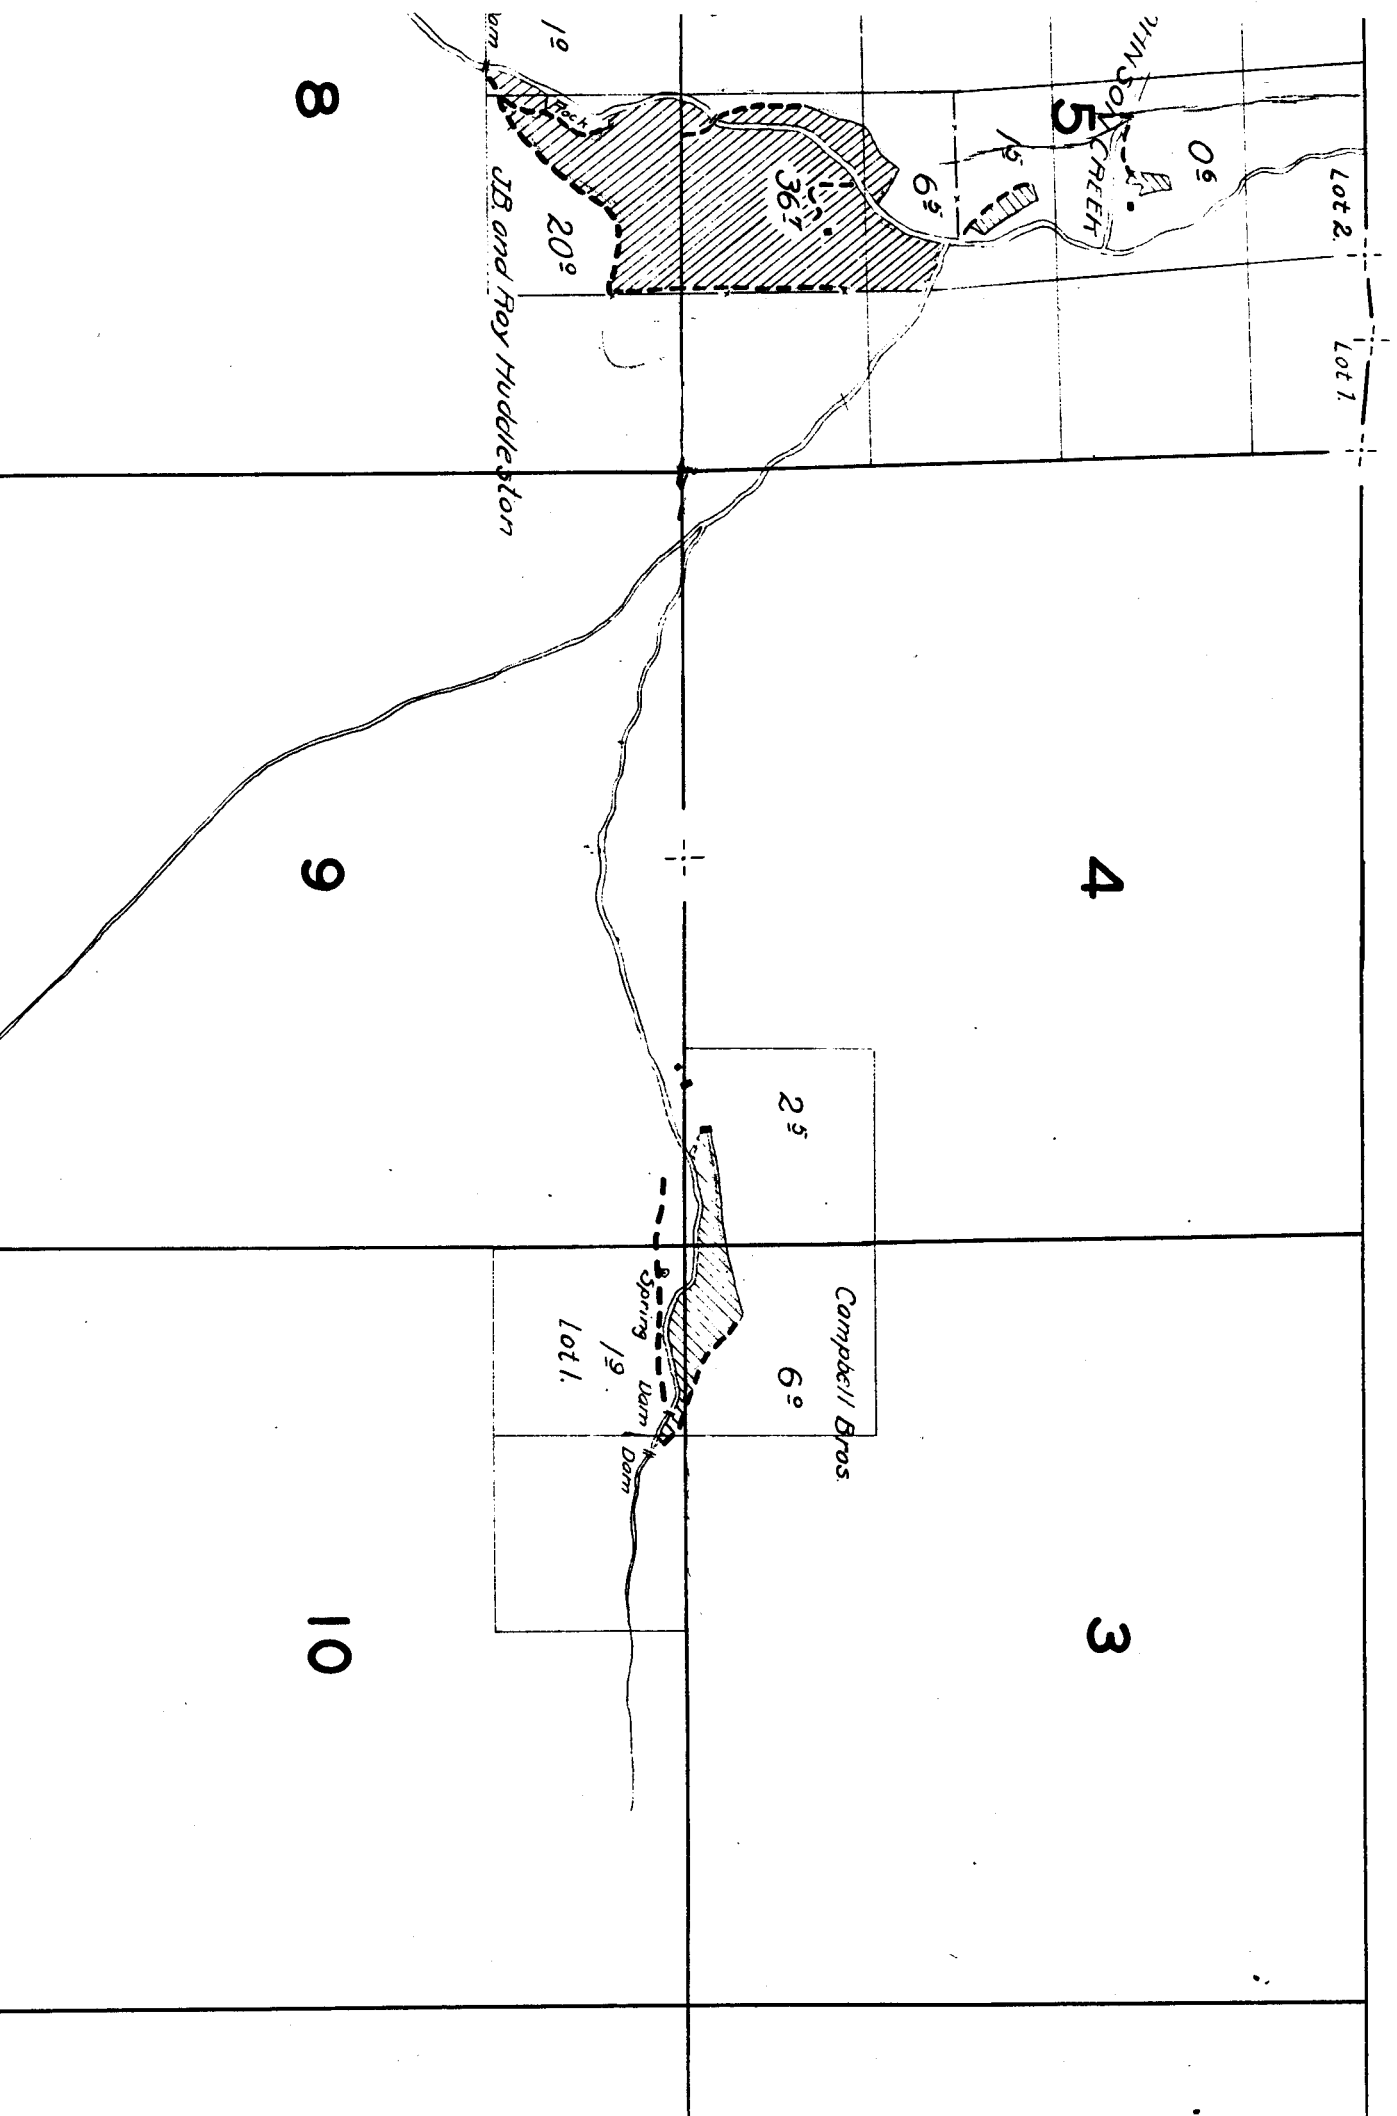

17

16


15


Surveyed June 5 and 6, 1925.

20

21

22

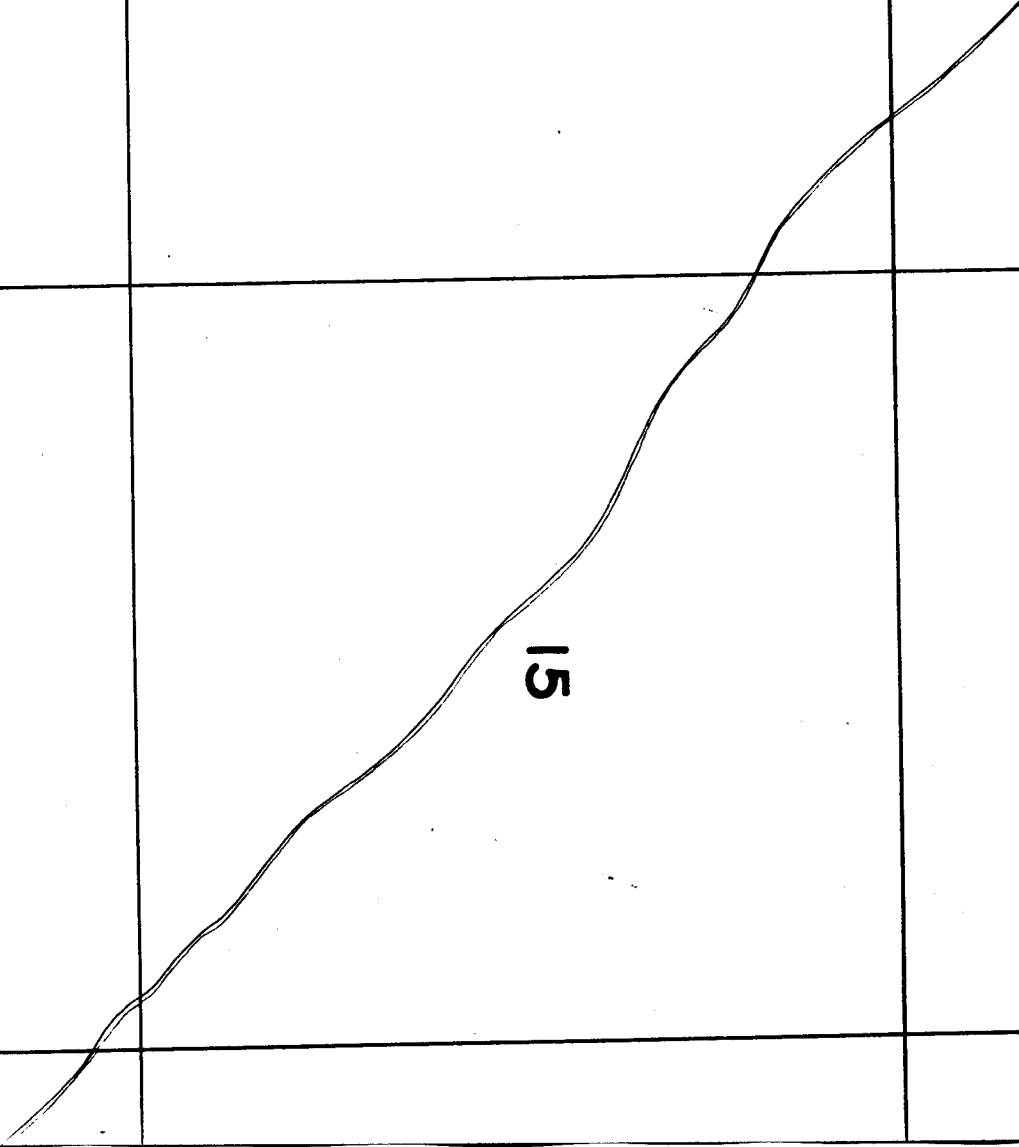

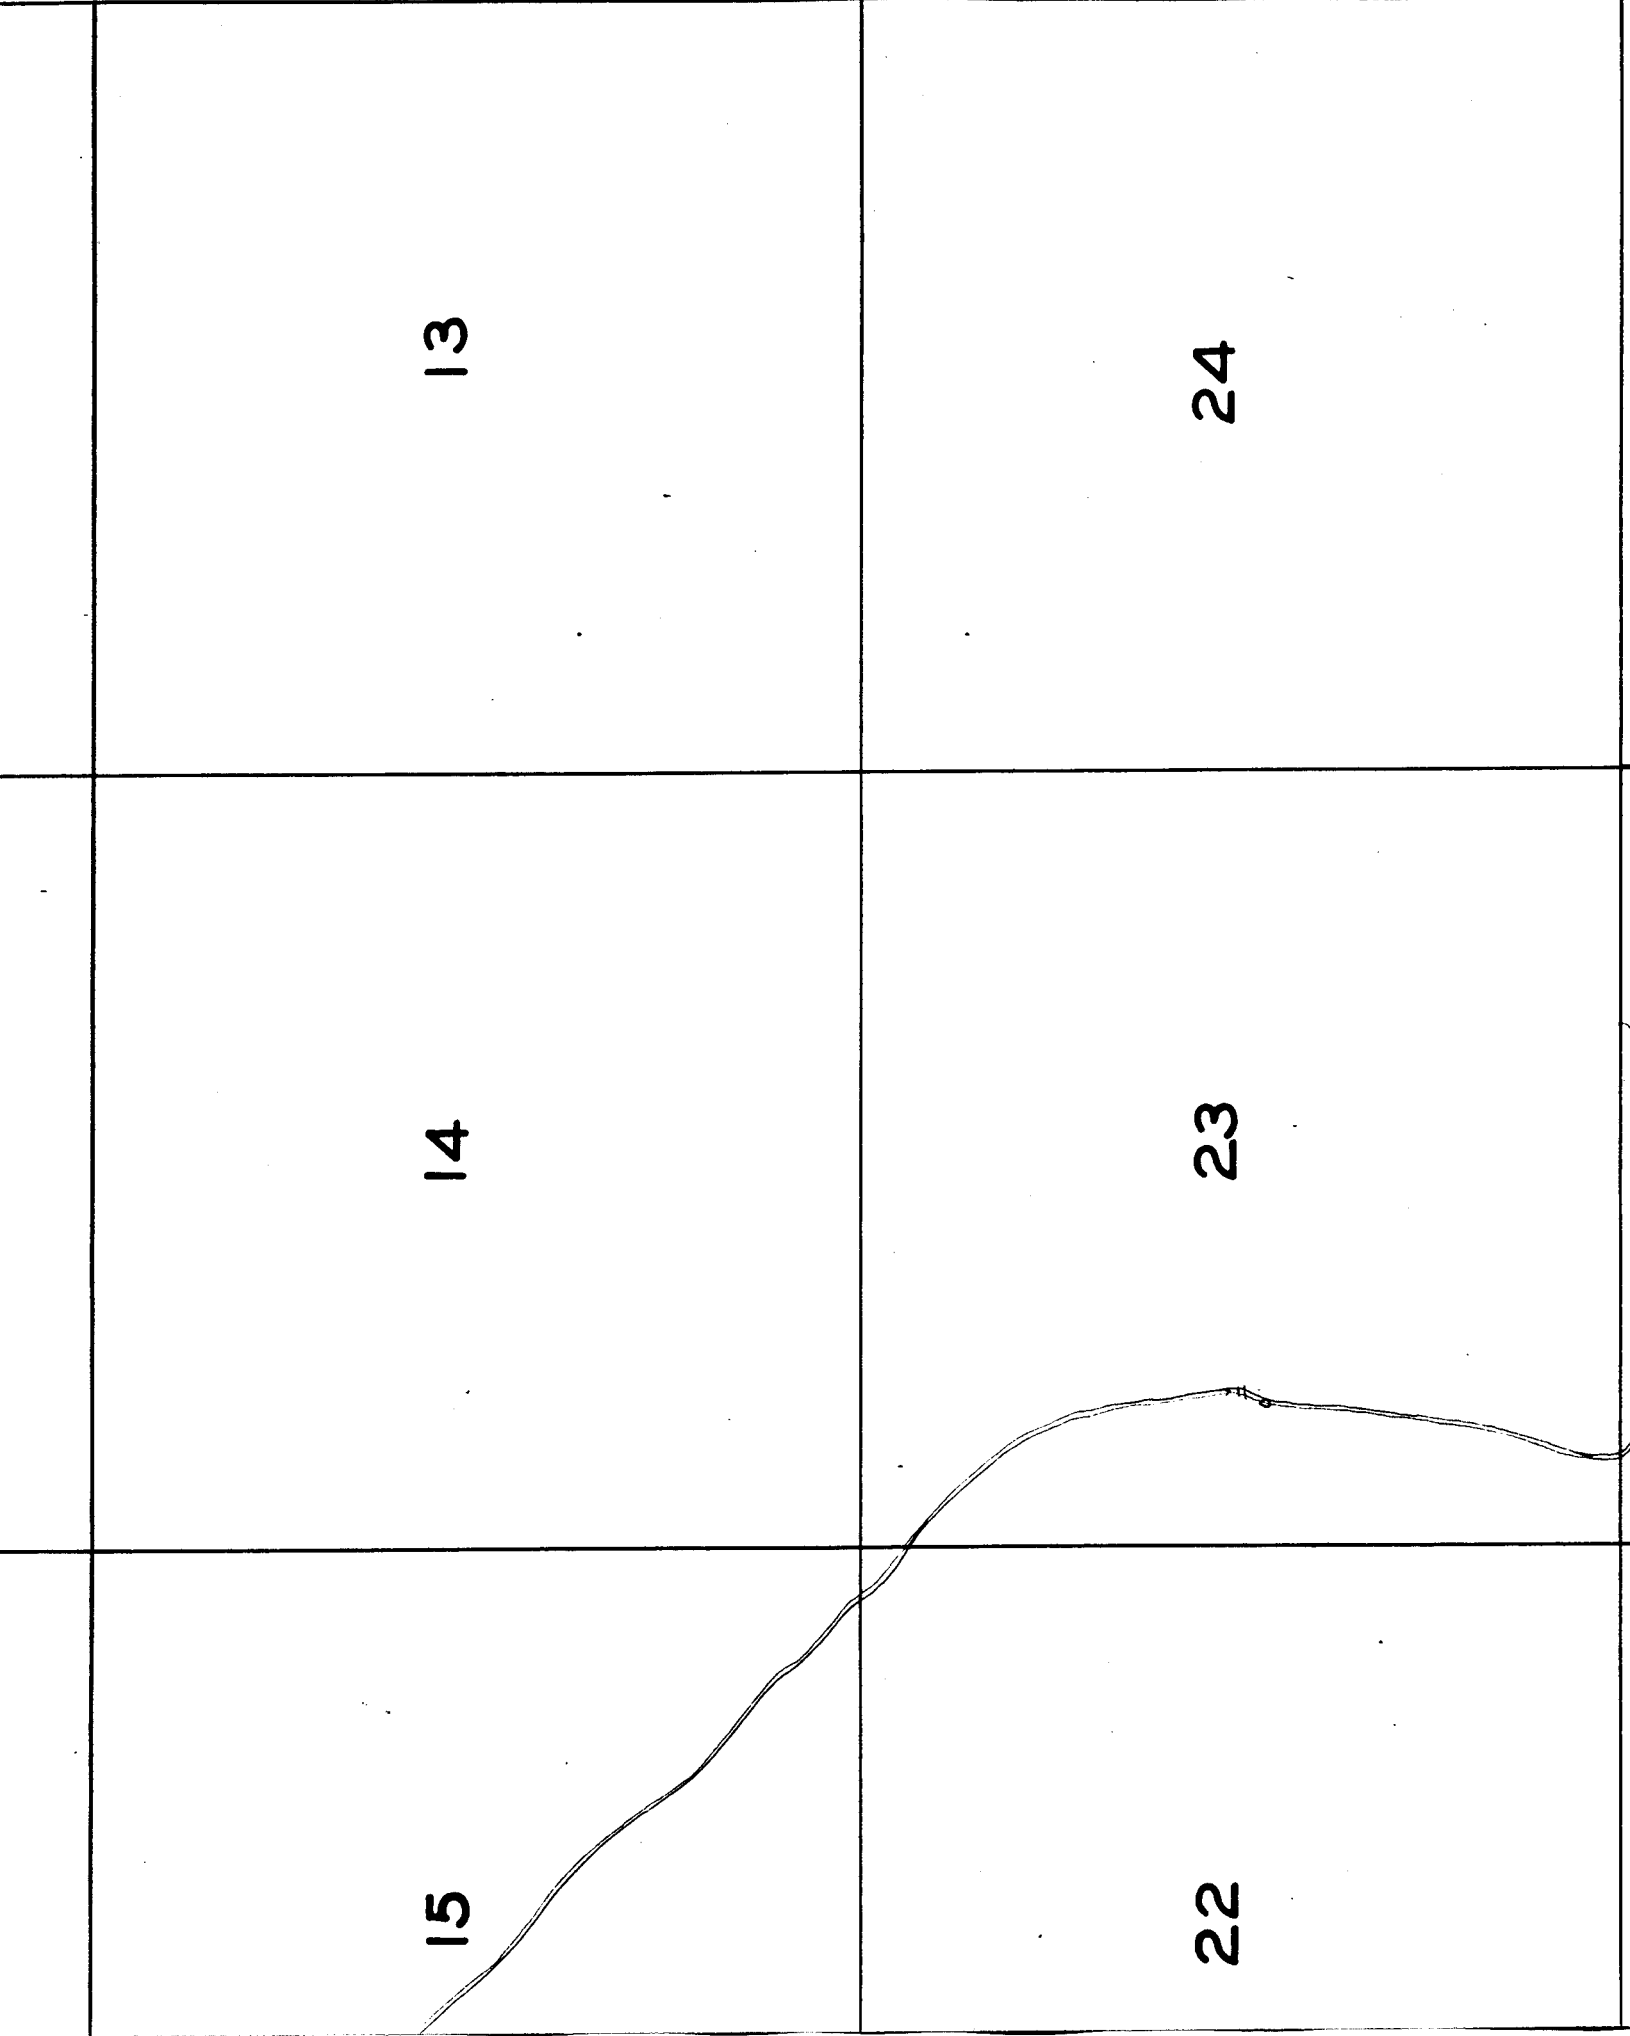

27

pt in the vicinity of
are sketched in the
location.


26

25

34

35

36

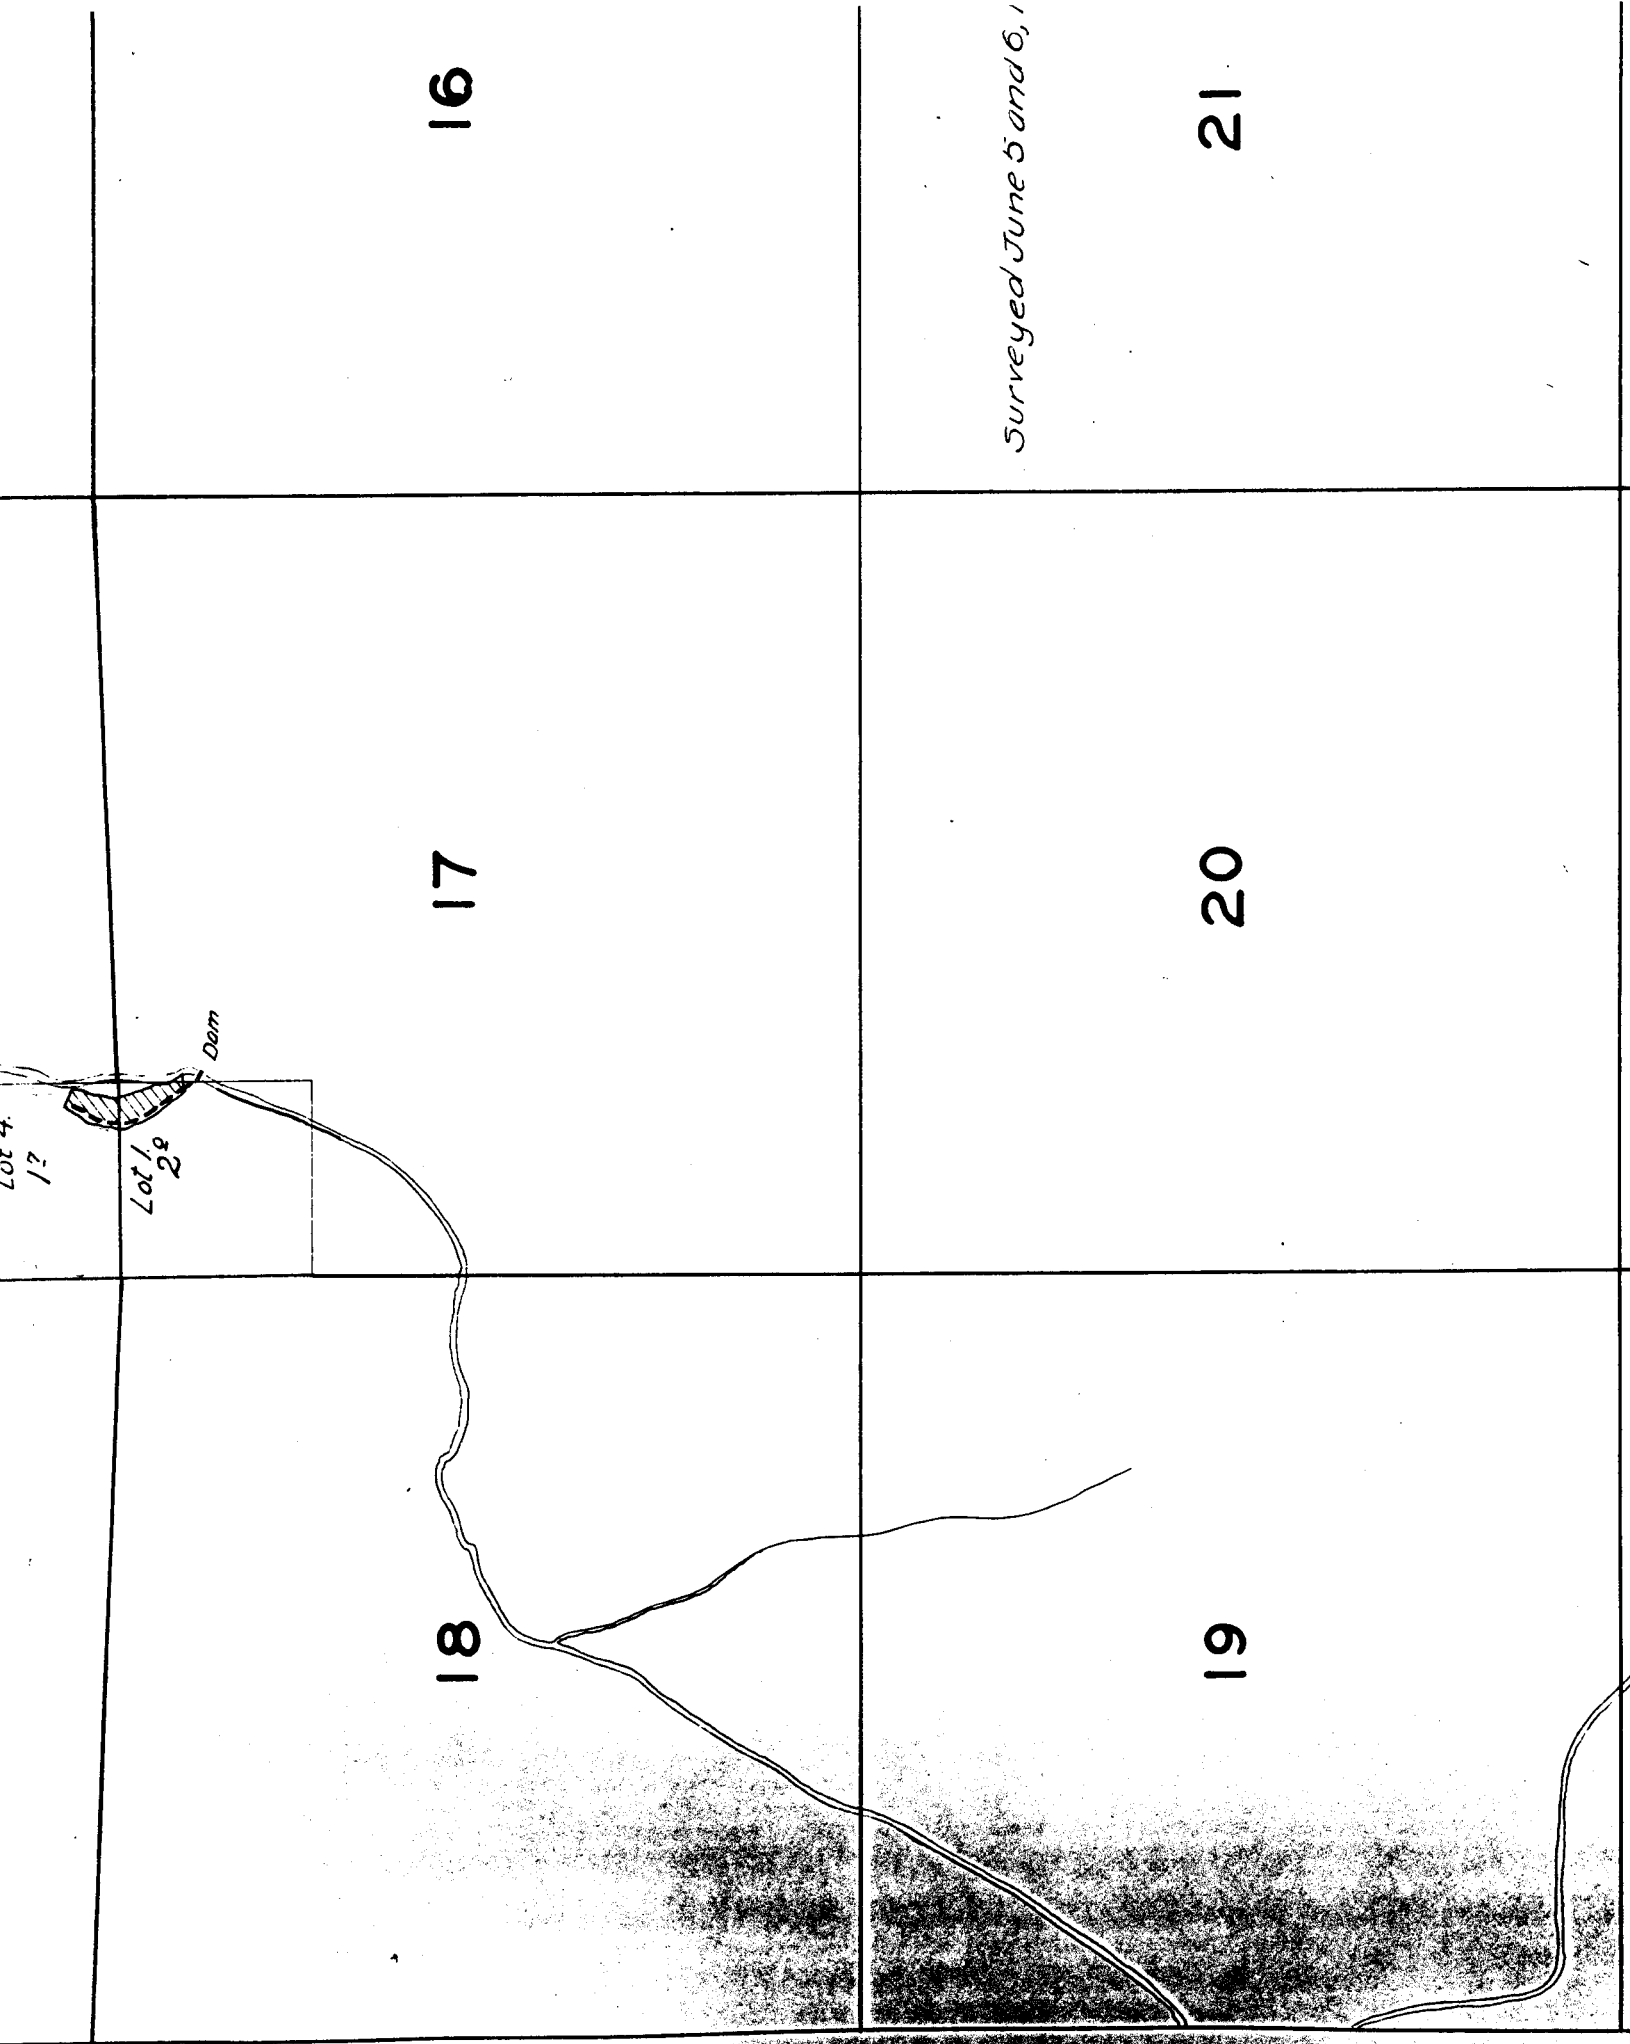

16

17

18

21

20

19

Surveyed June 5 and 6, 1

Lot 4
1/2

Lot 1/2

Dam

28


29

30

33

32

31

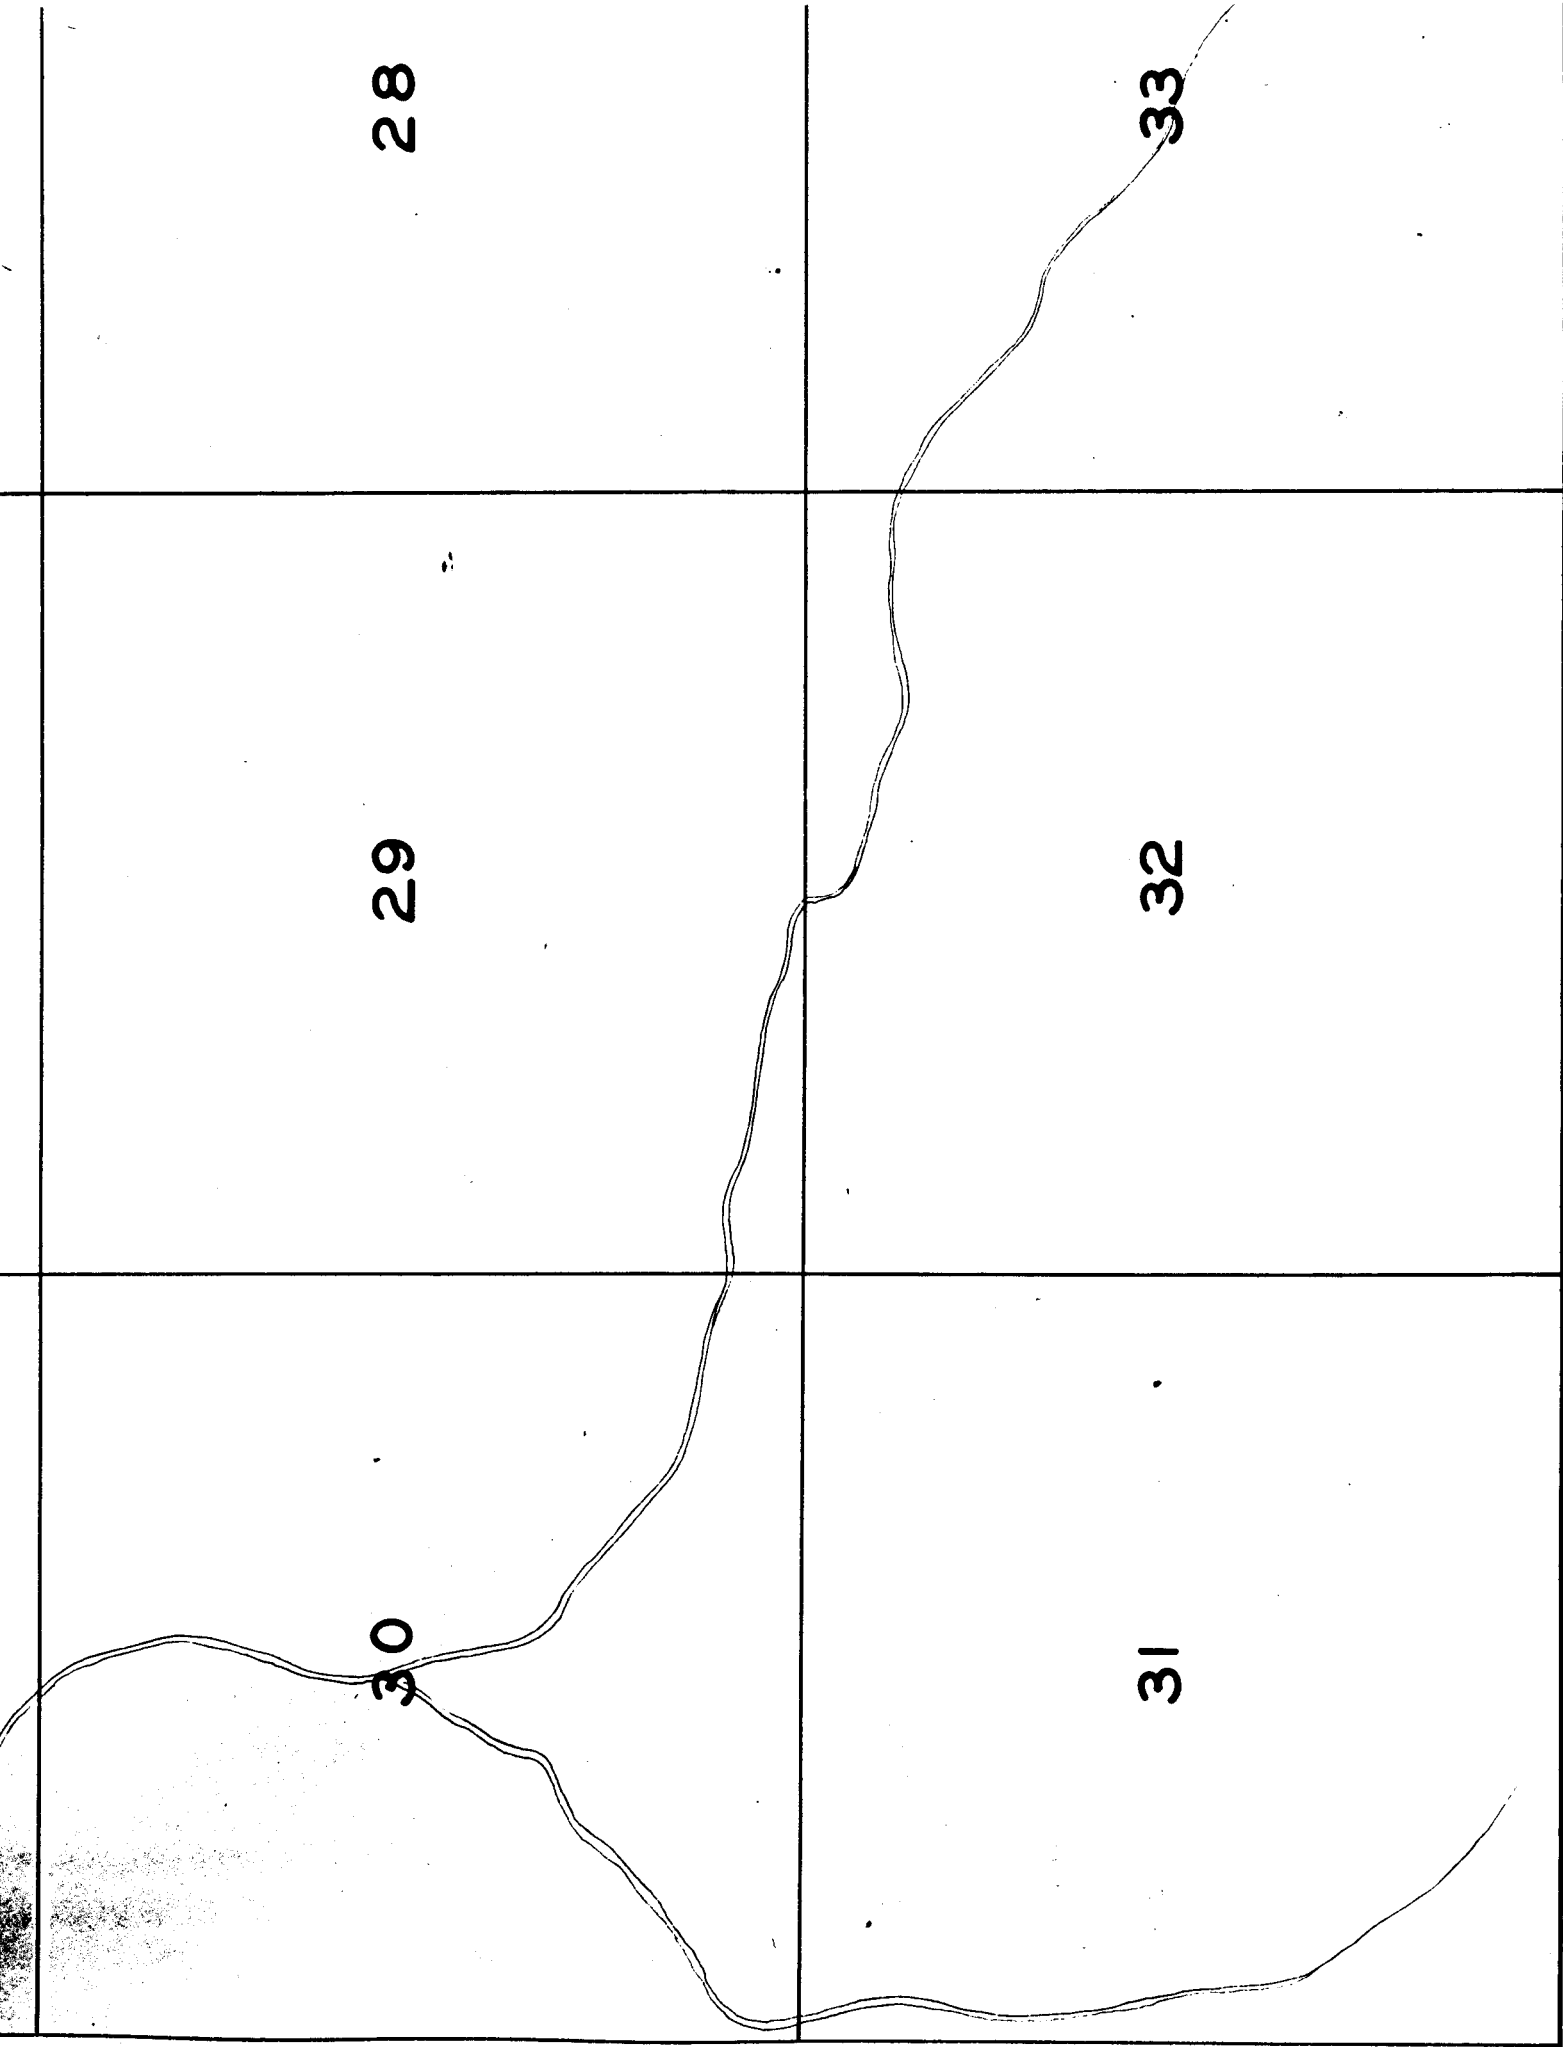

6

7

18

Lot 3.

Lot 2.

Lot 1.

0°

JOHNSON CREEK

Dale Stevens

5

15

6°

36°

1°

20°

Dam

J.B. and Roy Huddleston

8

LONEROCK CREEK

Spring

Lot 4.

1°

Lot 1.
2°

Dam

17

21

22


28

27

*Streams, except in the vicinity of
irrigated land are sketched in the
approximate location.*

33

34

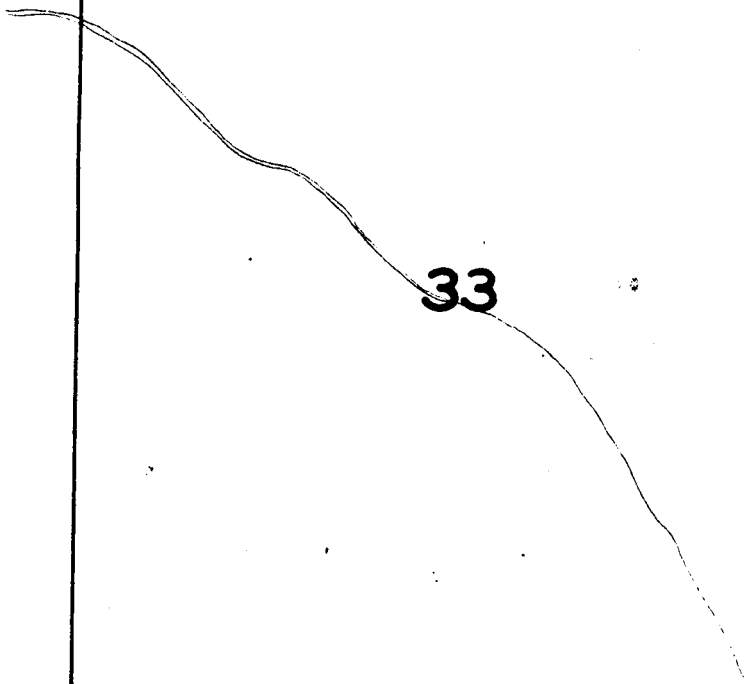

2

1

11

12

14

13