


TOWNSHIP 6 S., RANGE 22 E.

4

3

9

10

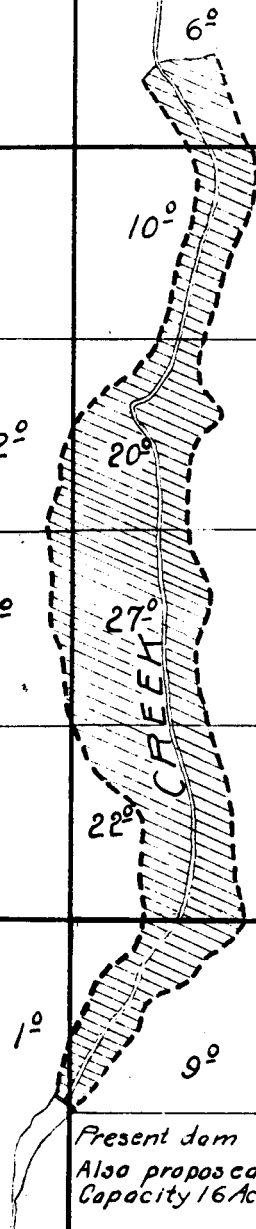

Note:
Copied from permit map R
Application No. 10512
Surveyed November 28, 1925.

Present dam
Also proposed site of reservoir
Capacity 16 Acre Feet

23


24

26

25

35

36

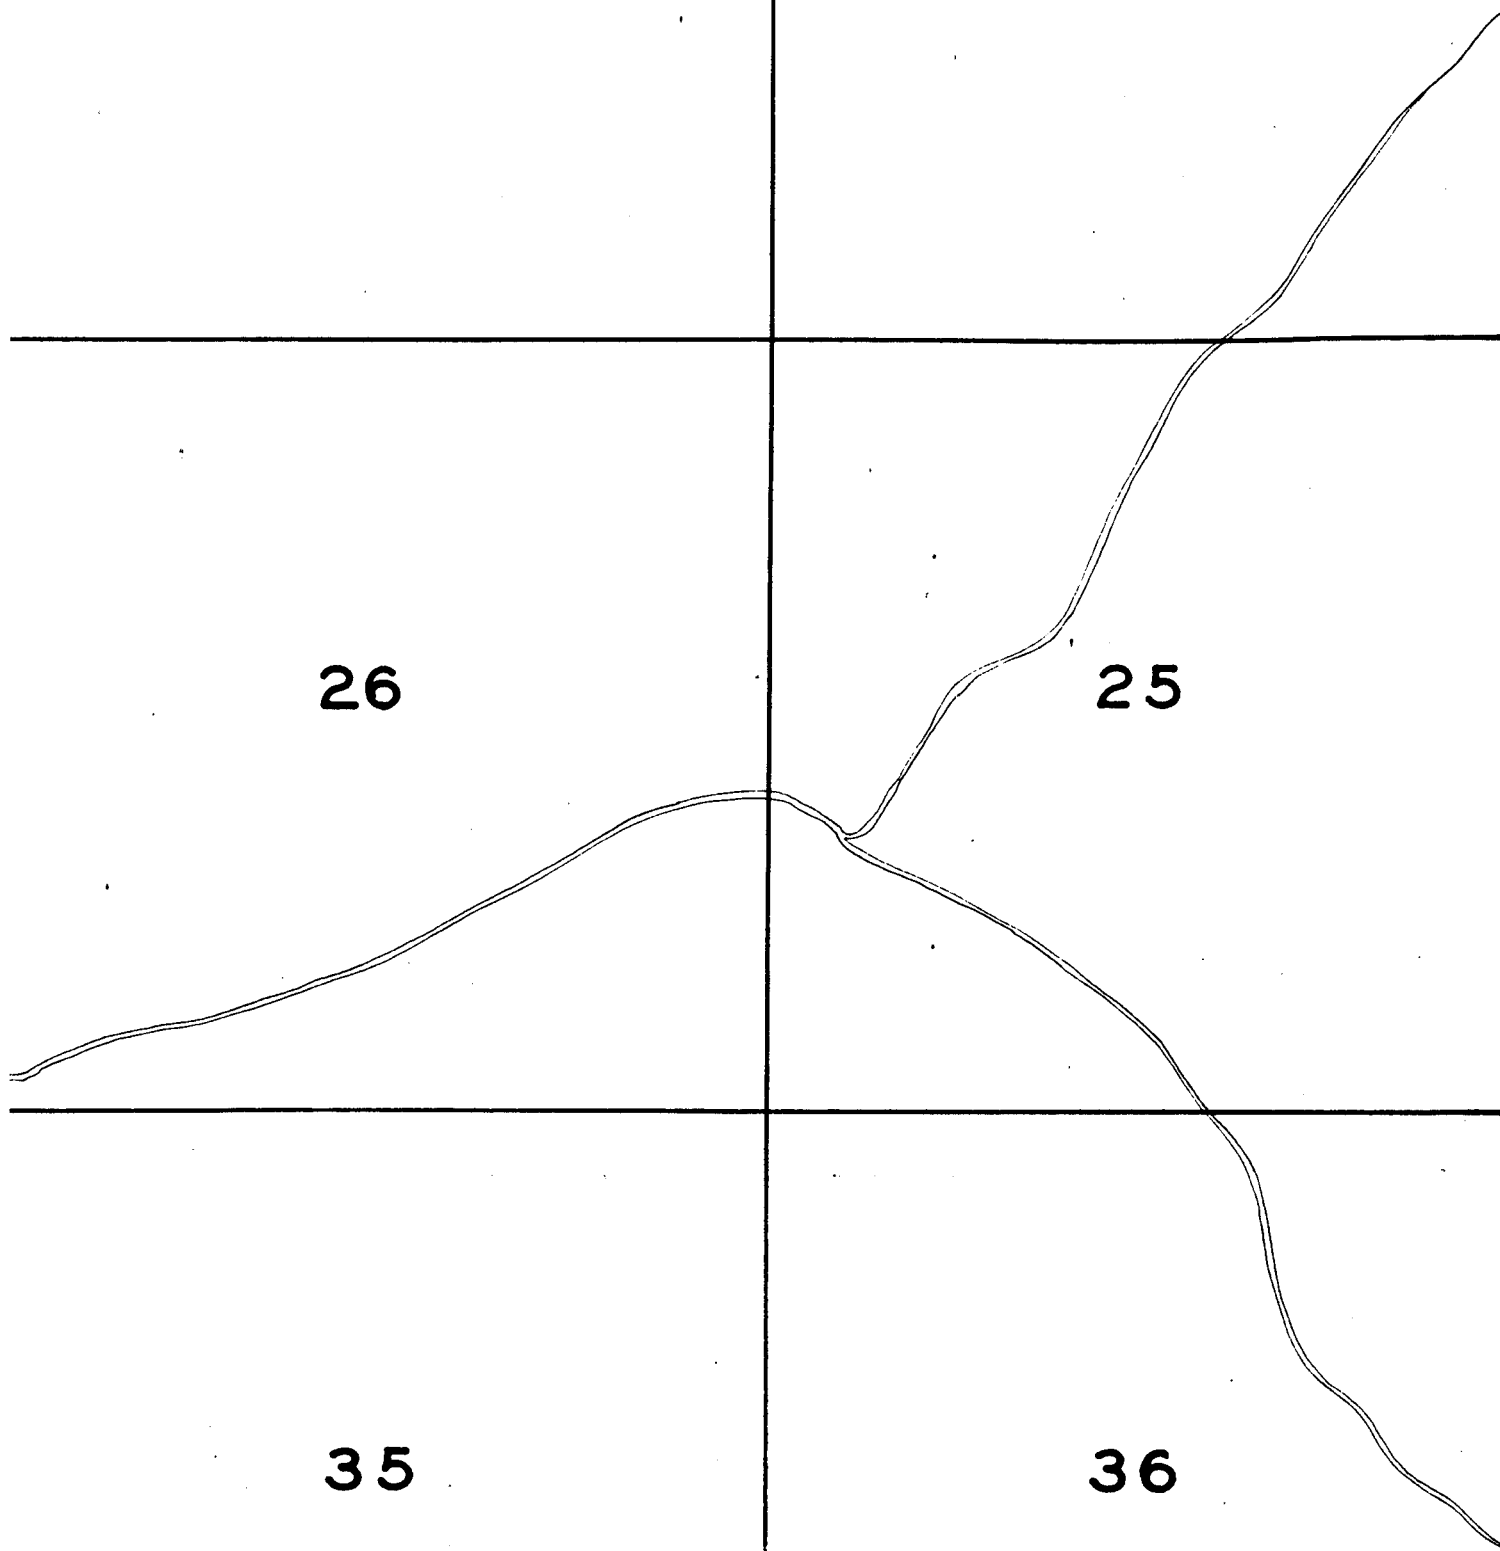

19

20

21

30

29


28

*Note: Streams except in the vicinity of
irrigated land are sketched in
the approximate location.*


31

32

33

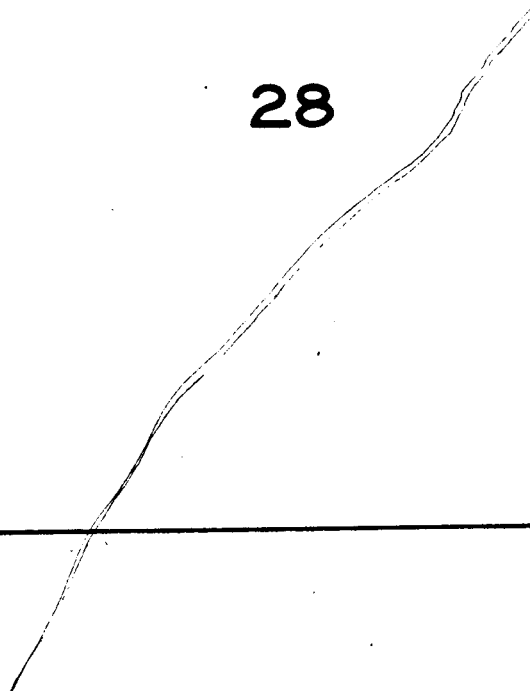

Note:
Copied from permit map R-1
Application No. 10512
Surveyed November 28, 1925.

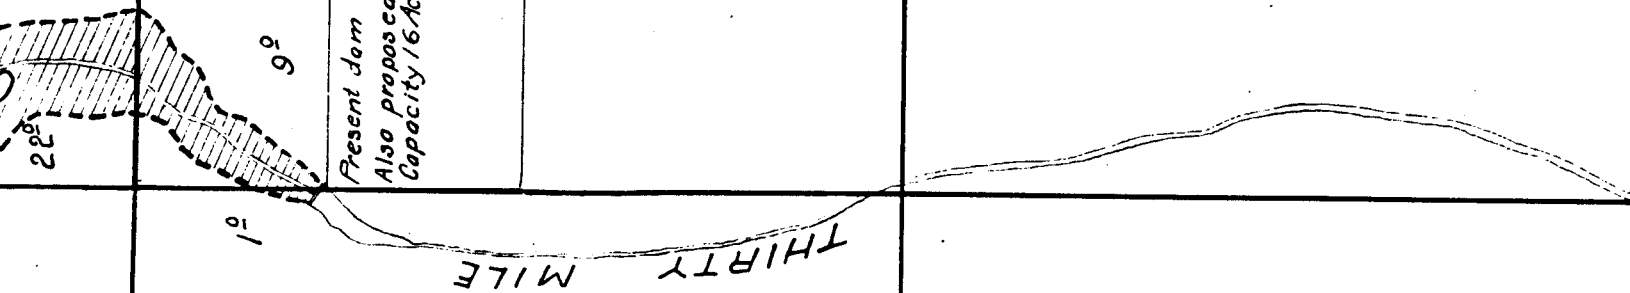

17

16

15

20

21

22

29

not in the vicinity of
re sketched in
e location


28

27


32


33

34

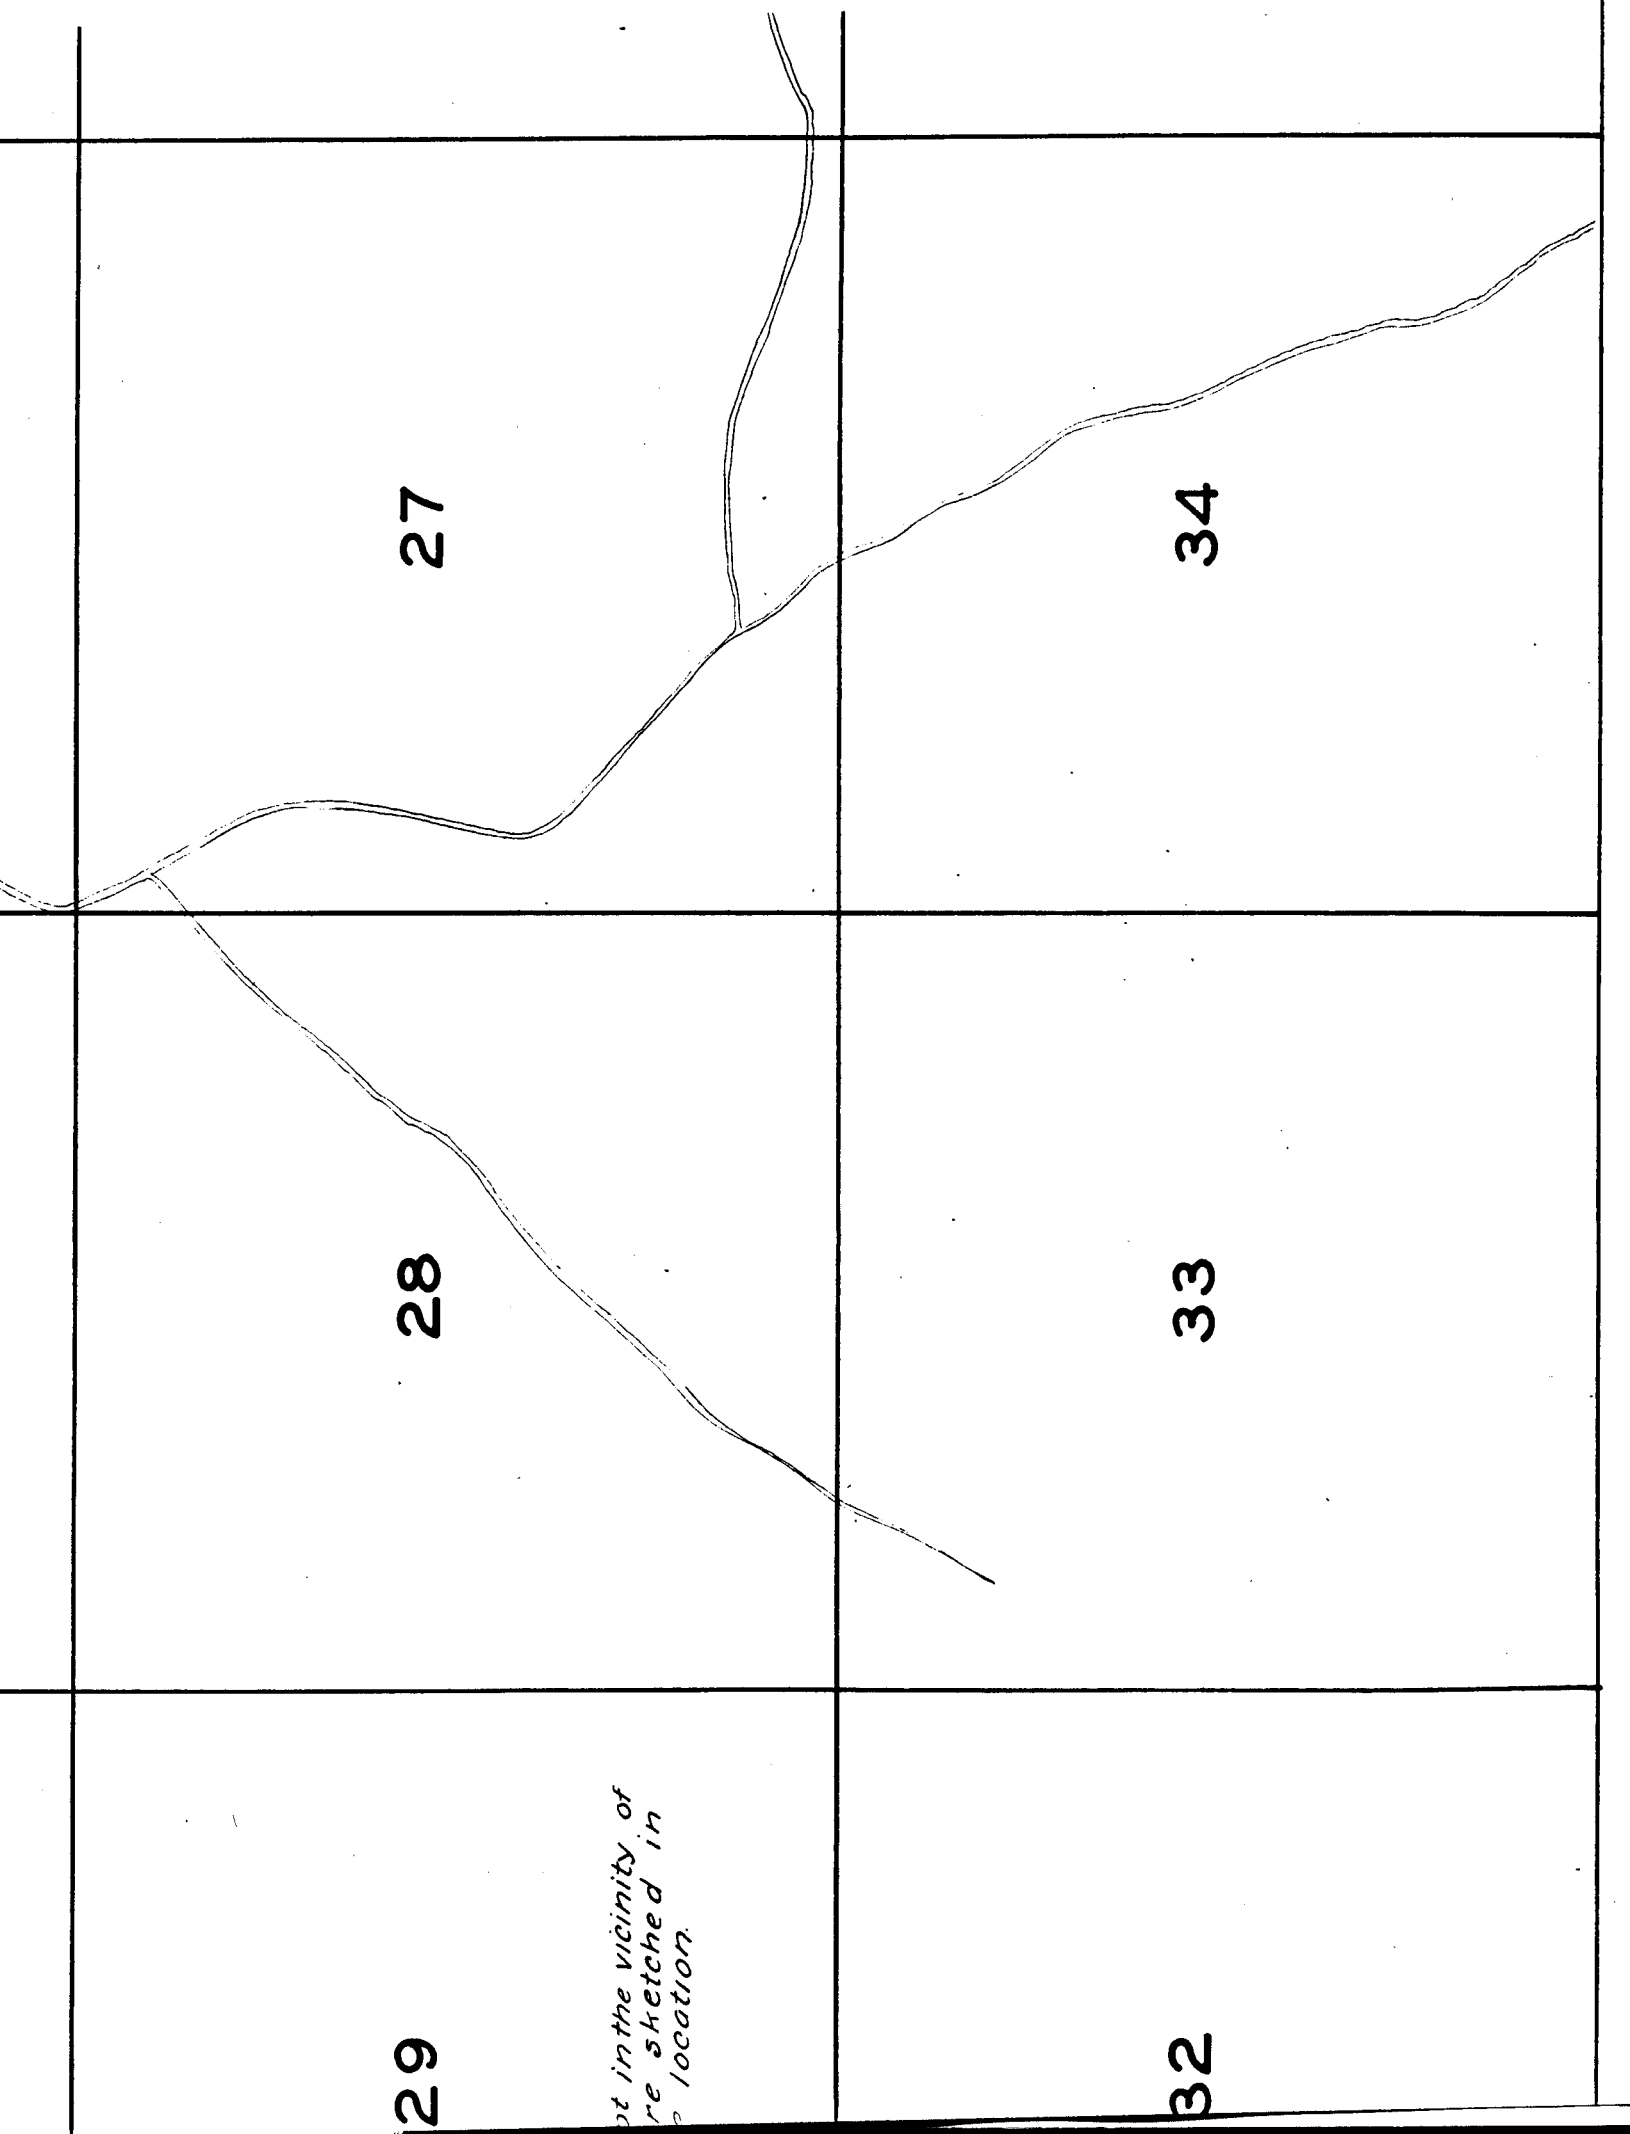

TOWNSHIP 6 S., RANG

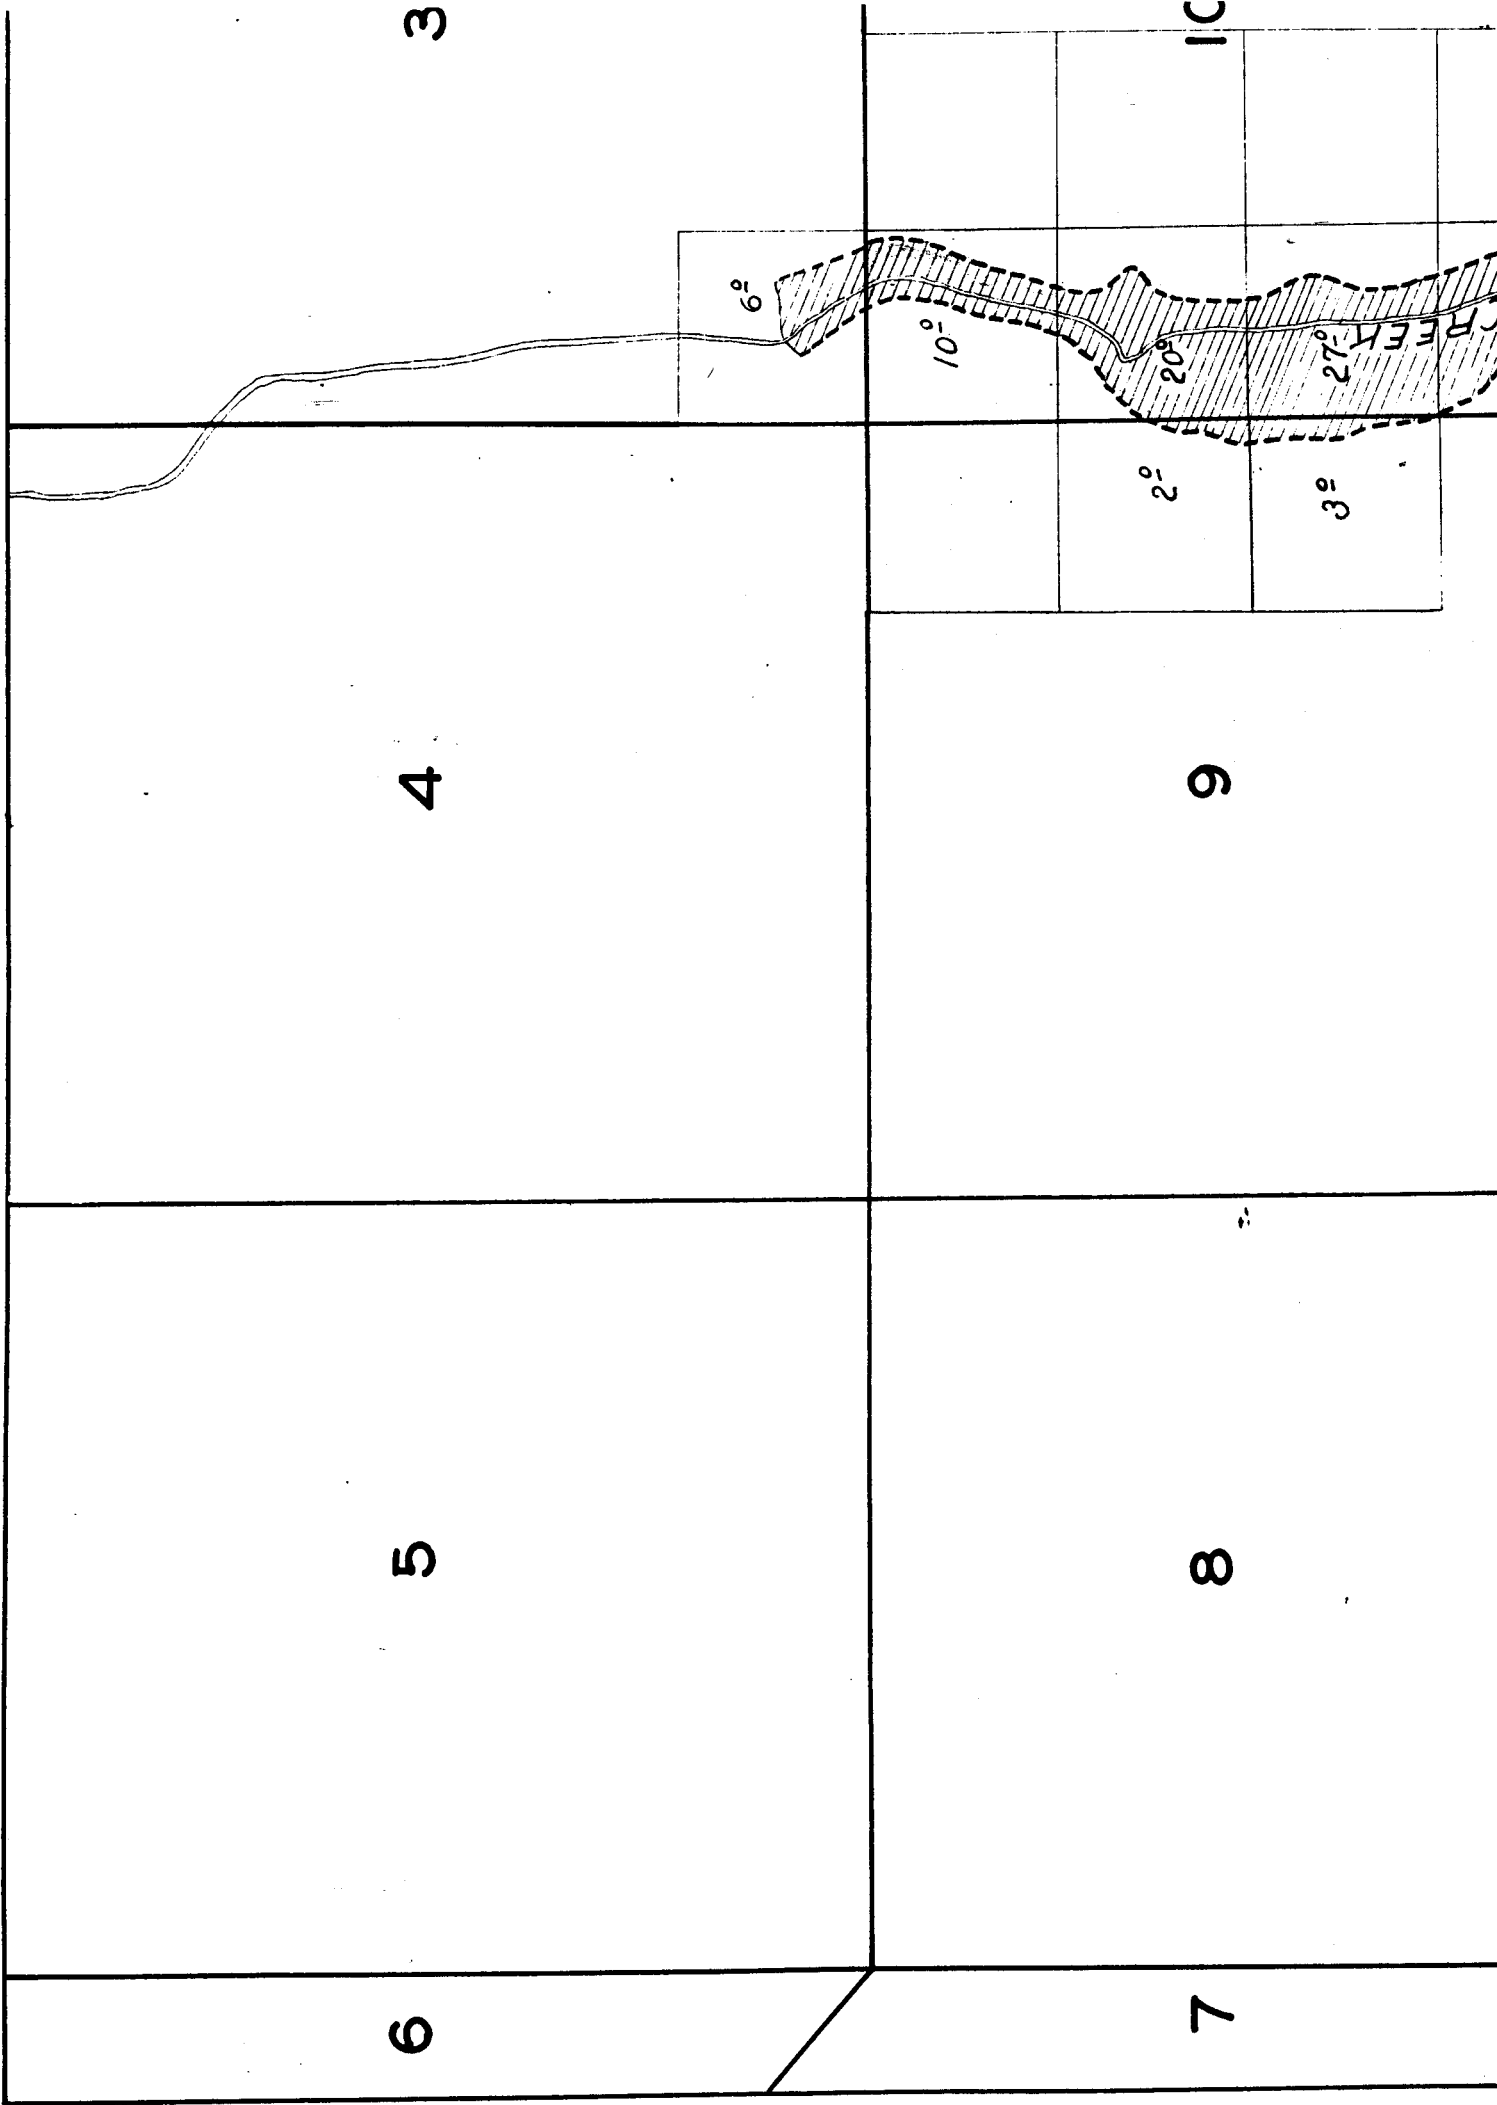

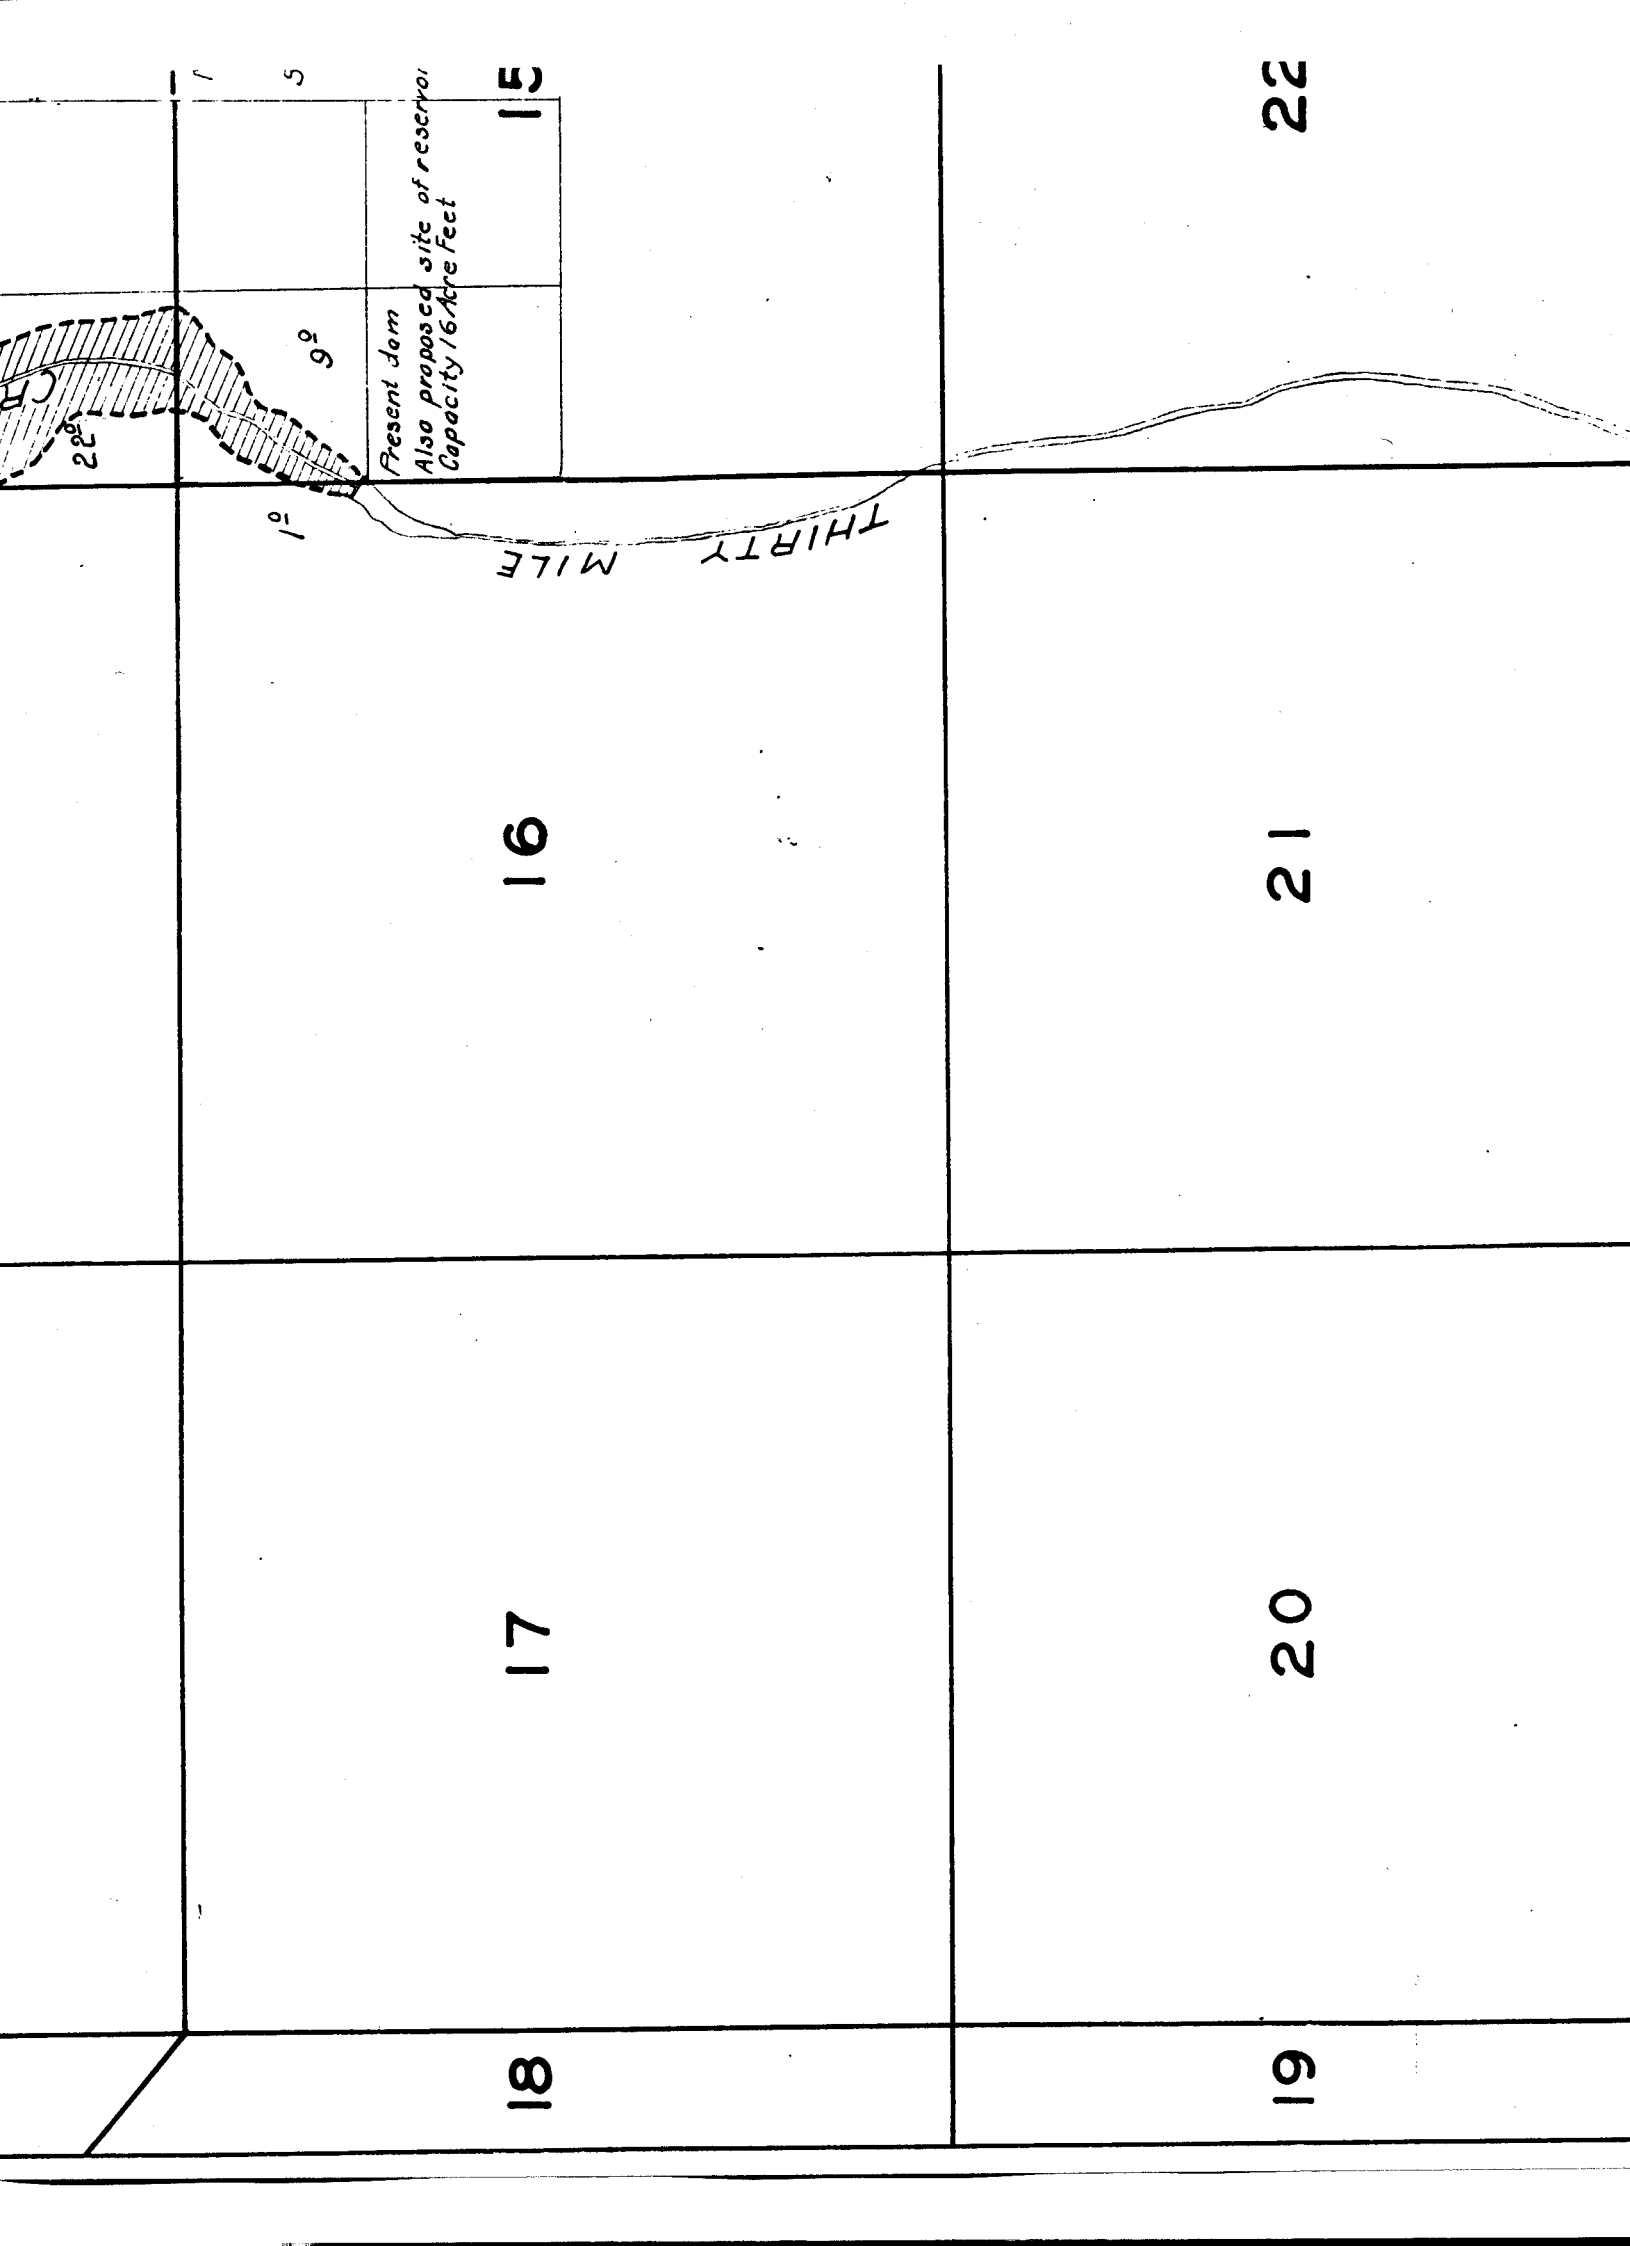

Note:
Copied from permit map R576
Application No. 10512
Surveyed November 28, 1925.

of reservoir
t

15

14

13

22

23

24

3	2	1
10	11	12