




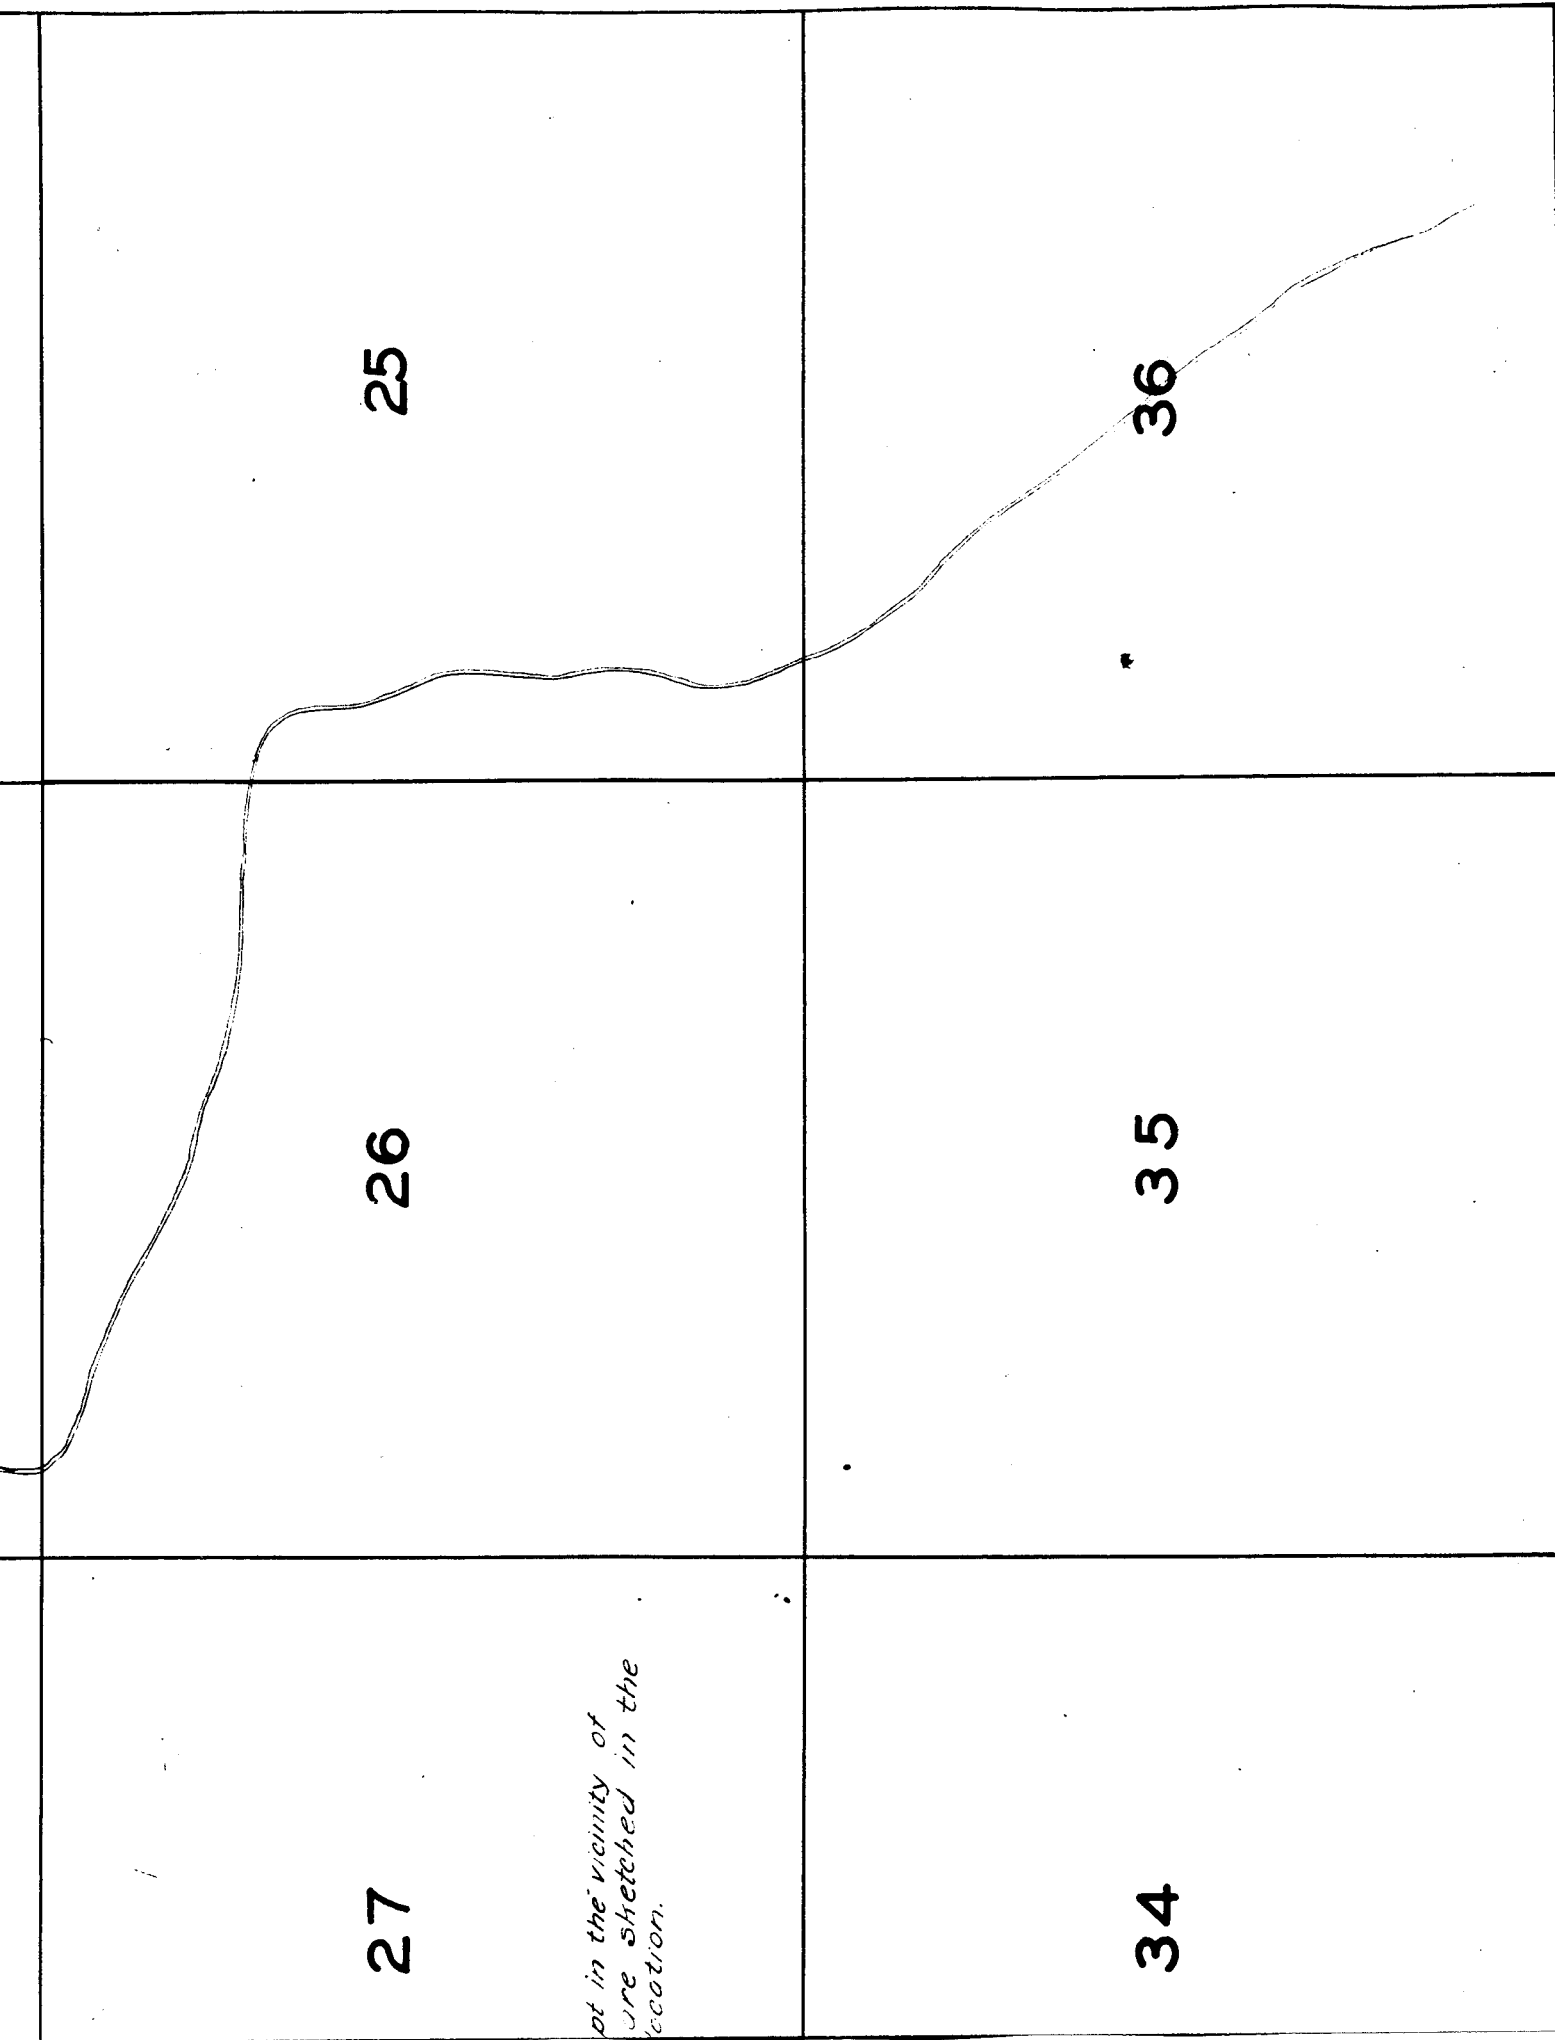

		13	24
	14		23
15			22

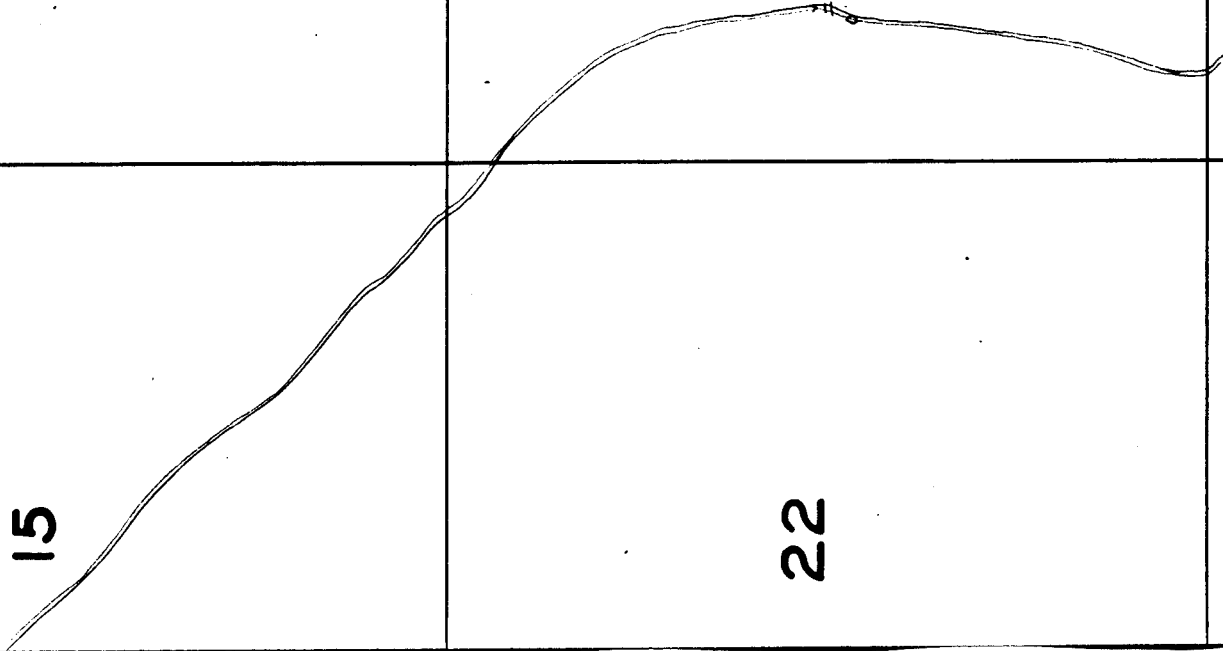

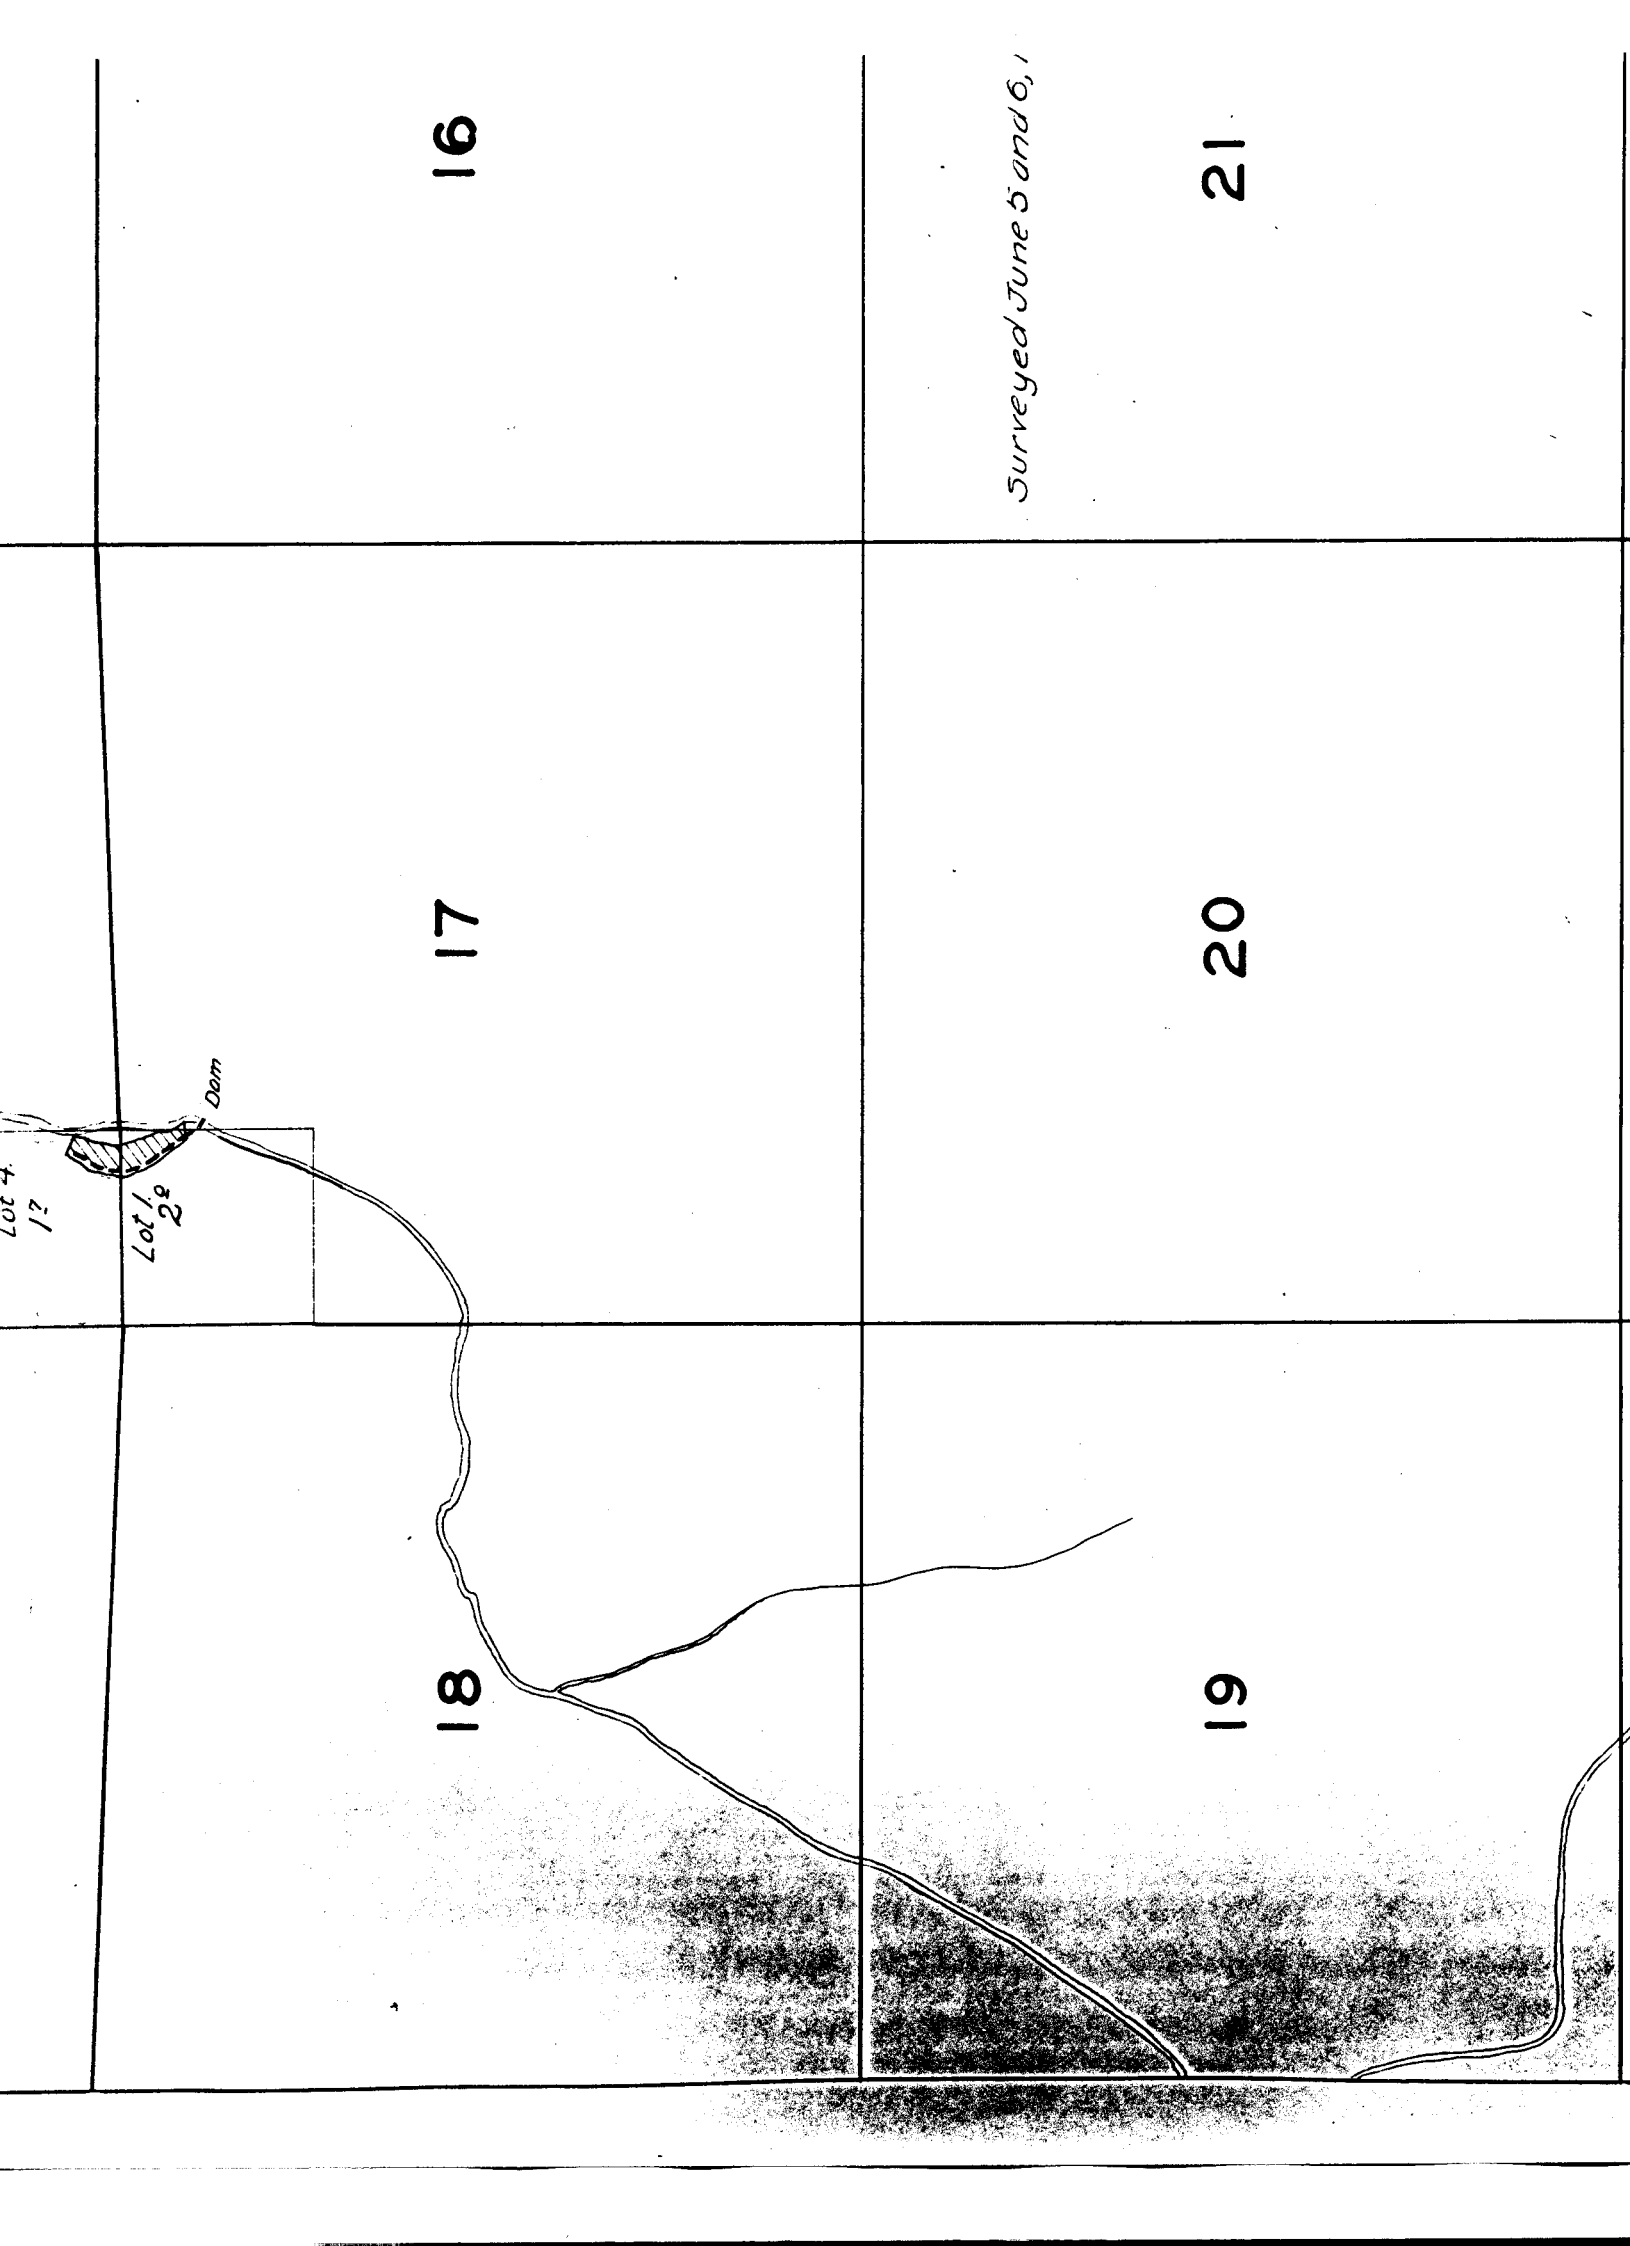

16

17

18

21

20

19

Surveyed June 5 and 6, 1

Lot 4.
1/2

Lot 1/2

Dam

82

22

○

33

23

—
၁

6

7

18

Lot 3.

Lot 2.

Lot 1.

0°

JOHNSON CREEK

Dale Stevens

5

15

6°

36°

1°

20°

Dam

J.B. and Foy Huddles

LONEROCK CREEK

8

Spring
Lot 4.
1°

Lot 1.
2°

Dam

17

21

22


28

27

*Streams, except in the vicinity of
irrigated land are sketched in the
approximate location.*

33

34

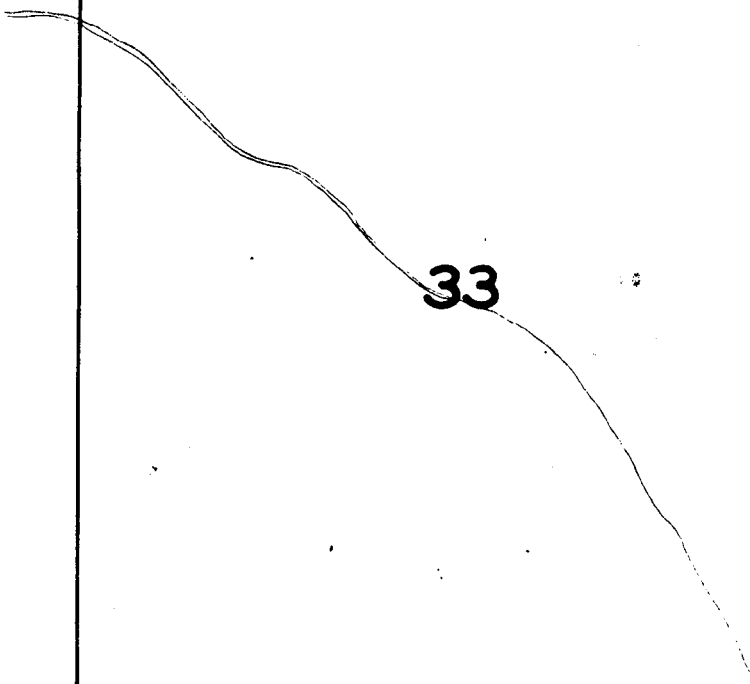

2

1

11

12

14

13

17

16


15

Surveyed June 5 and 6, 1925.

20

21

22

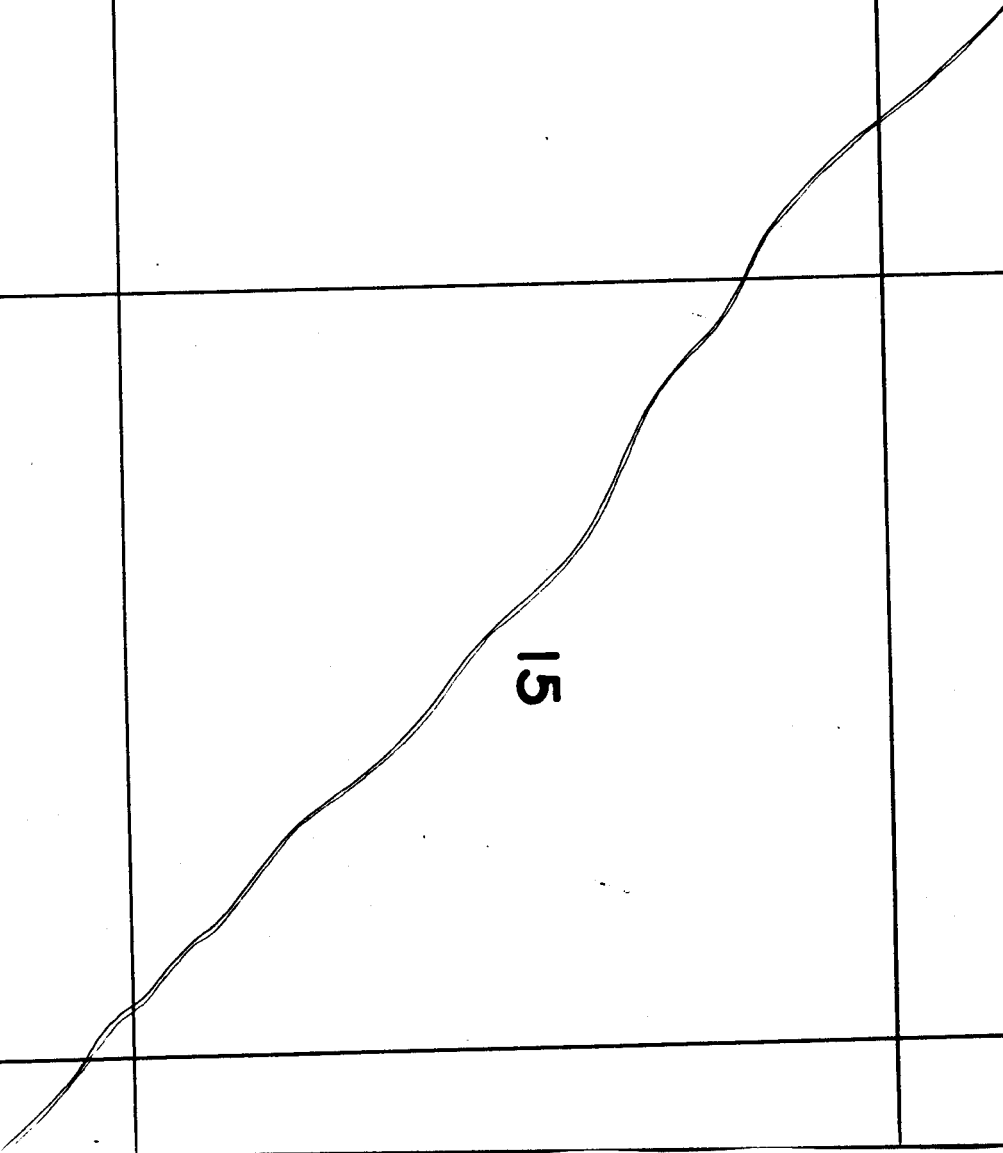

TOWNSHIP 6 S., RANGE 24 E.

