

15

14


13

22

23

24

sketched in approximate
of in the vicinity of

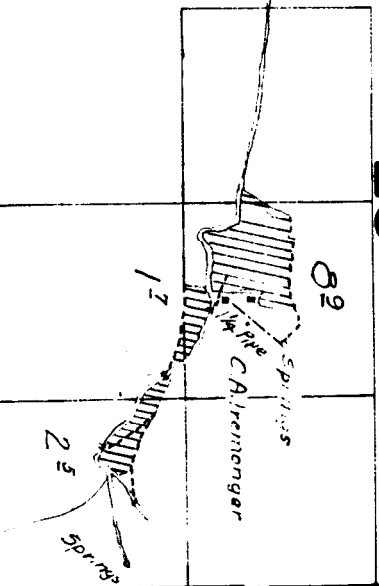

27


26

25

34

35

36

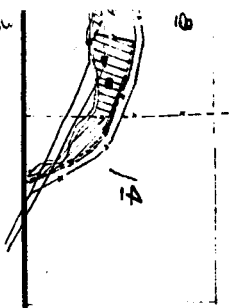

2

1

11

12

14

13

18

17

16

19

20

21

CREEK

HOOVER

O.C. Veatch

12

24

Brush

Spring

Rim

Rock

5092

Way


OM

Surveyed Nov. 12, 14, 2

၁၇

၇၇

Fossil

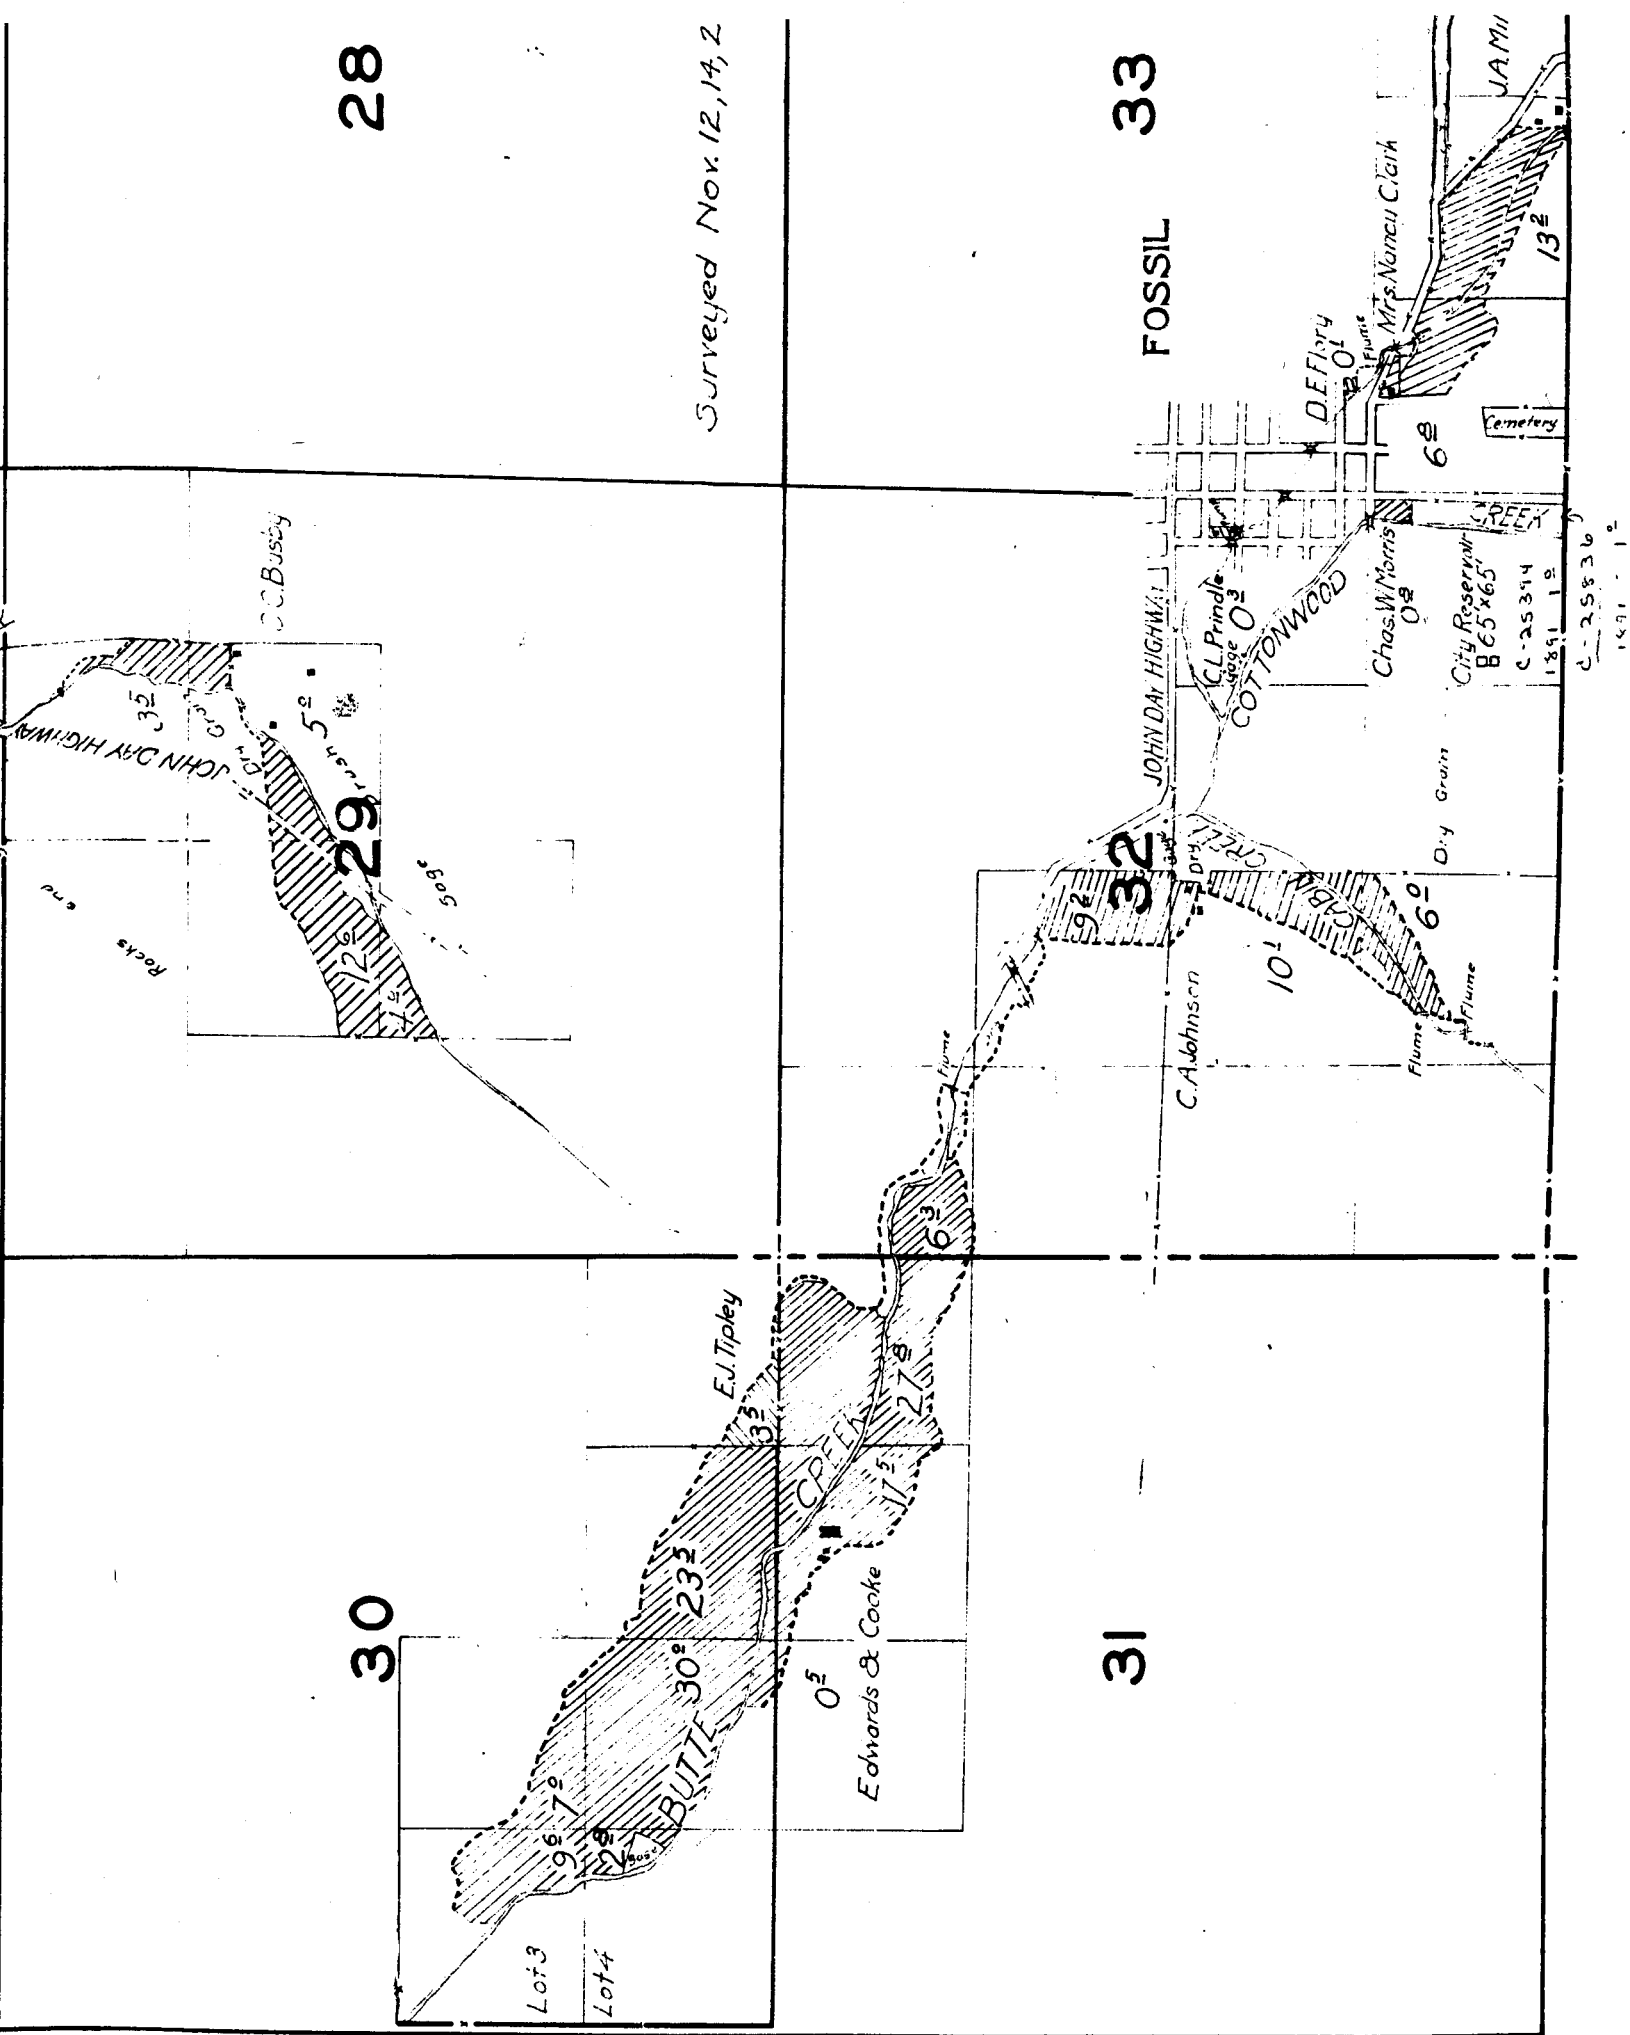

18

17

7

8

6

5

TOWNSHIP 6 S., RANGE 21 E.

3

10

4

9

15

16

22

21

Thomas Hoover

Spring

CREEK

HOOVER

O.C. Veatch

12

24

20

13E


61

NOTE: Streams sketched in approximate location except in the vicinity of irrigated land.

Spring

Rock

Brush

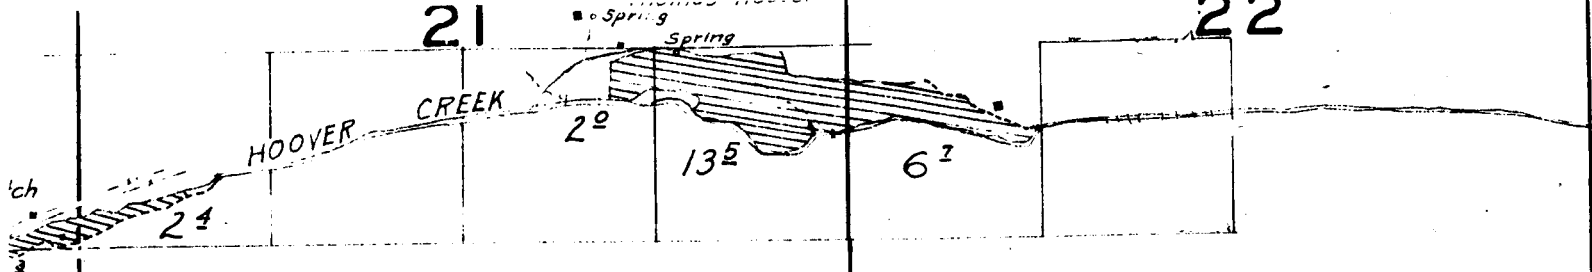

NOTE: Streams sketched in approximate location except in the vicinity of irrigated land.

28

27

Surveyed Nov. 12, 14, 20, & 21, 1925.

FOSSIL 33

34

