

27

26

25

*pt in the vicinity of
are sketched in the
location.*

34

35

36

15

14


13

22

23

24

TOWNSHIP 6 S., RANGE 24E.

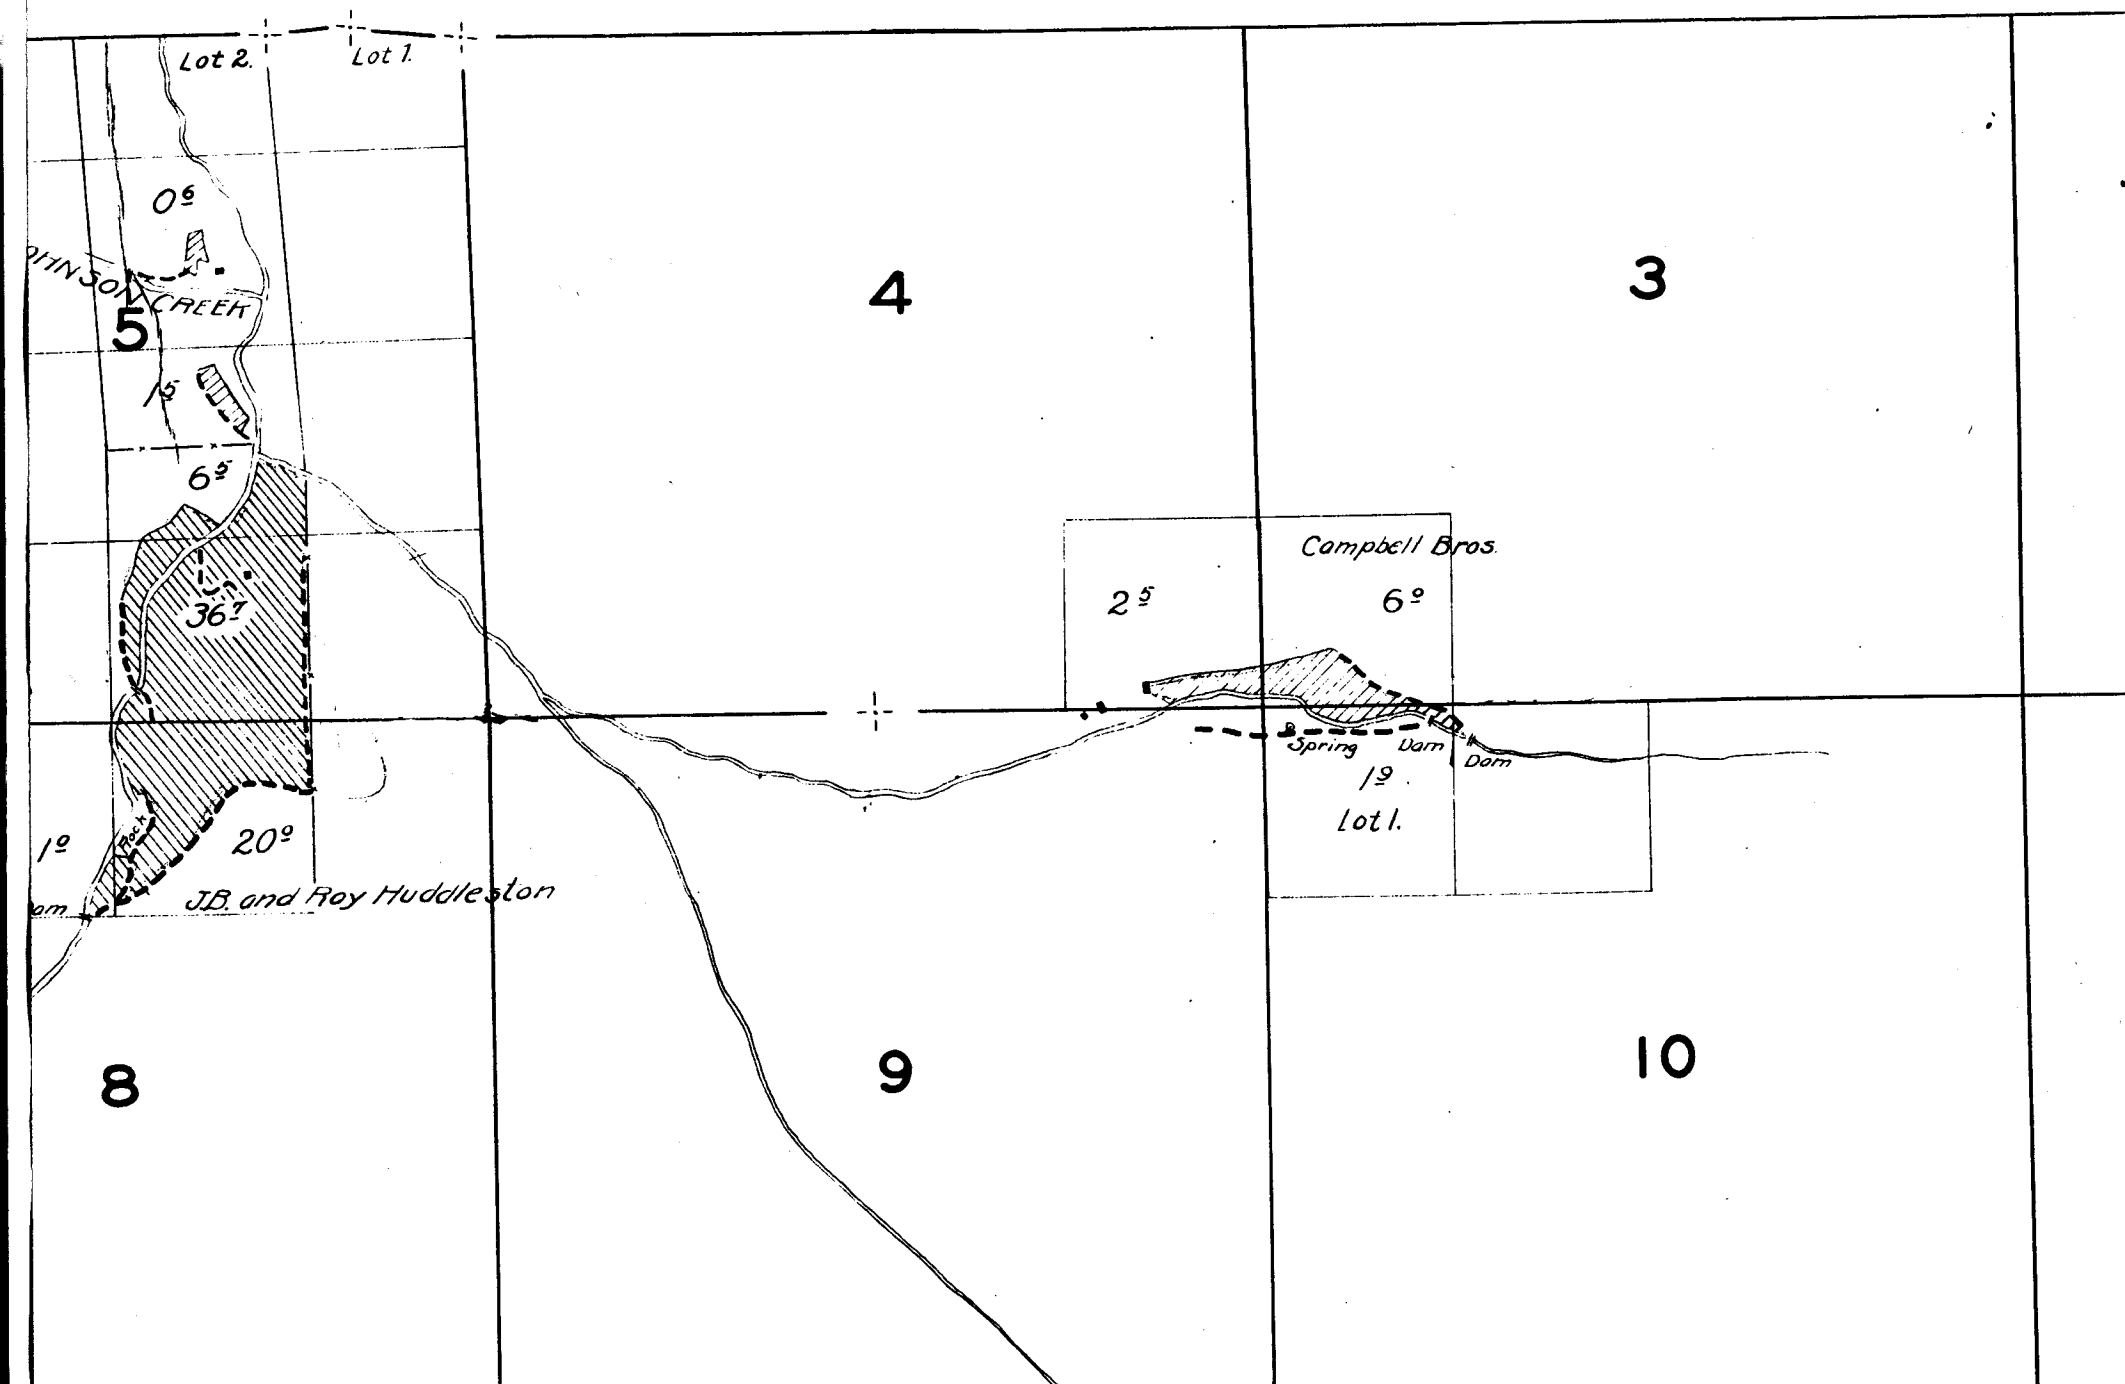

17

16

15

Surveyed June 5 and 6, 1925.

20

21

22

C-25036
1907 Dom
stock

Lot 4.
1?

Lot 1.
2^e

Dam

18

17


16


Surveyed June 5 and 6, 1

19

20

21

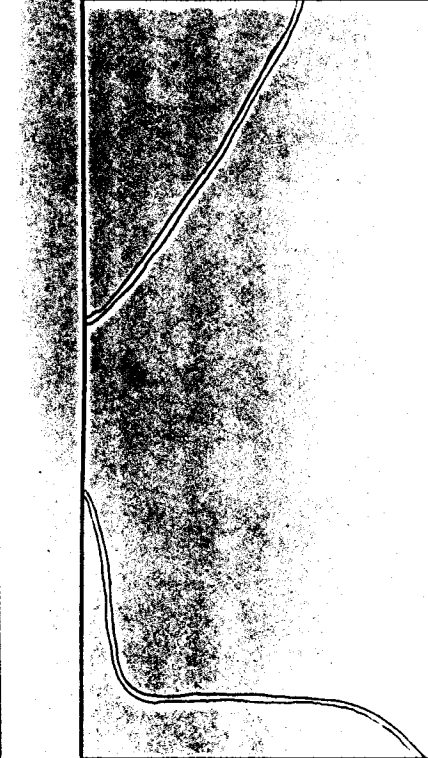

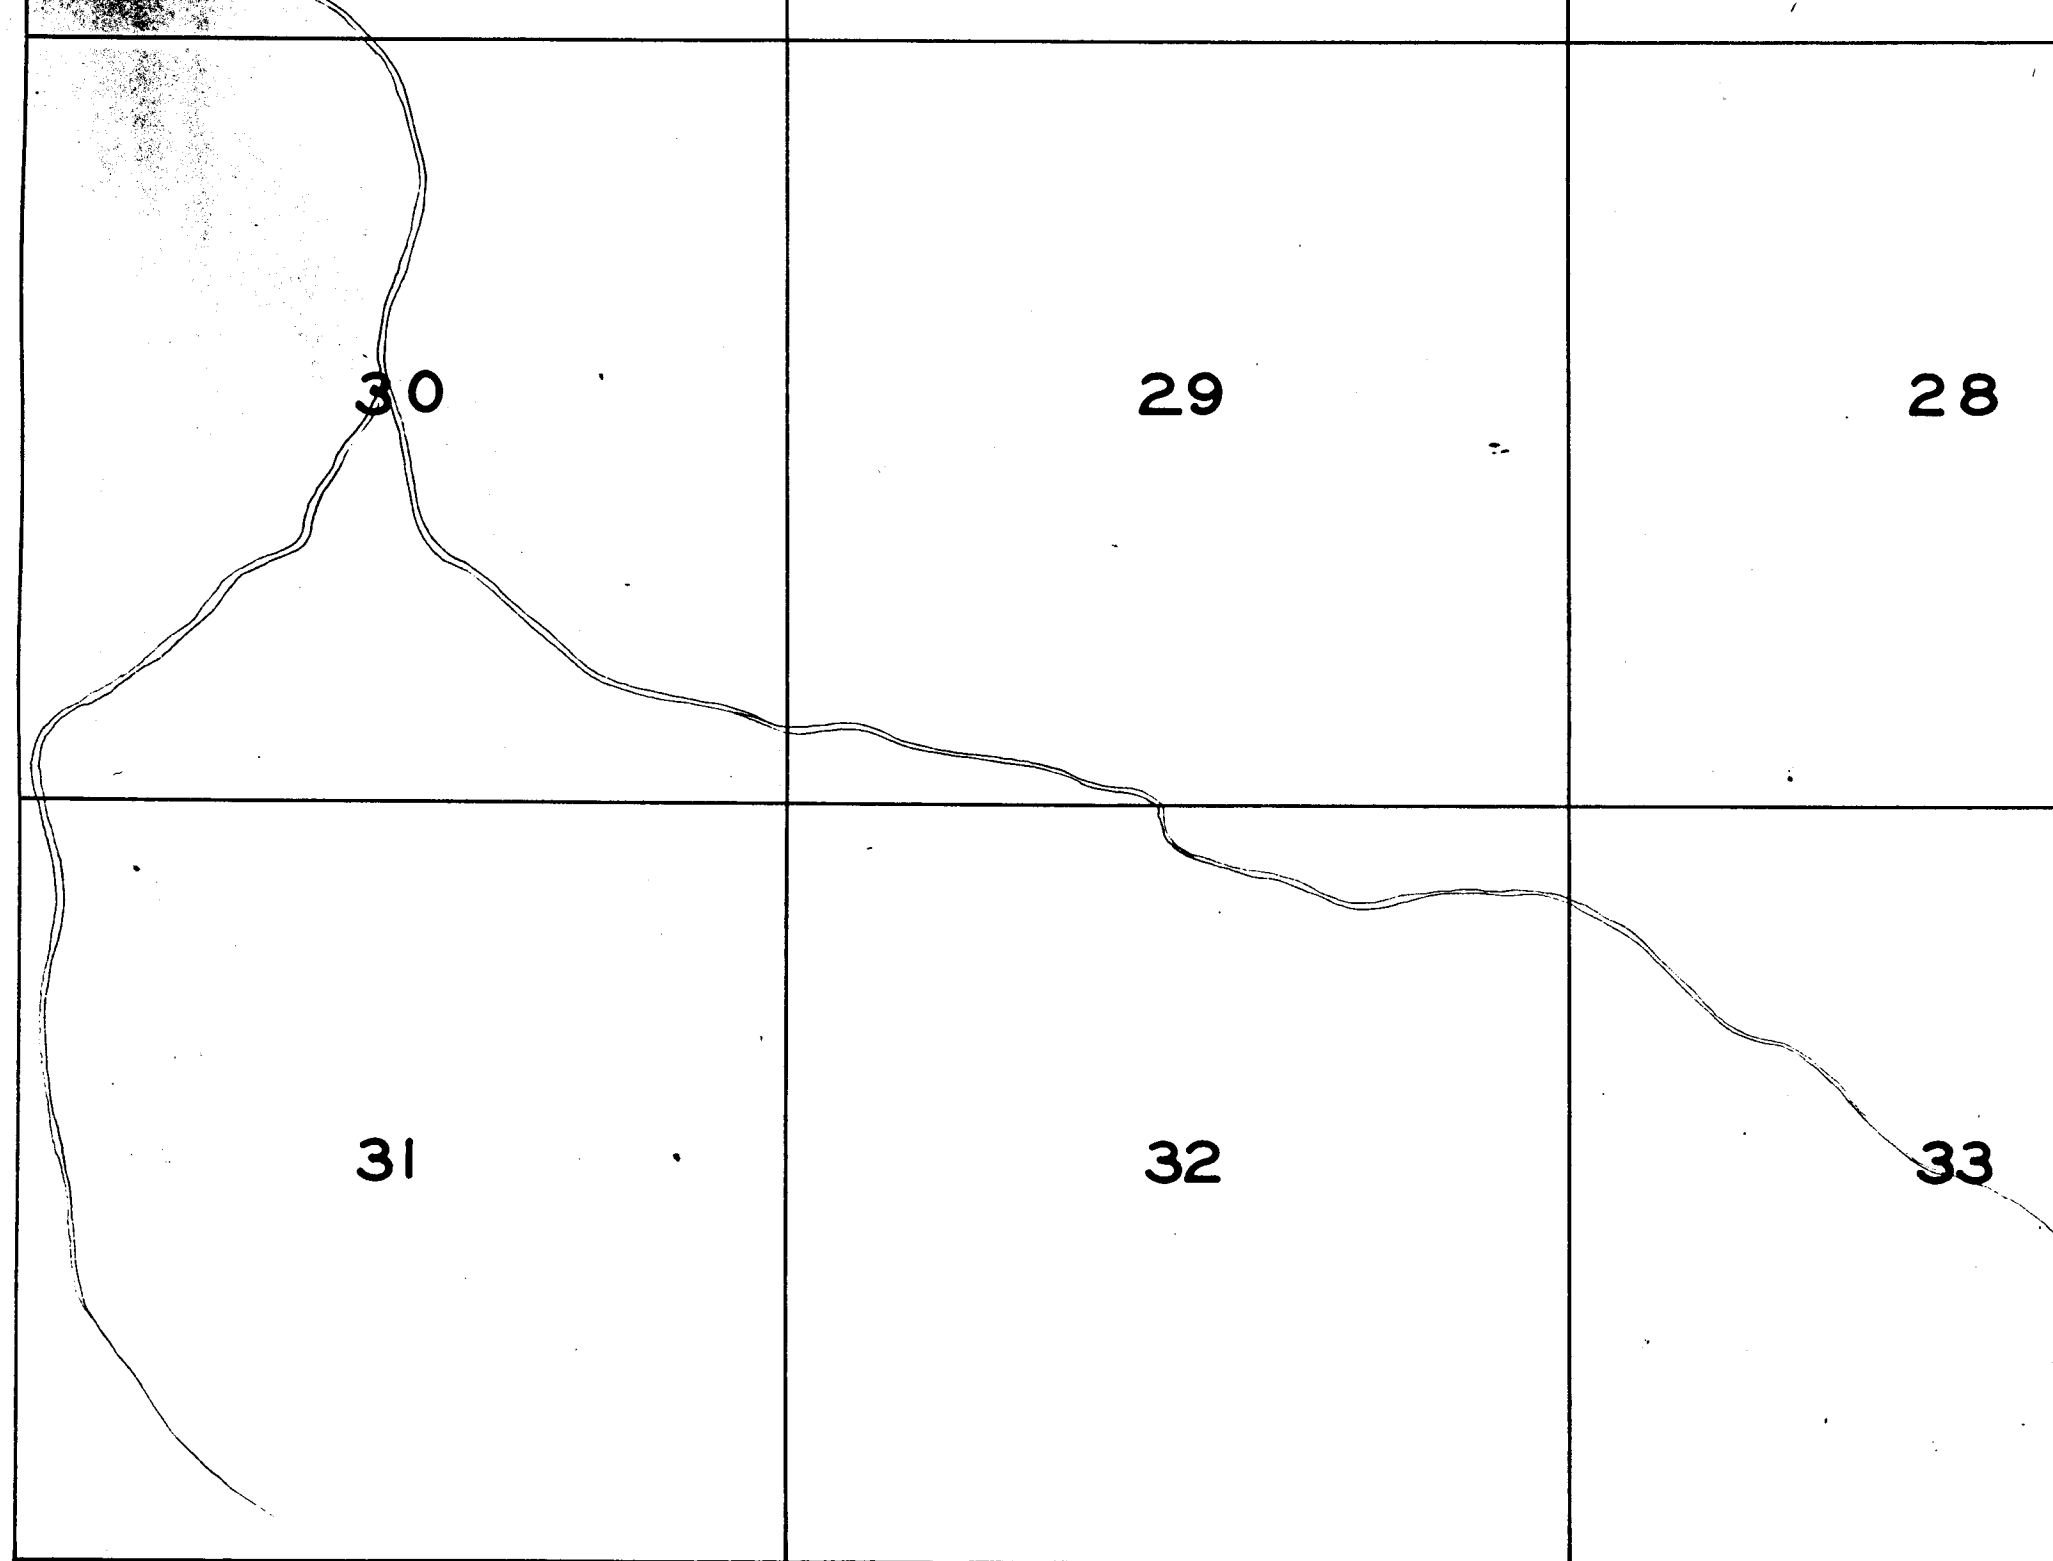

6

7

18

Lot 3.

Lot 2.

Lot 1.

0°

JOHNSON CREEK

Dale Stevens

5

15

6°

36°

12

20°

Dam

J.B. and Roy Huddles

8

LONEROCK CREEK

Spring

Lot 4.

12

Lot 1.
2°

Dam

17

21

22


28

27

*Streams, except in the vicinity of
irrigated land are sketched in the
approximate location.*

33

34

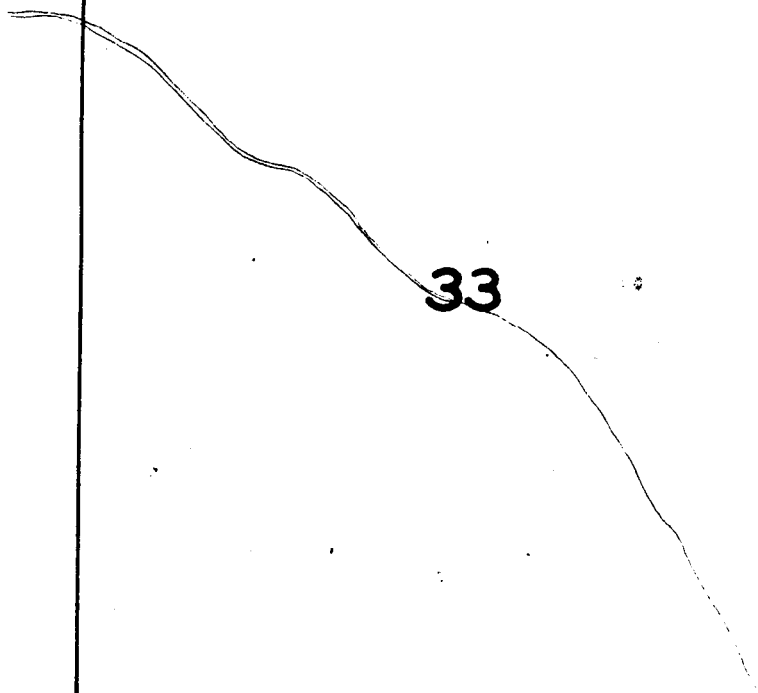

2

1

11

12

14

13