

6

5

7

8

18

17

21

22

Drawn from map of
application No. 7752

WAGNER

CANYON

DAY

J.K. Bary

8°

10°

JOHN

9°

5°

R.R. Keys

(Jim Humphrey)

Surveyed Nov. 5, 1925.

0°

28

27

SHOO FLY

CREEK

33

34

18

17


16

19

20

21

Drawn the
application

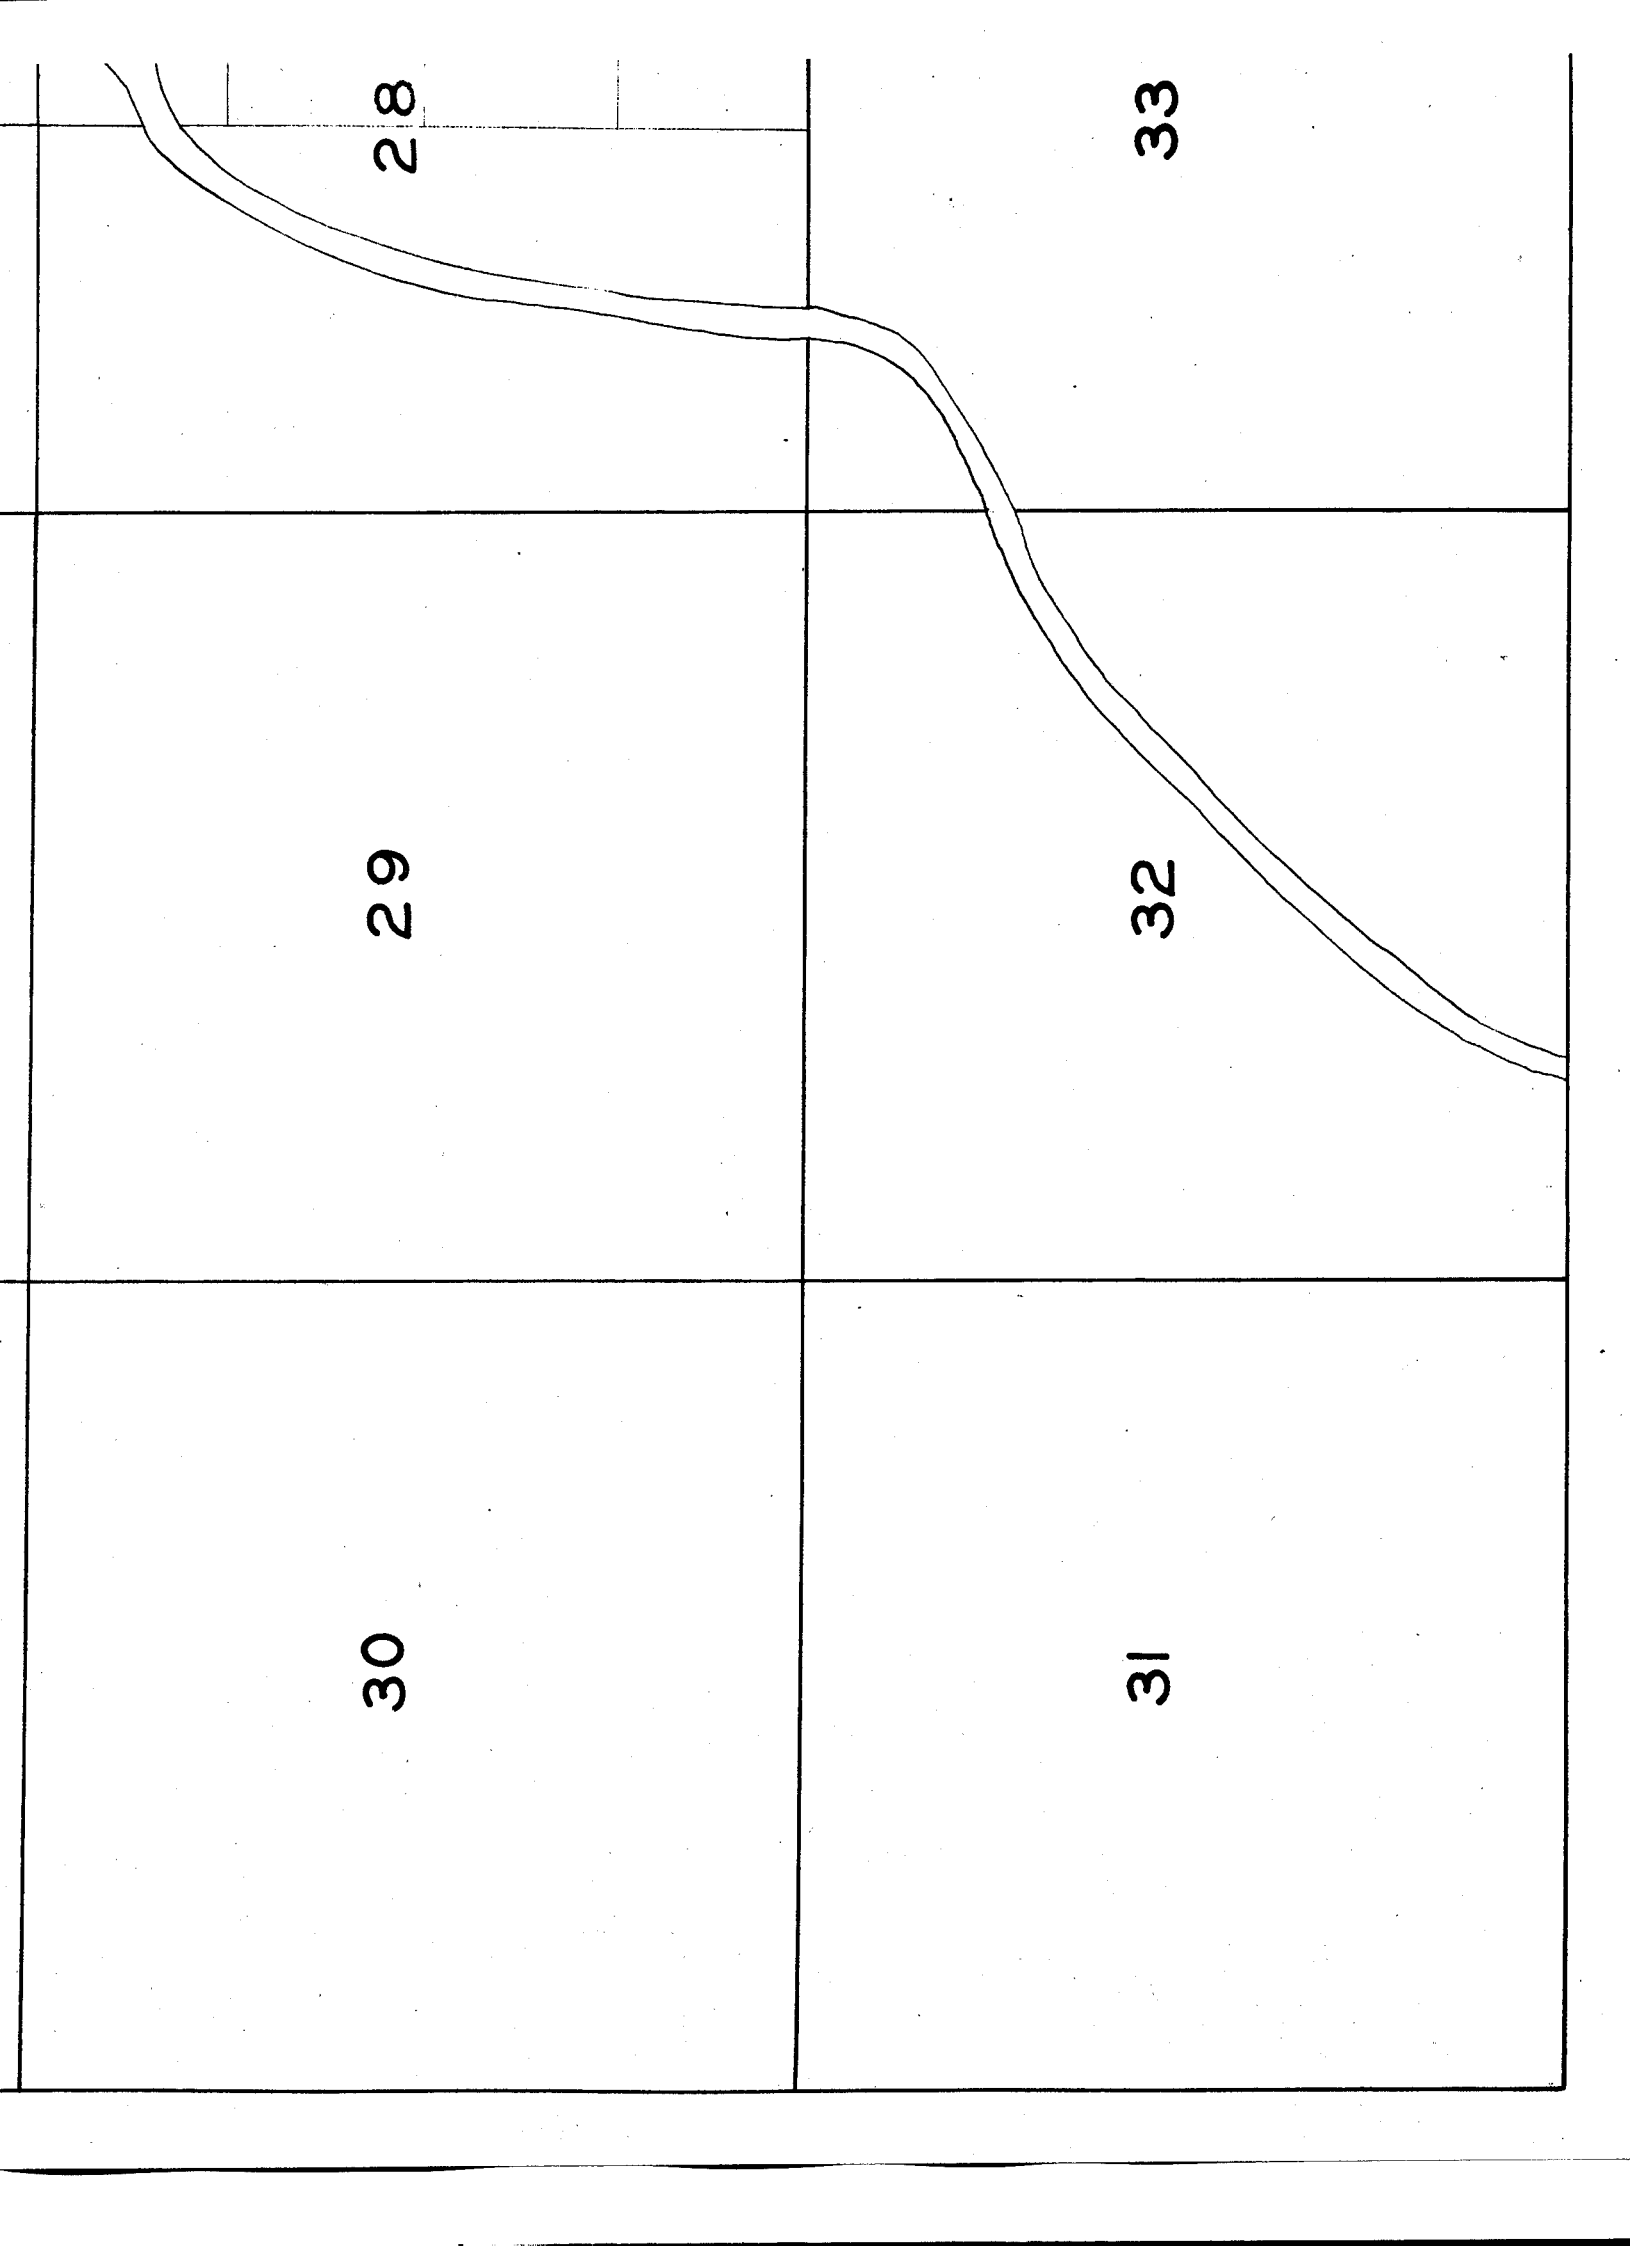

16

15

21

22

Drawn from map of
application No. 7752

WAGNER

CANYON

DAY

JkBarry

8 1/2

10 1/2

Note: Location of
except in vicinity
in approximate


TOWNSHIP 9 S., RANGE 22 E.

4

3


9

10

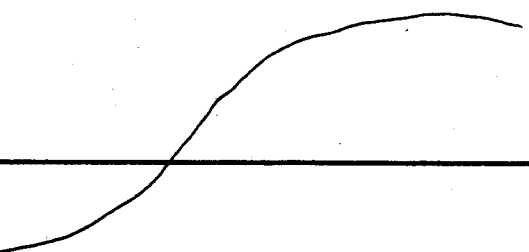

2

1

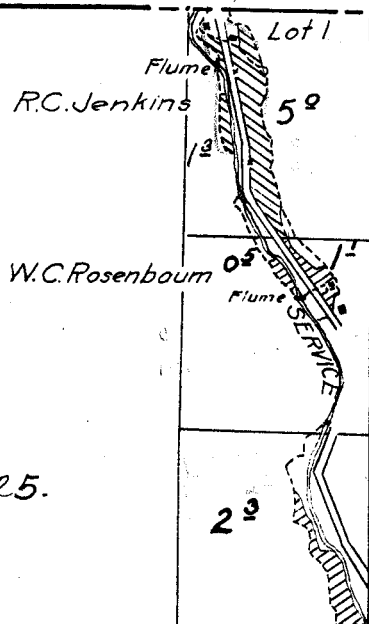

Survey Oct. 26, 1925.


11

12

Surveyed Oct. 23, 1925.

14

13

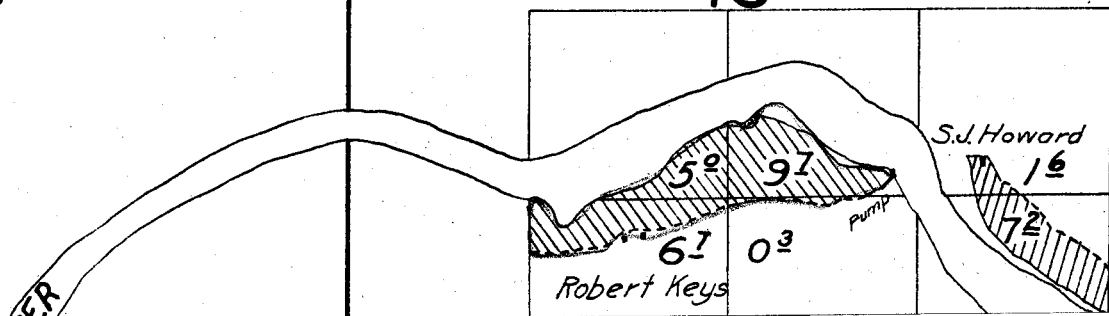

Surveyed Oct. 23, 1925.

15

14

13

S. Howard
16

Hand

97

50 67 03

Robert Keys

RIVER

22

23

24

DAY

Note: Location of streams and river, except in vicinity of irrigated land, sketched in approximate location.

Nov. 5, 1925.

27

26

25

CREEK

34

35

36