

21

22

John Welch

Gage

2^e

County Road

Brush

Brush

Sage

Flume

E.F. Loomis

2⁸

28

27

0²

0⁵

ROWE

22⁴

2⁵

Sub-irrigated

Meadow

Gravel

JOHN DAY

15⁶

Brush

Parson Estate
W & L Wheel
(D.M. Grinds)

RIVER

19⁴

1²

38²

33⁴

4²

3⁵

10²

13²

35²

33

34

Watering Trough

Charlie Shown

Pipe line is not
shown in exact location.

1²

12" Pump

C.W. Thomson
(John Hawkins)

6

5

7

8

18

17


56-2-2

2

1

12

11

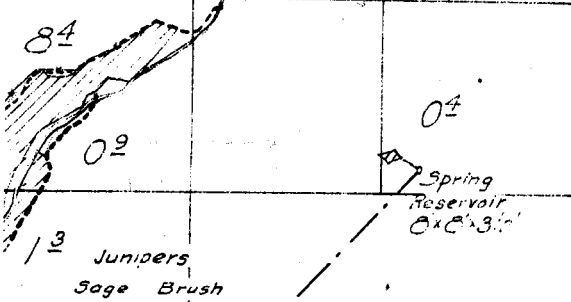

Note: - Location of pipe
line sketched in field.

14

13


TOWNSHIP 9 S., RANGE 21 E.

4

3

9

10

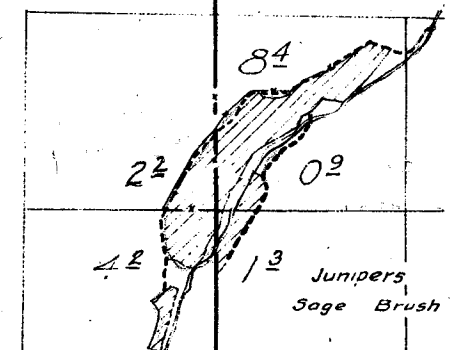

16

15

5²

Tom Huntington

7⁵

CREEK

1⁰

10⁰

7³

Flume

23²

C-25892

10⁰

10⁰

10⁰

Sage

Dry

Flume

10⁰

10⁰

G.W. Kimber
(J.N. Bory)

Surveyed Aug

21

22

Tom Huntington

25⁷

Gage

John Welch

30⁶

2²

19¹

Brush

of irrigated
etched in

30

29


28

31

32

33

Watering

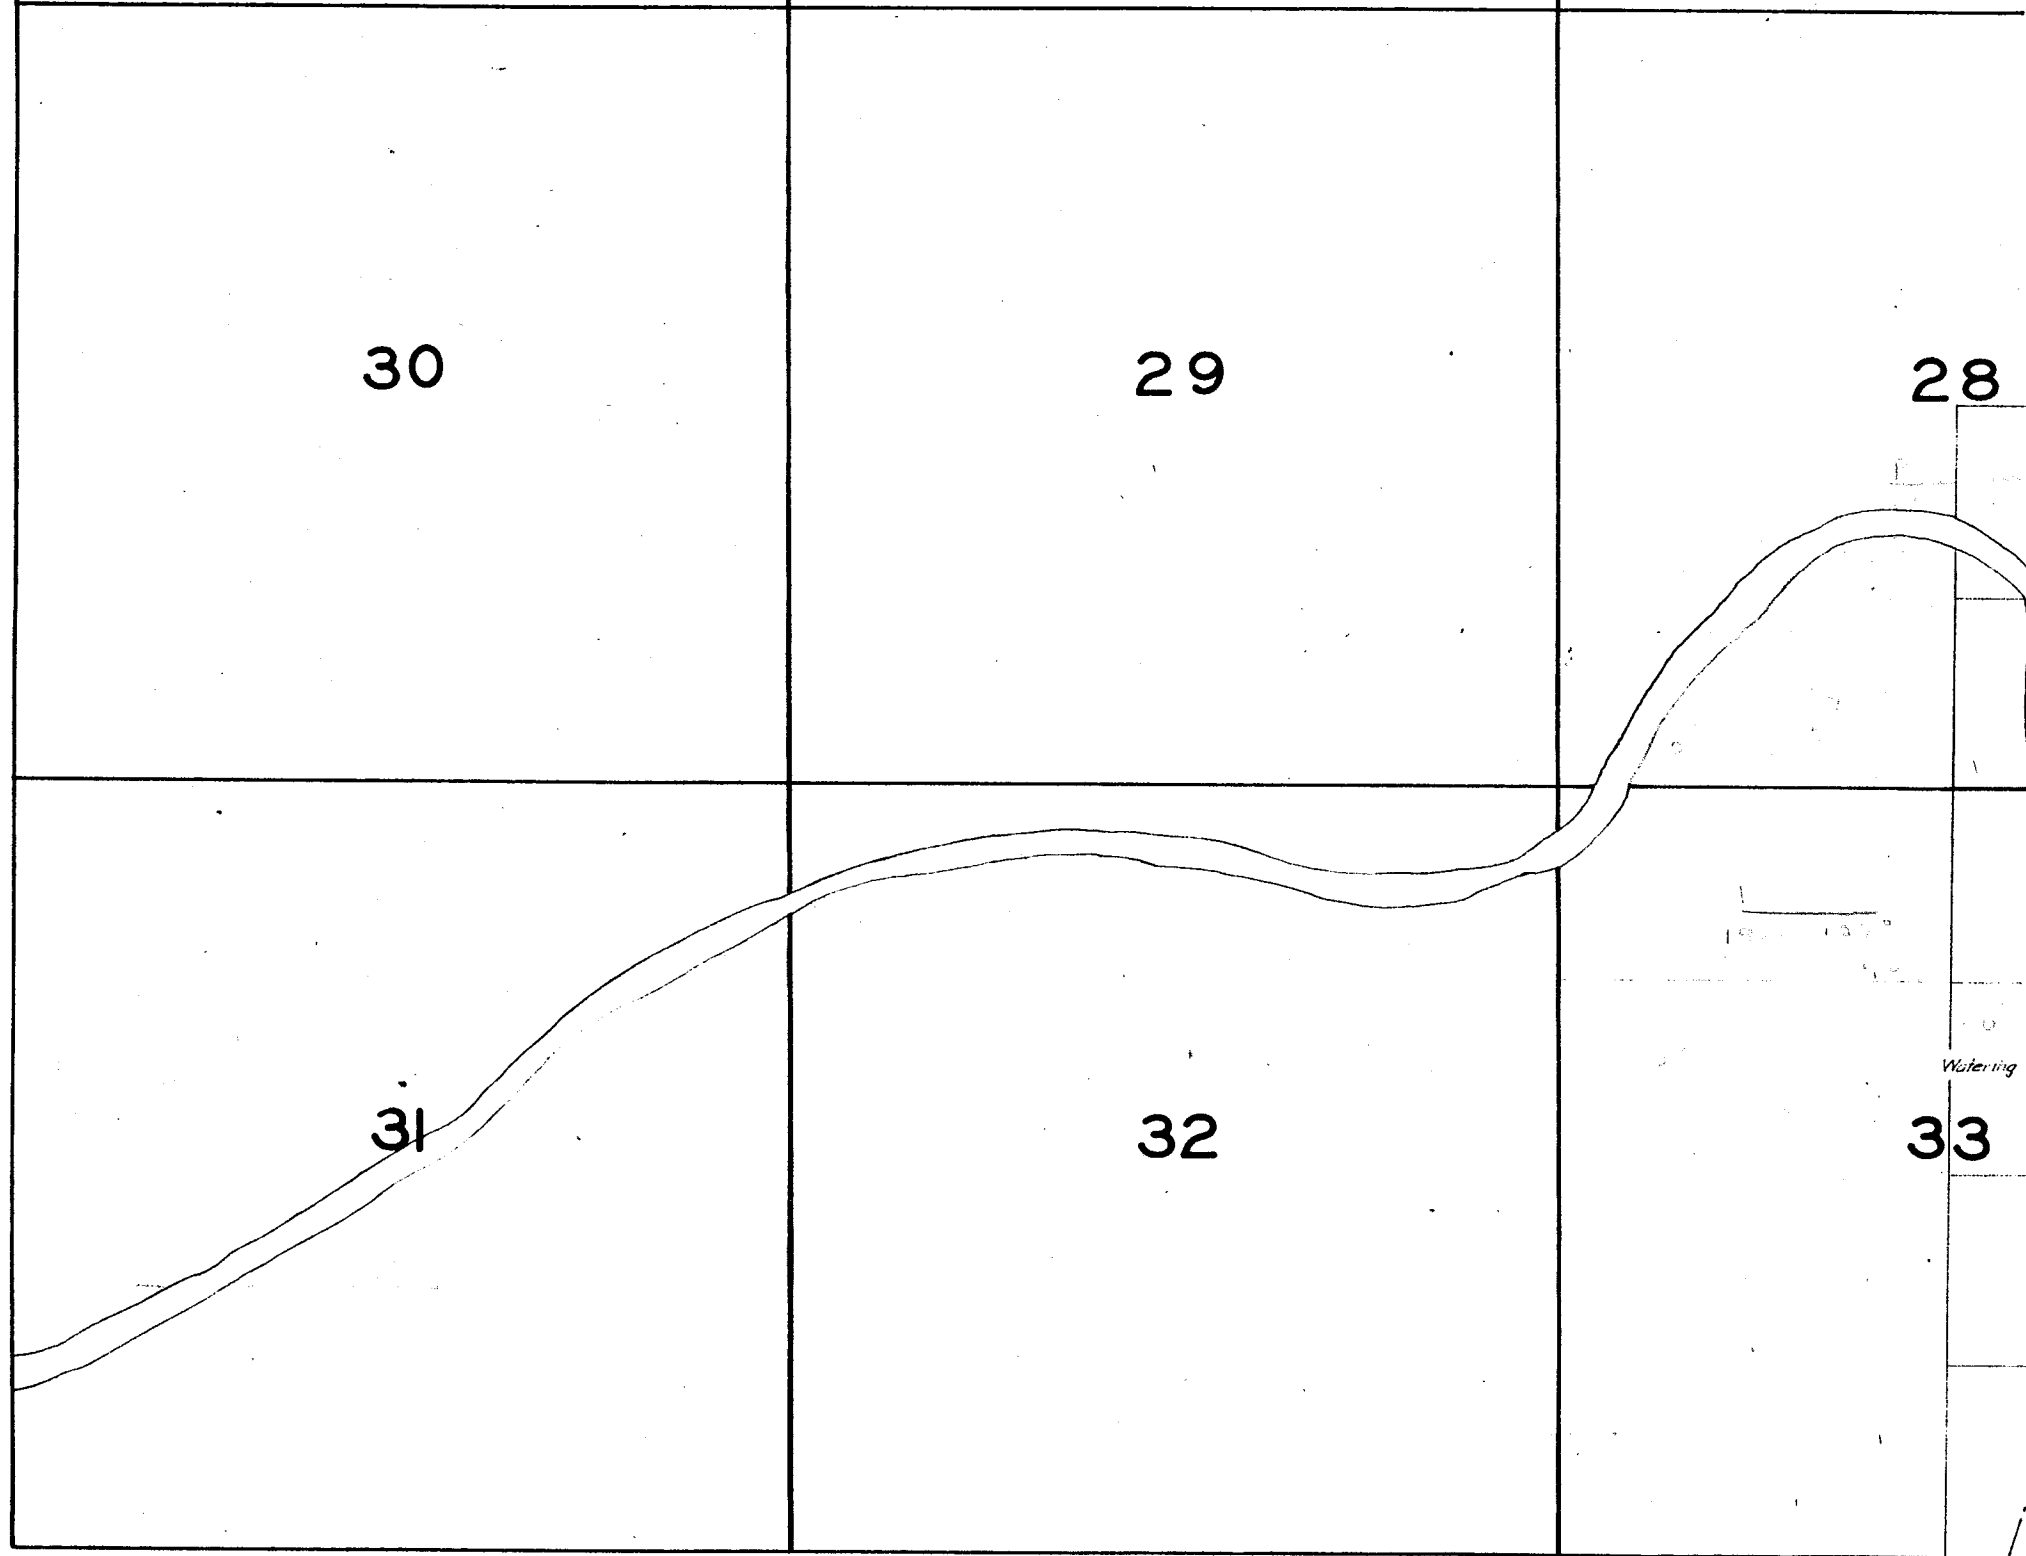

18

17

16

19


*Note: Except in the vicinity of irrigated
lands streams and river are sketched in
approximate locations.*

21

27

26

25

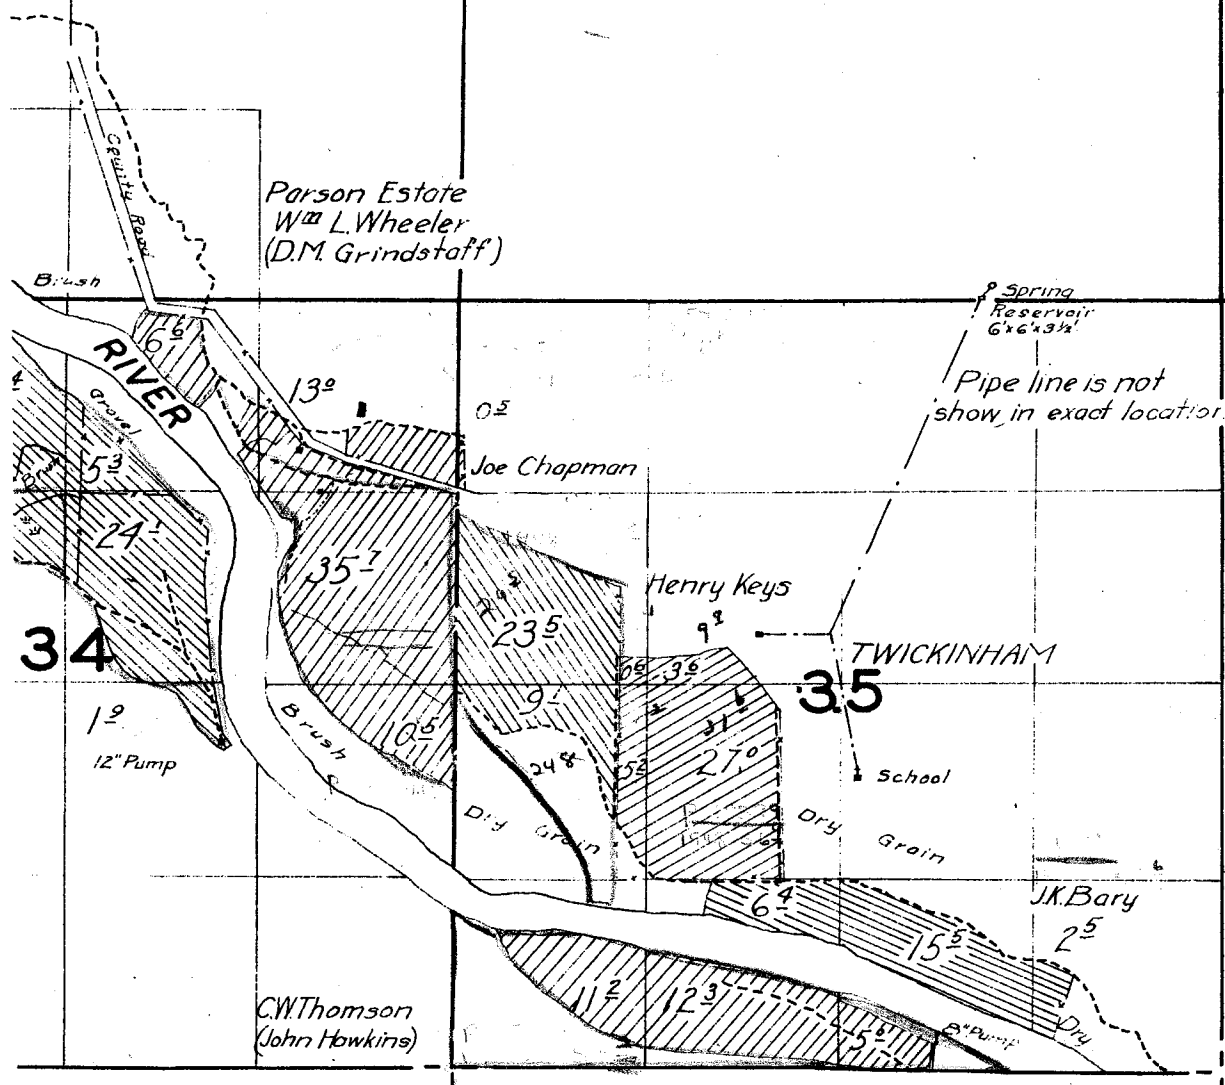

36

