

23

24

26

25

35

36

TOWNSHIP 3S., RANGE 21E.

4

3

9

10

16

15

DIVERSION WORKS

Candon Water Works

19

20

Copied from permit map No 5516.
Application No. 8495. Made June
13 and 14, 1922.

30

29

31

32

15

22

16

21

	27		34
	28		33

15

14

13

22


23

24


21E.

13-2-1

3	2	1
10	11	12

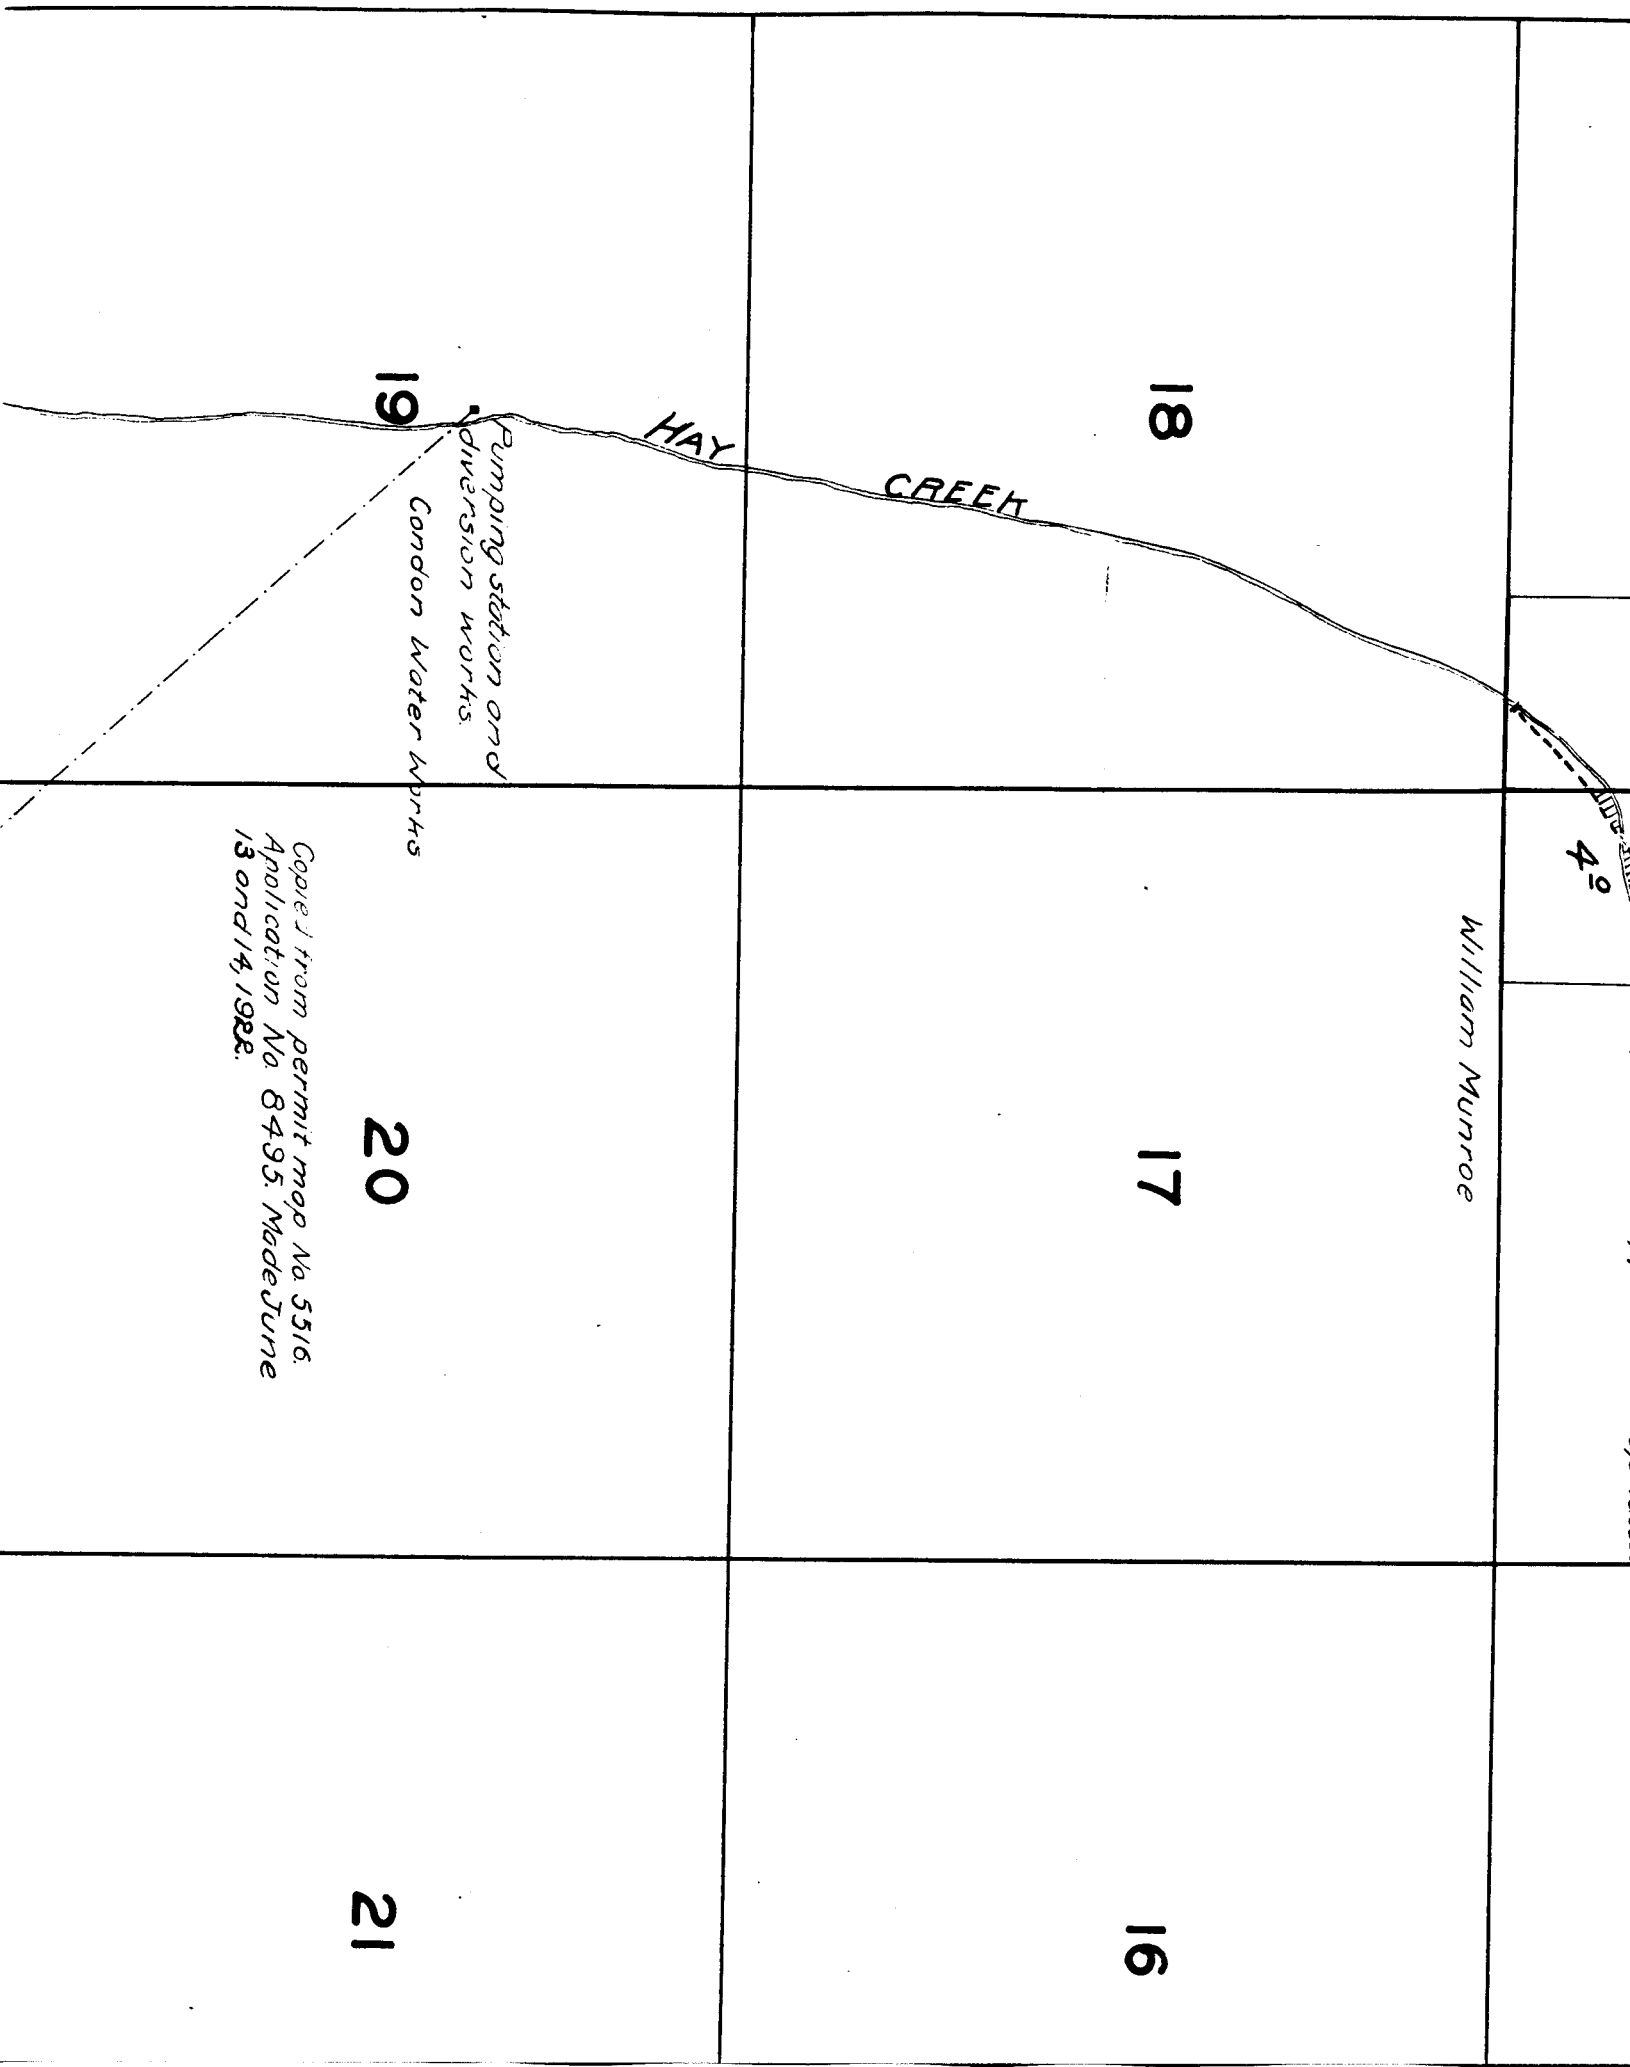

TOWNSHIP

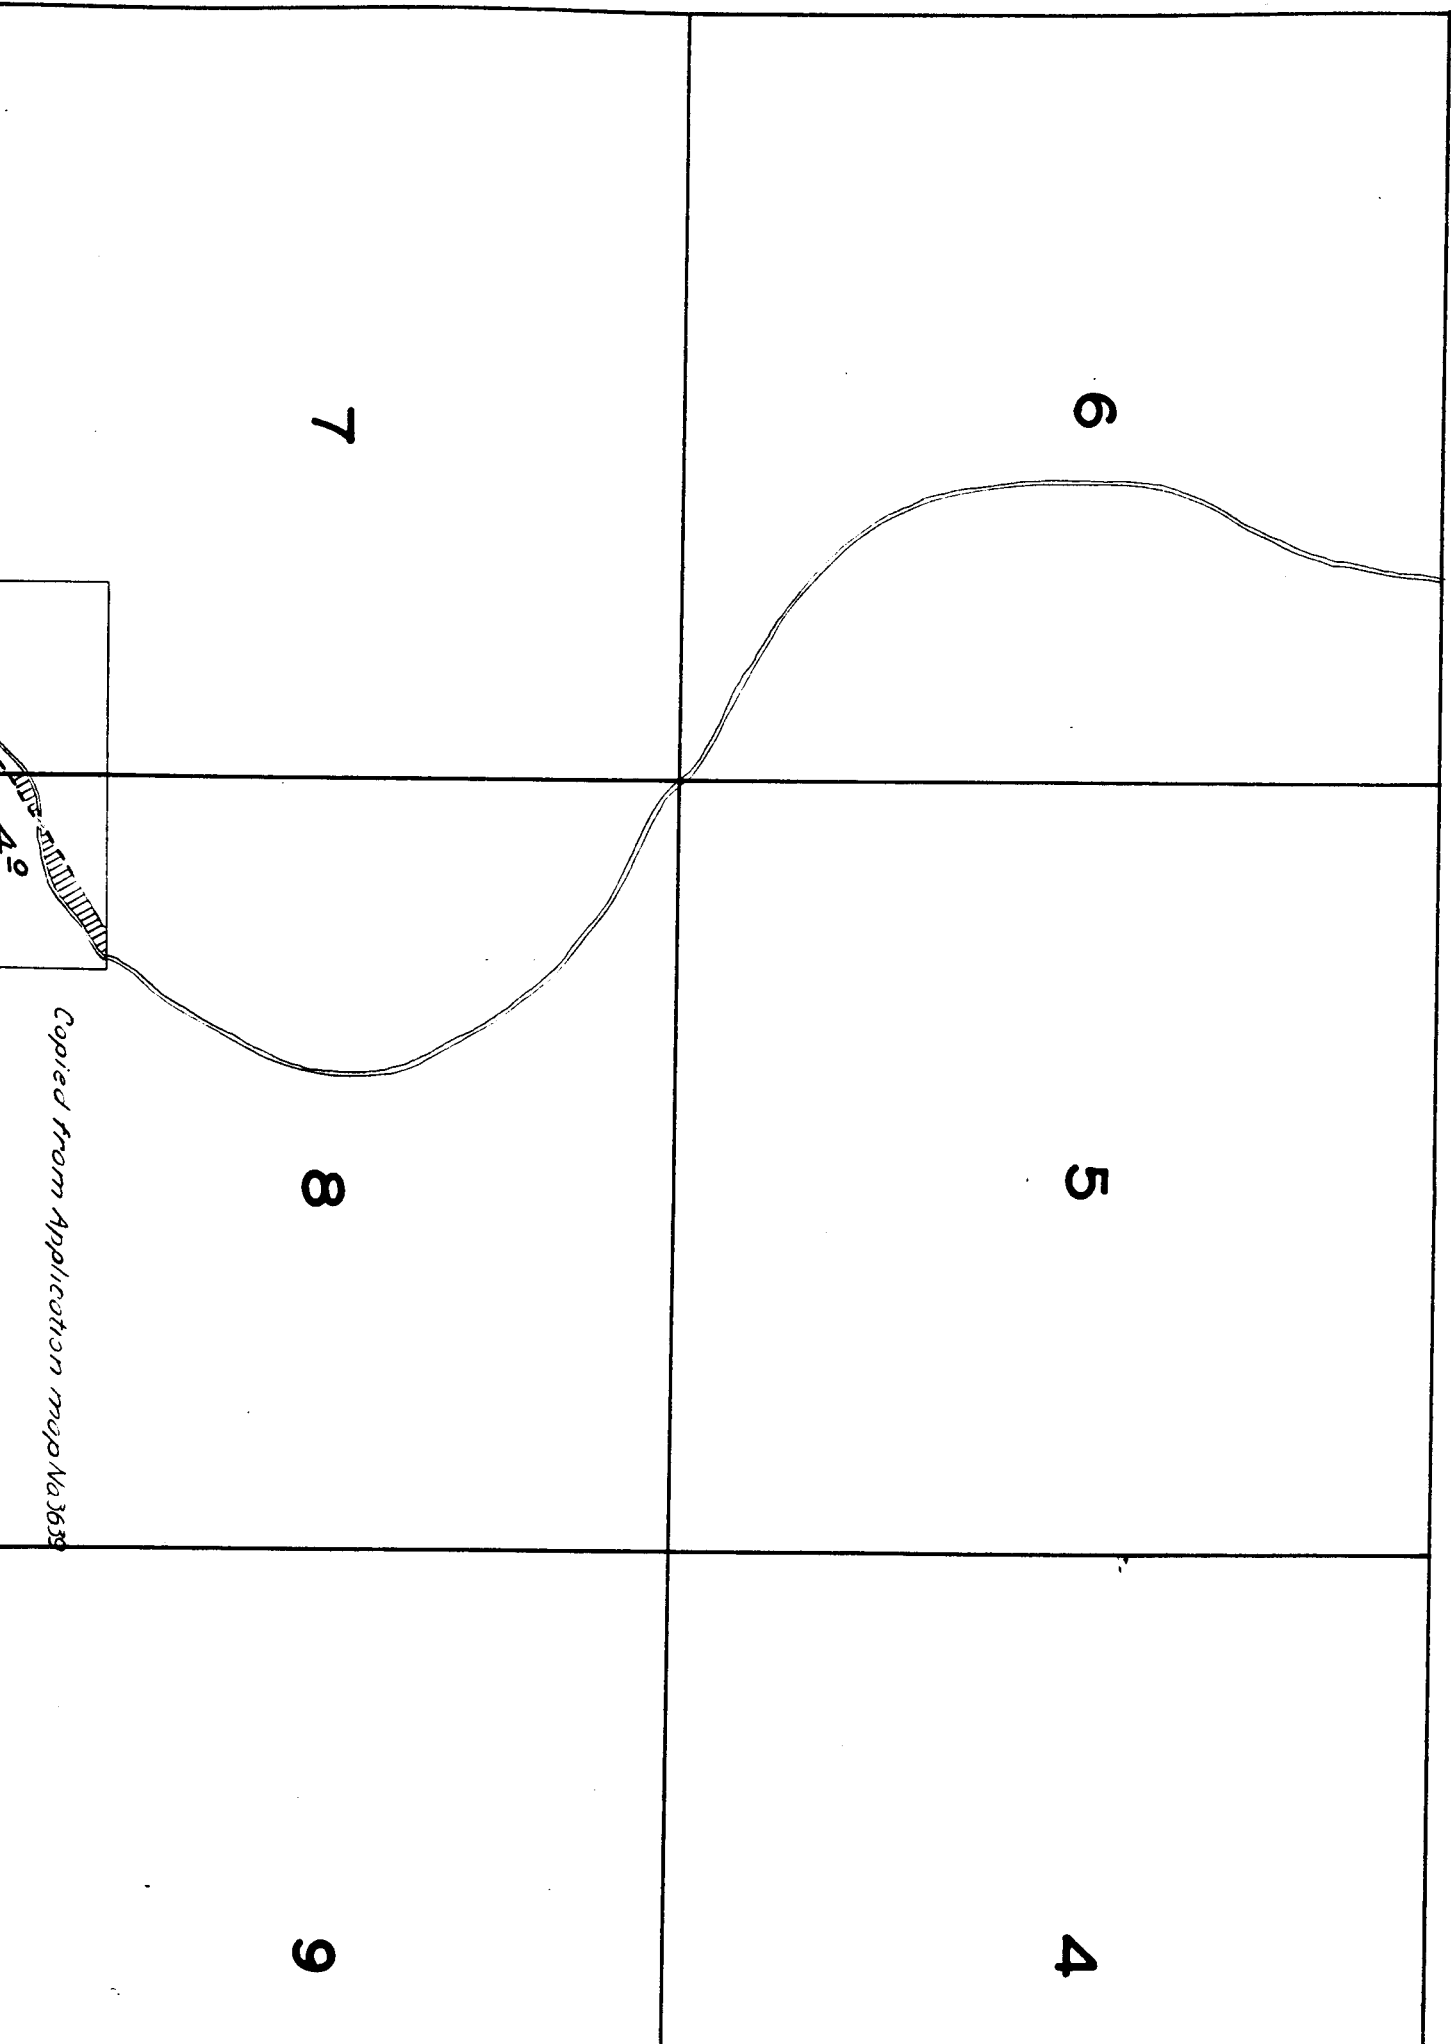

Copied from Application map No 3638