

27

26

34

35

Steiner & Carpenter Bank

12

Side Drivish
Side Pipe
Spring

36

Black Slump Creek

25


32

10

Mrs Margaret E. Burnica
Clt Brown

23

35

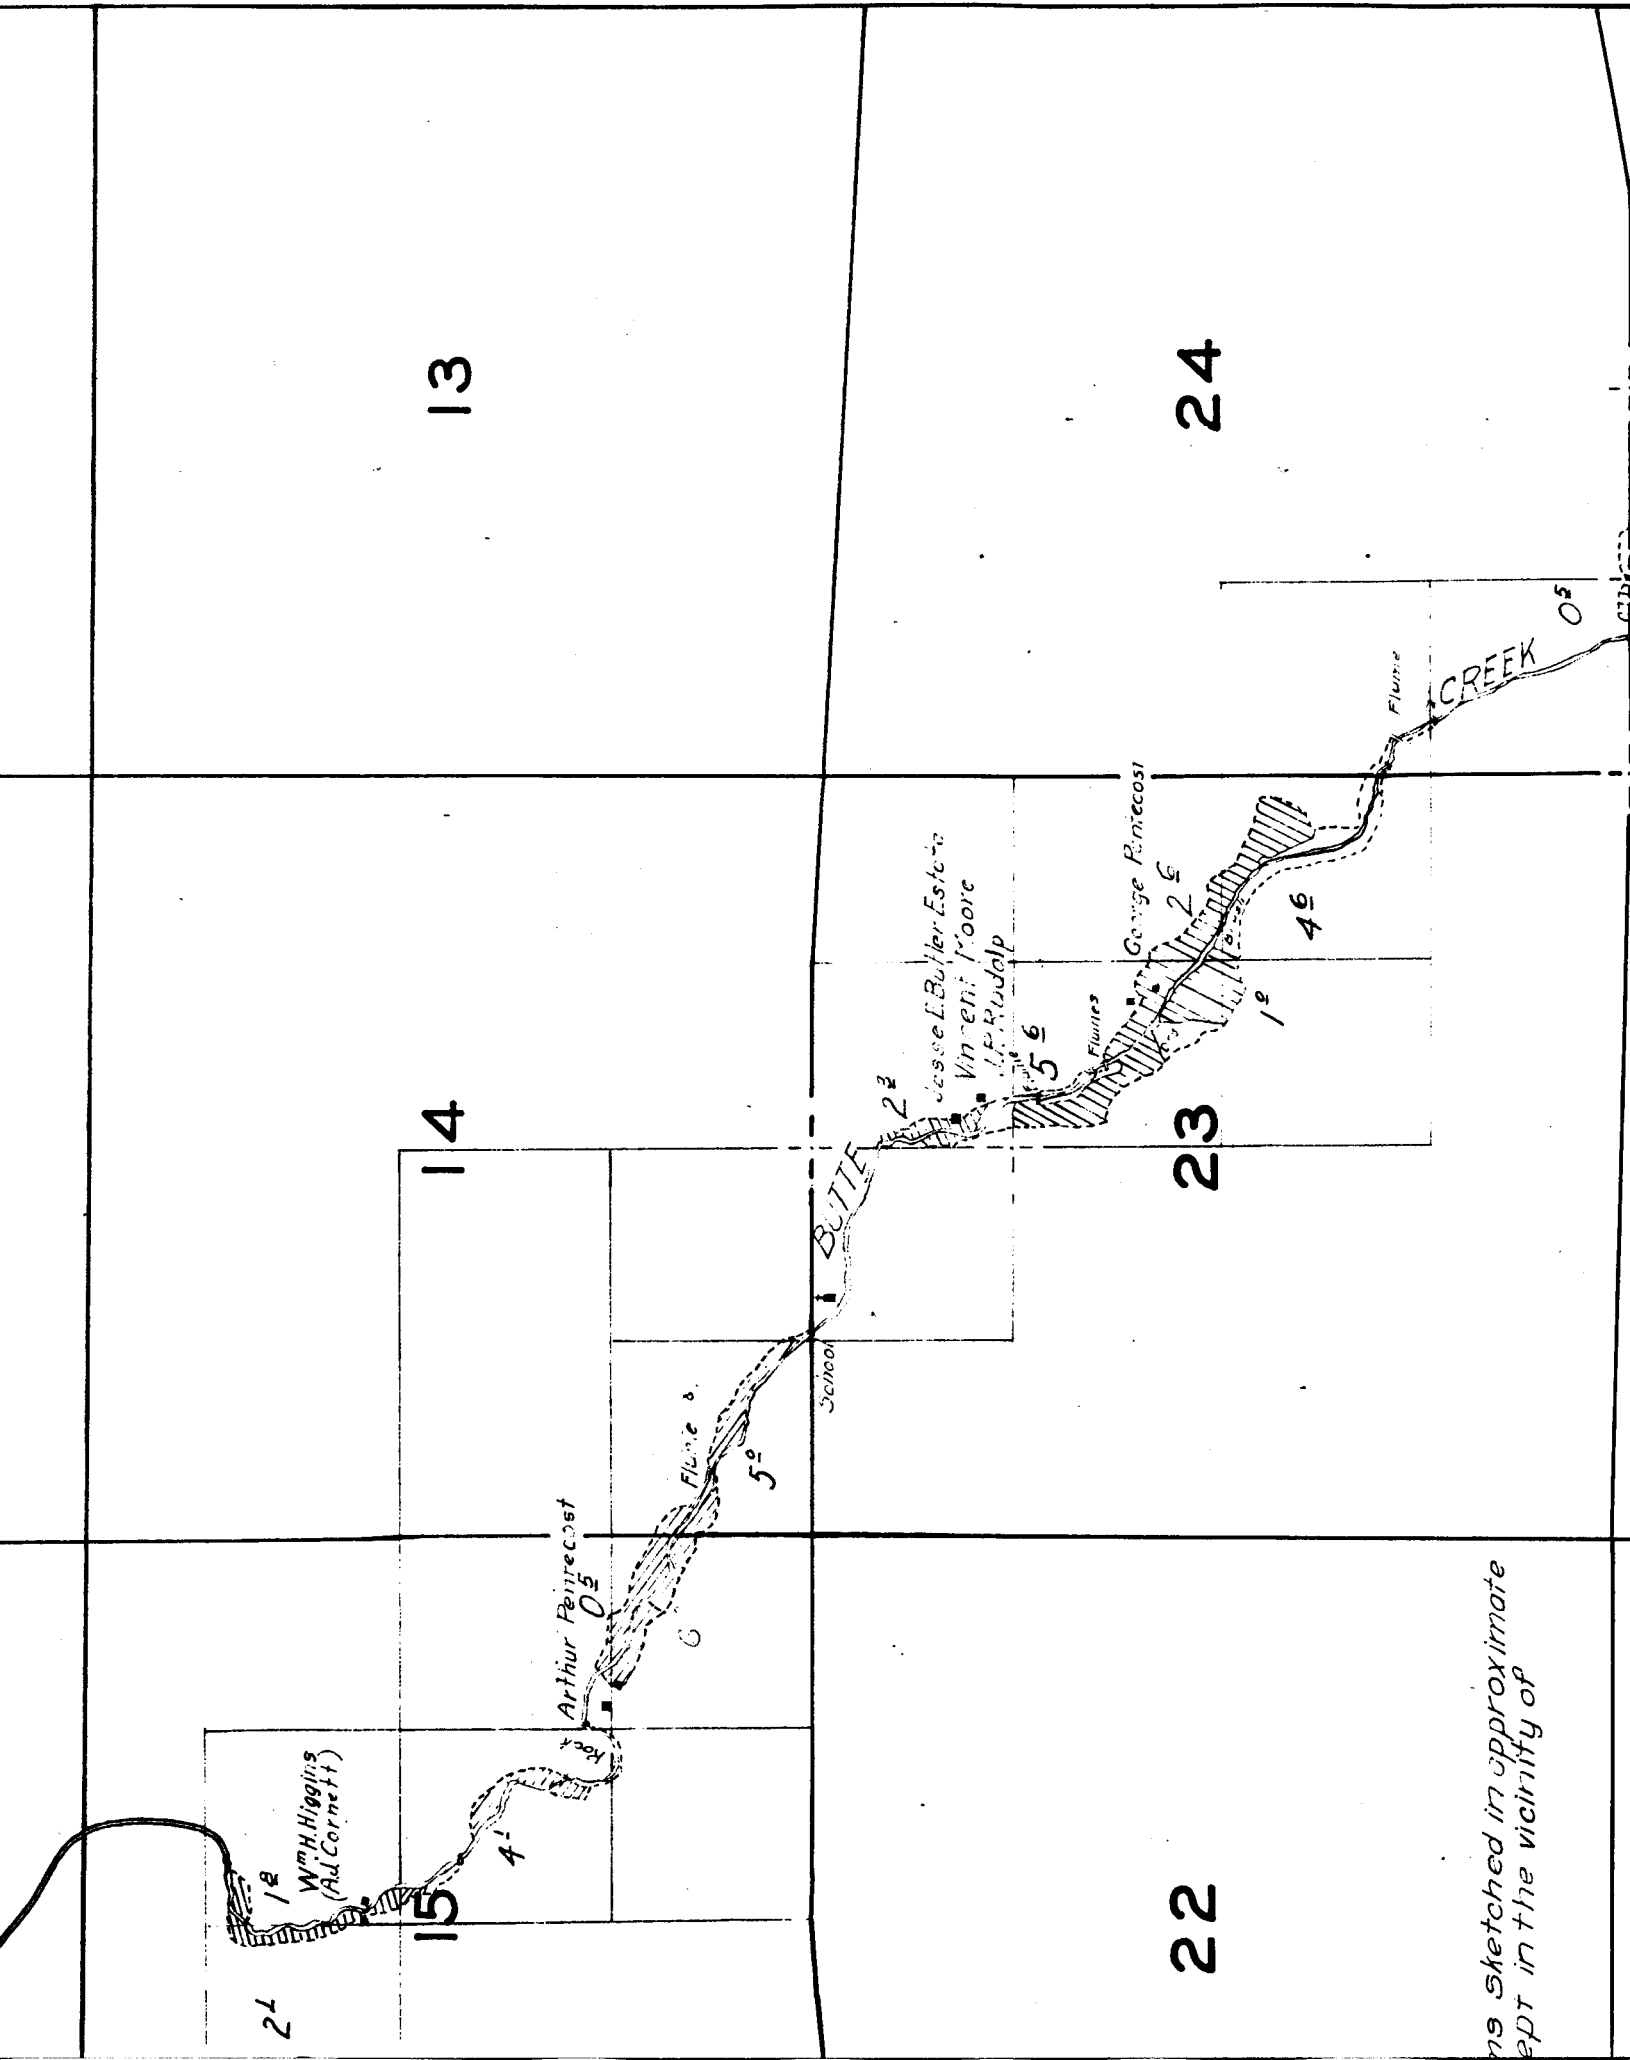

19 Sketched in approximate
epr in the vicinity of

6

5

8

R O C K
B U T T E

02
C R E E K

1 3/4" Pipe

2" Pipe

Spring

100
S
Coule

Location of Pipe and
Creek approximate

nd, Lumber & Live Stock Co.



We

11

Work A

11

1 3/4" Pipe

A hand-drawn sketch of a coastline or river mouth. A small structure or point is labeled with the number '2'.

Spring

1

nd, Lumber & Liv

[illegible]

18


WEST
FORK

17

/

—

TOWNSHIP 6 S., RANGE 20 E.

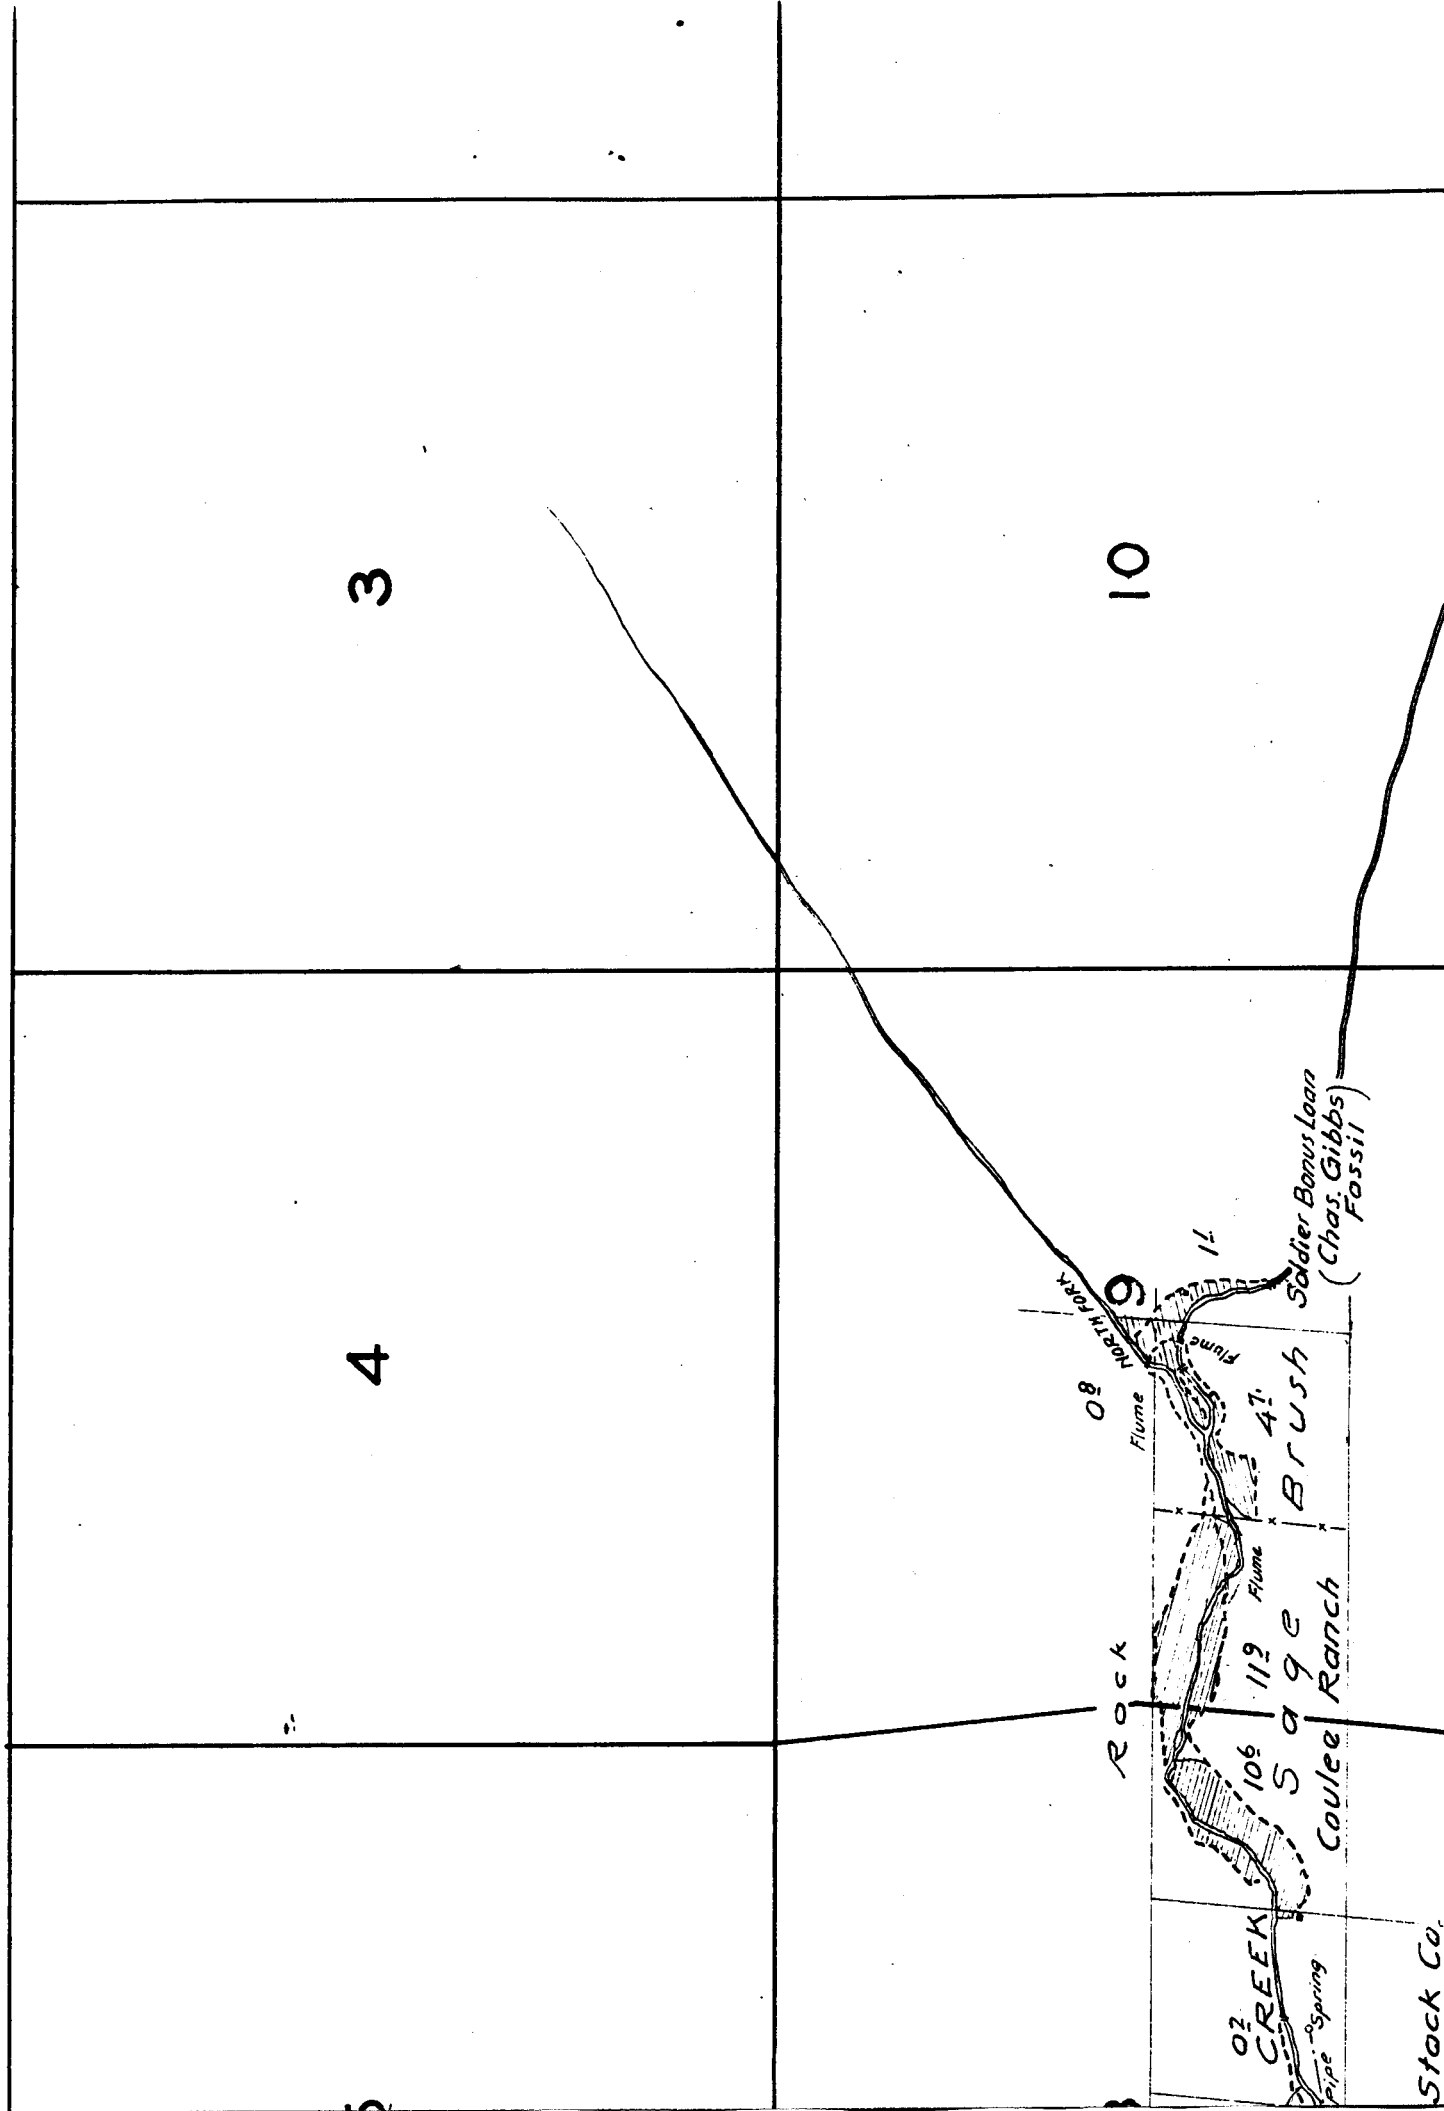

Stock Co.

x

Surveyed Nov. 14 to 18, 1925.

16

24

18

Wm H. Higgins
(Ad. Cornett)

15

41

Arthur Pentecost
05

Rock

Flume 1

50

Schec

21

22

NOTE: Streams sketched in approximate location except in the vicinity of irrigated land.

Surveyed Nov. 14 to 18, 1925.

16

21

17

20

CREEK

FORK

WEST

18

19

x

28


33

29

32

30

31

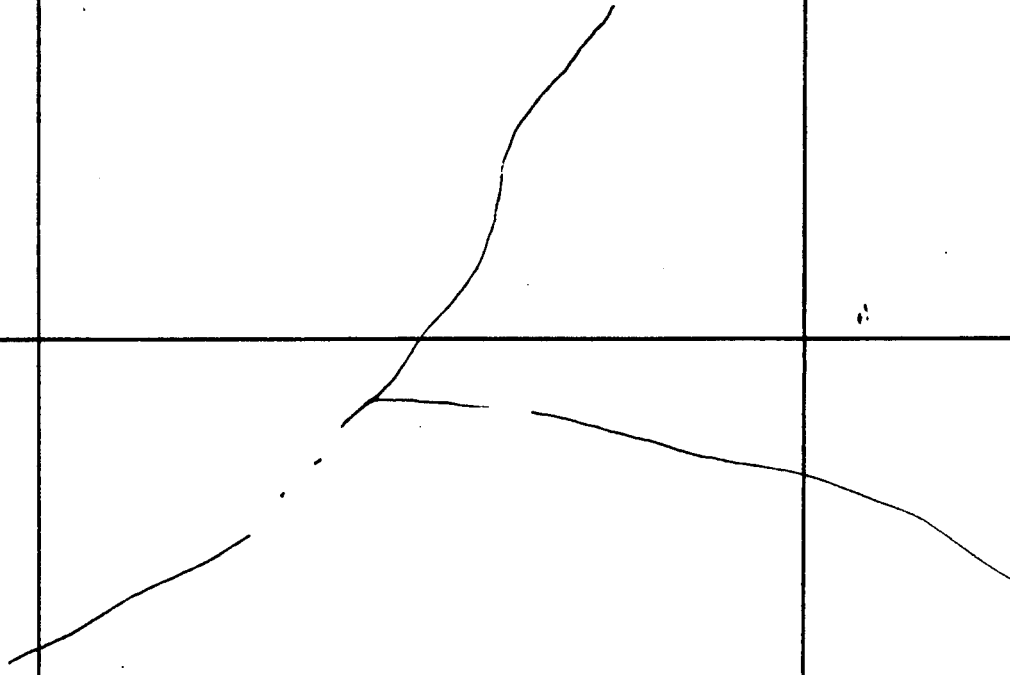

21


22

NOTE: Streams sketched in approximate location except in the vicinity of irrigated land.

28



27

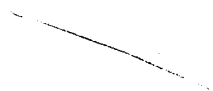

33

34

2

1

11

12

14

13