

Note: Streams not in th.
Irrigated lands sketched.

COTTONWOOD

18

17

16



C.L. Prindle 31

31

Surveyed June, 1927

19

20

21

30


29

28

31

32

33

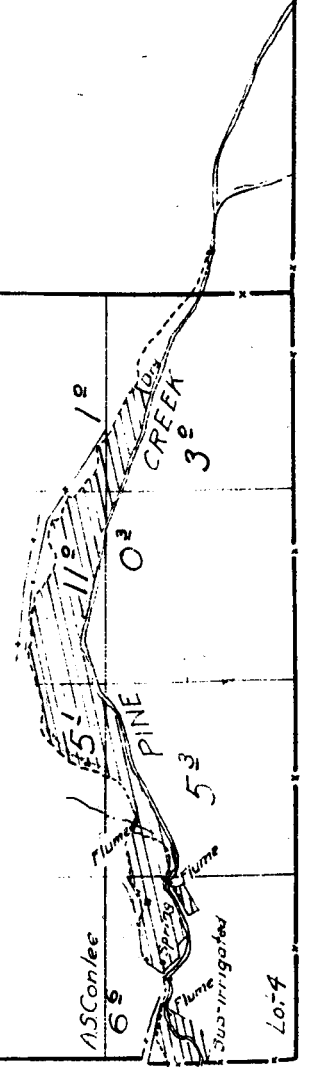

27

26

25


34

35

36

15

14

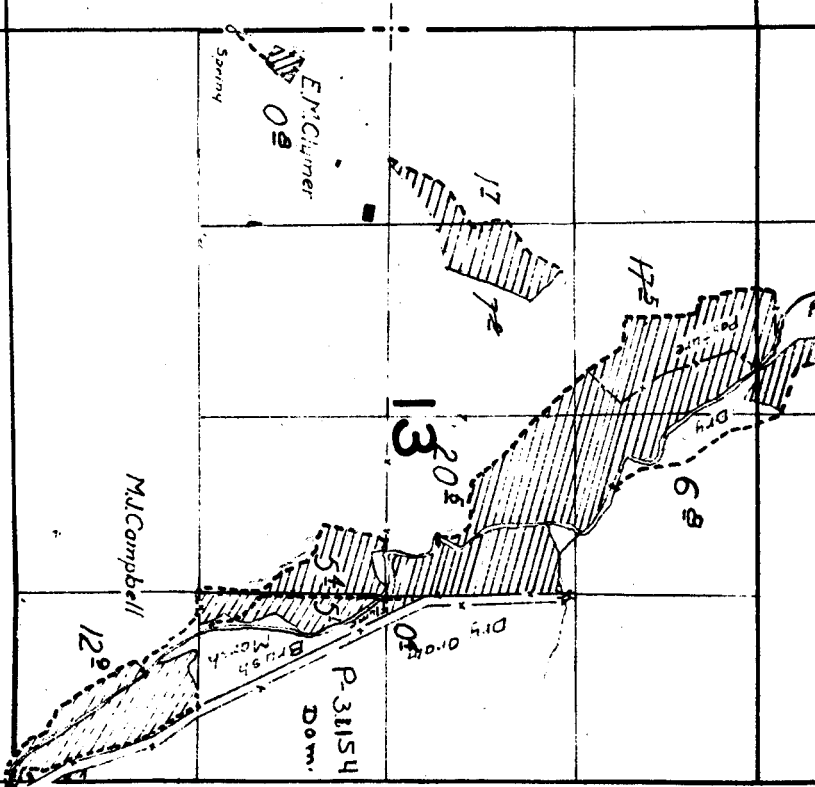

22

23

24

Location according
to Mr. Ball

6

5

Lot 1

2nd

0²

Ralph Hamilton

Lot 1

Spring

Lot 2

To Fossil
Pipe

Source of City of Fossil
Water Supply


7

8

18

17

5th

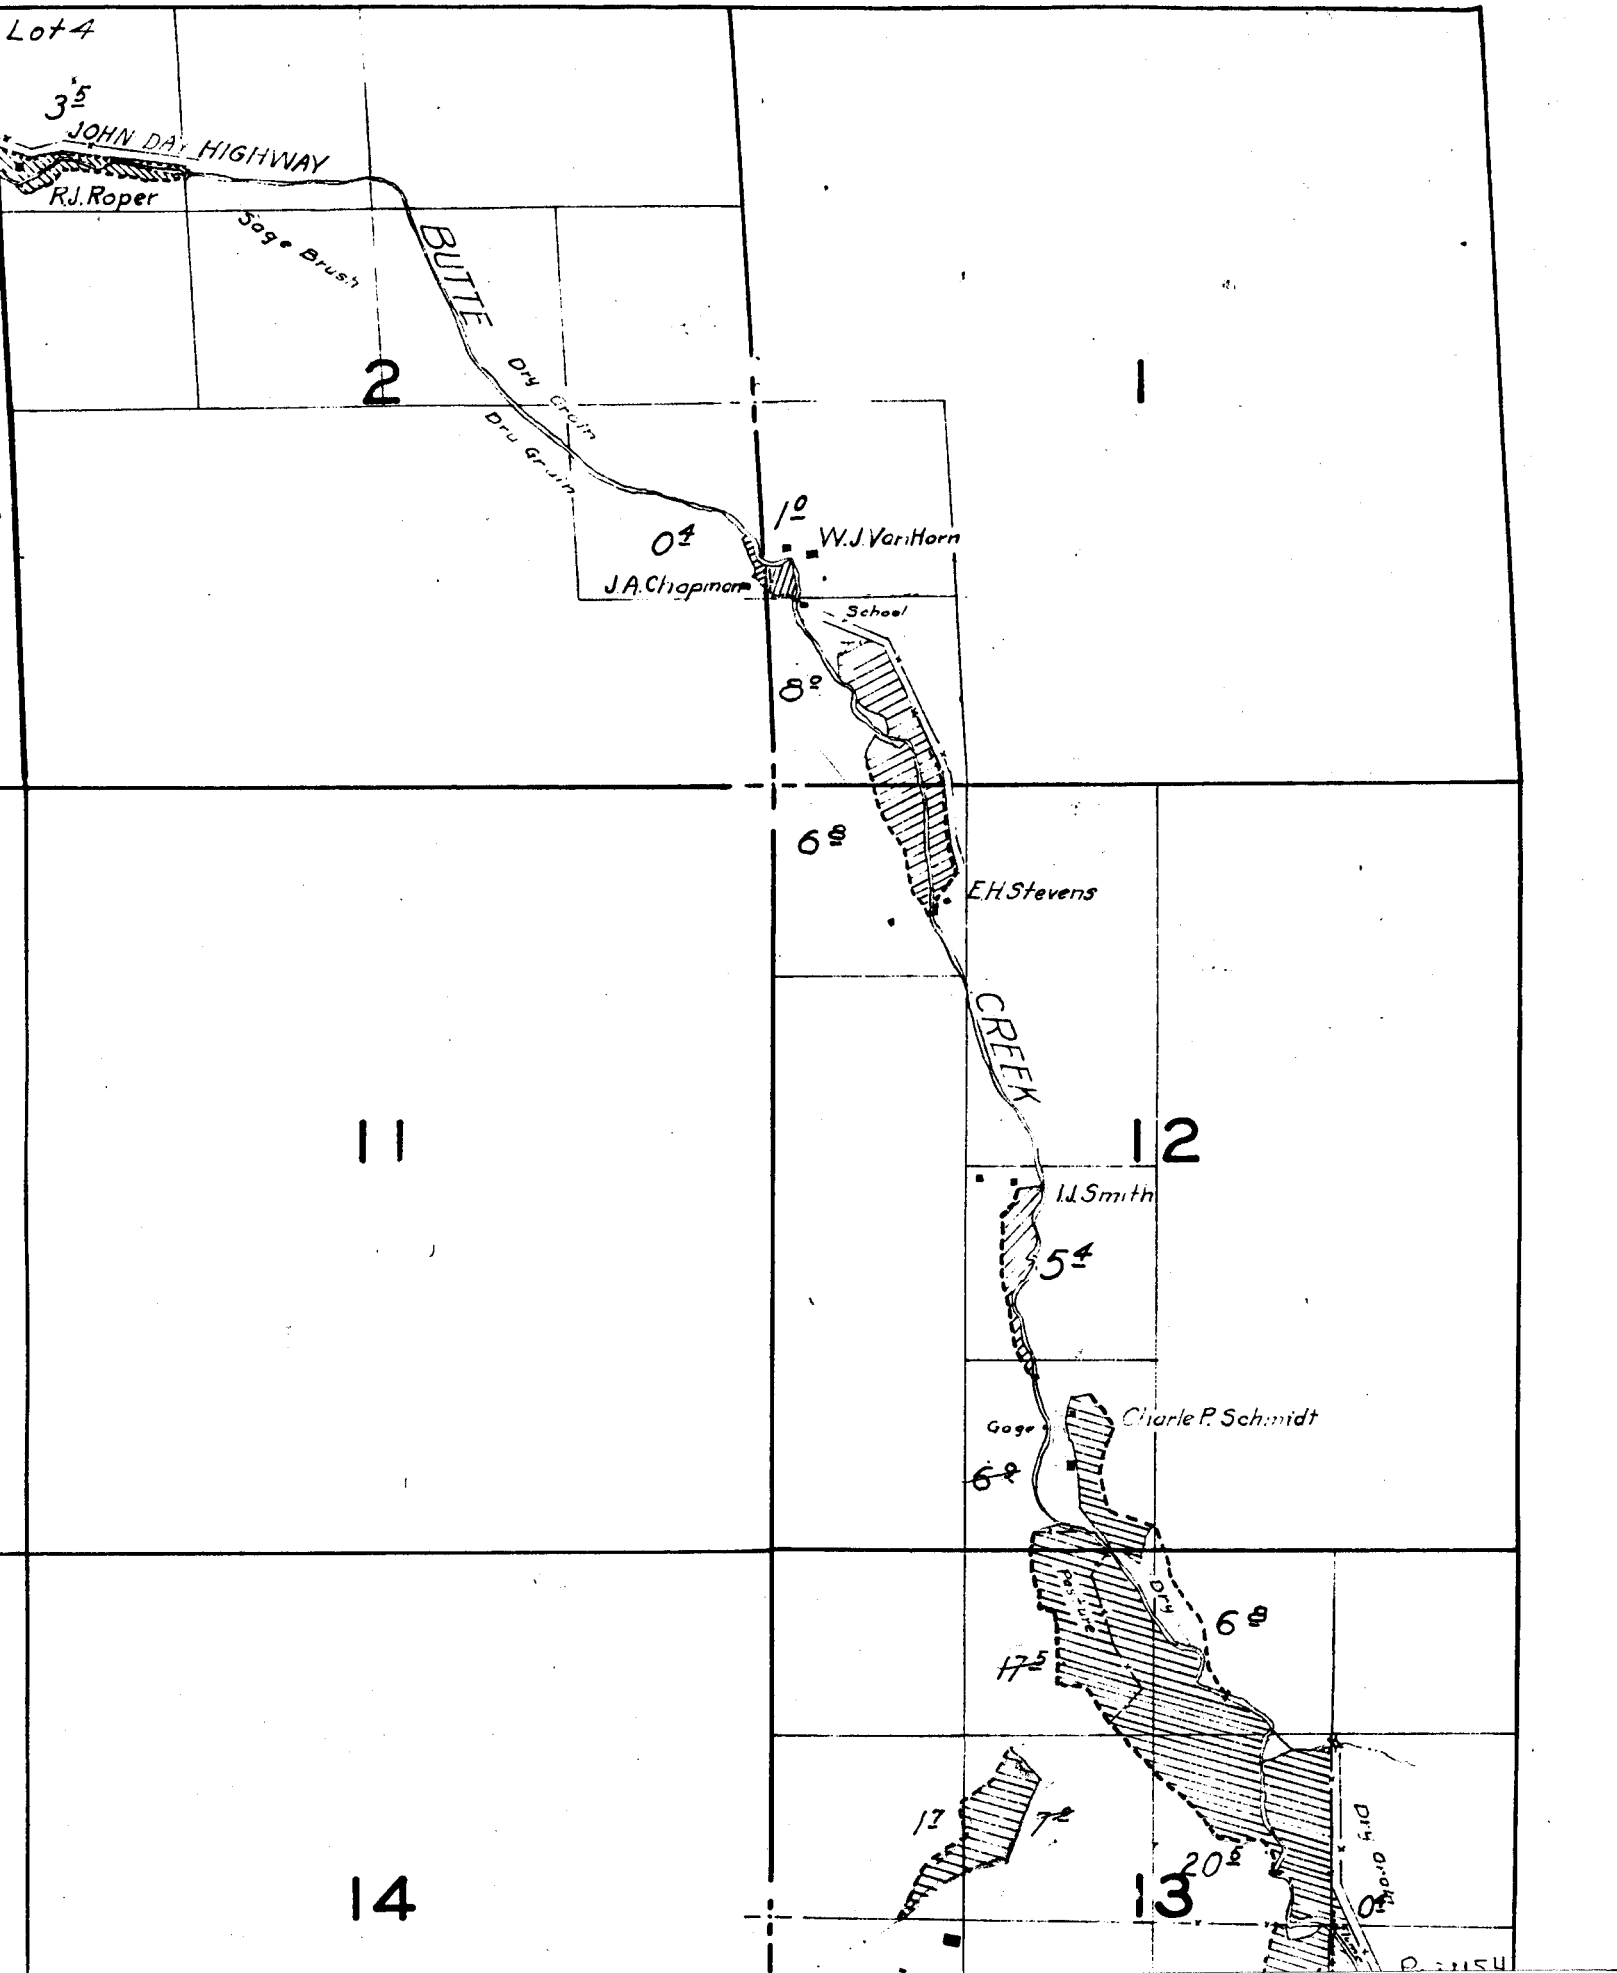

*Note: Streams not in the vicinity of
irrigated lands sketched in approximate location.*

COTTONWOOD

7

16

15

C.L. Rindie 3^d

3^d

5^d

urveyed June, 1927

CREEK

0


21

22

FW Boll 2^d

*Note: Location according
to Mr. Boll*
School

TOWNSHIP 7 S., RANGE 21 E.

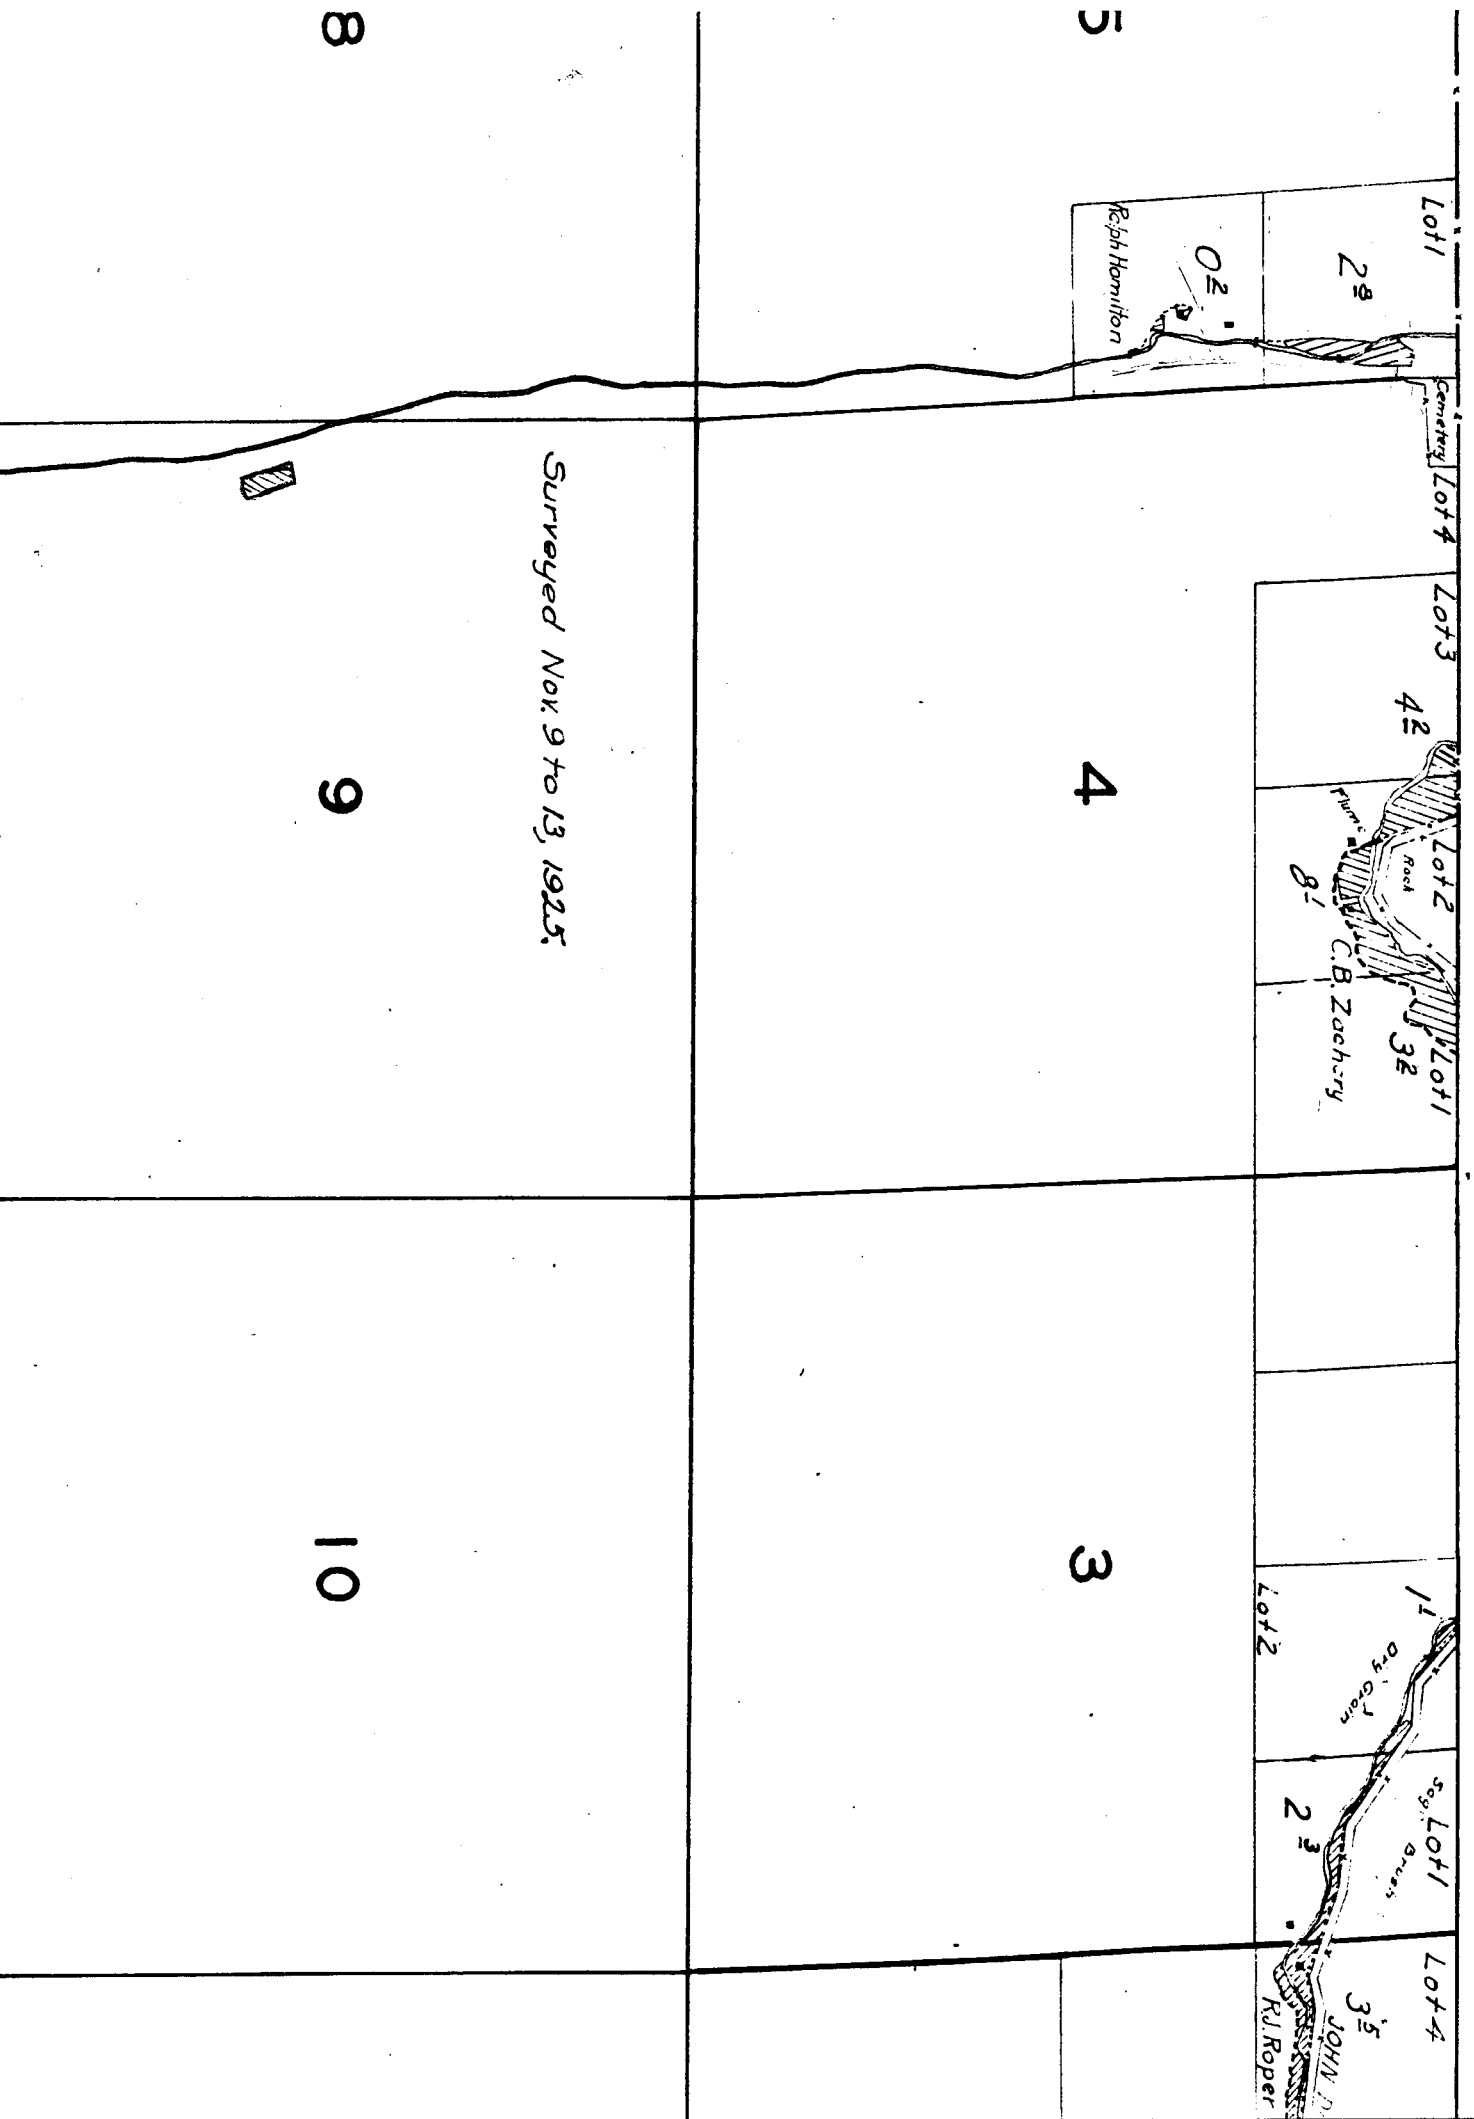

21

22

2^d
FWBall

*Note: Location according
to Mr. Ball.*

School

28

27

33

34