

6

5

7

8

18

17

21

22

Drawn from map of
application No. 7752

J.K. Bary

8°

10°

JOHN

9°

5°

R.R. Keys
(Jim Humphrey)

Surveyed Nov. 5, 1925.

0°

28

27

SHOO FLY

CREEK

33


34

Surveyed Oct 23, 1925.

15

14

13

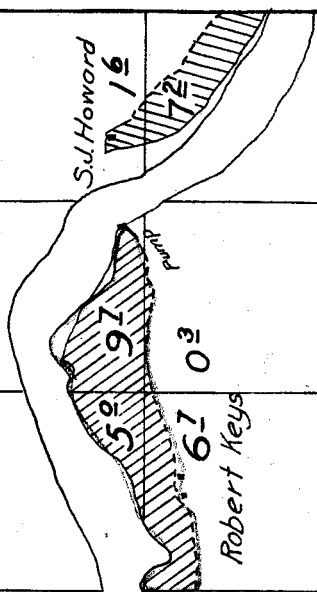

22

23

24

Note: Location of streams and river, except in vicinity of irrigated land, sketched in approximate location.

18

17


16

19

20

21

*Drawn the
application*

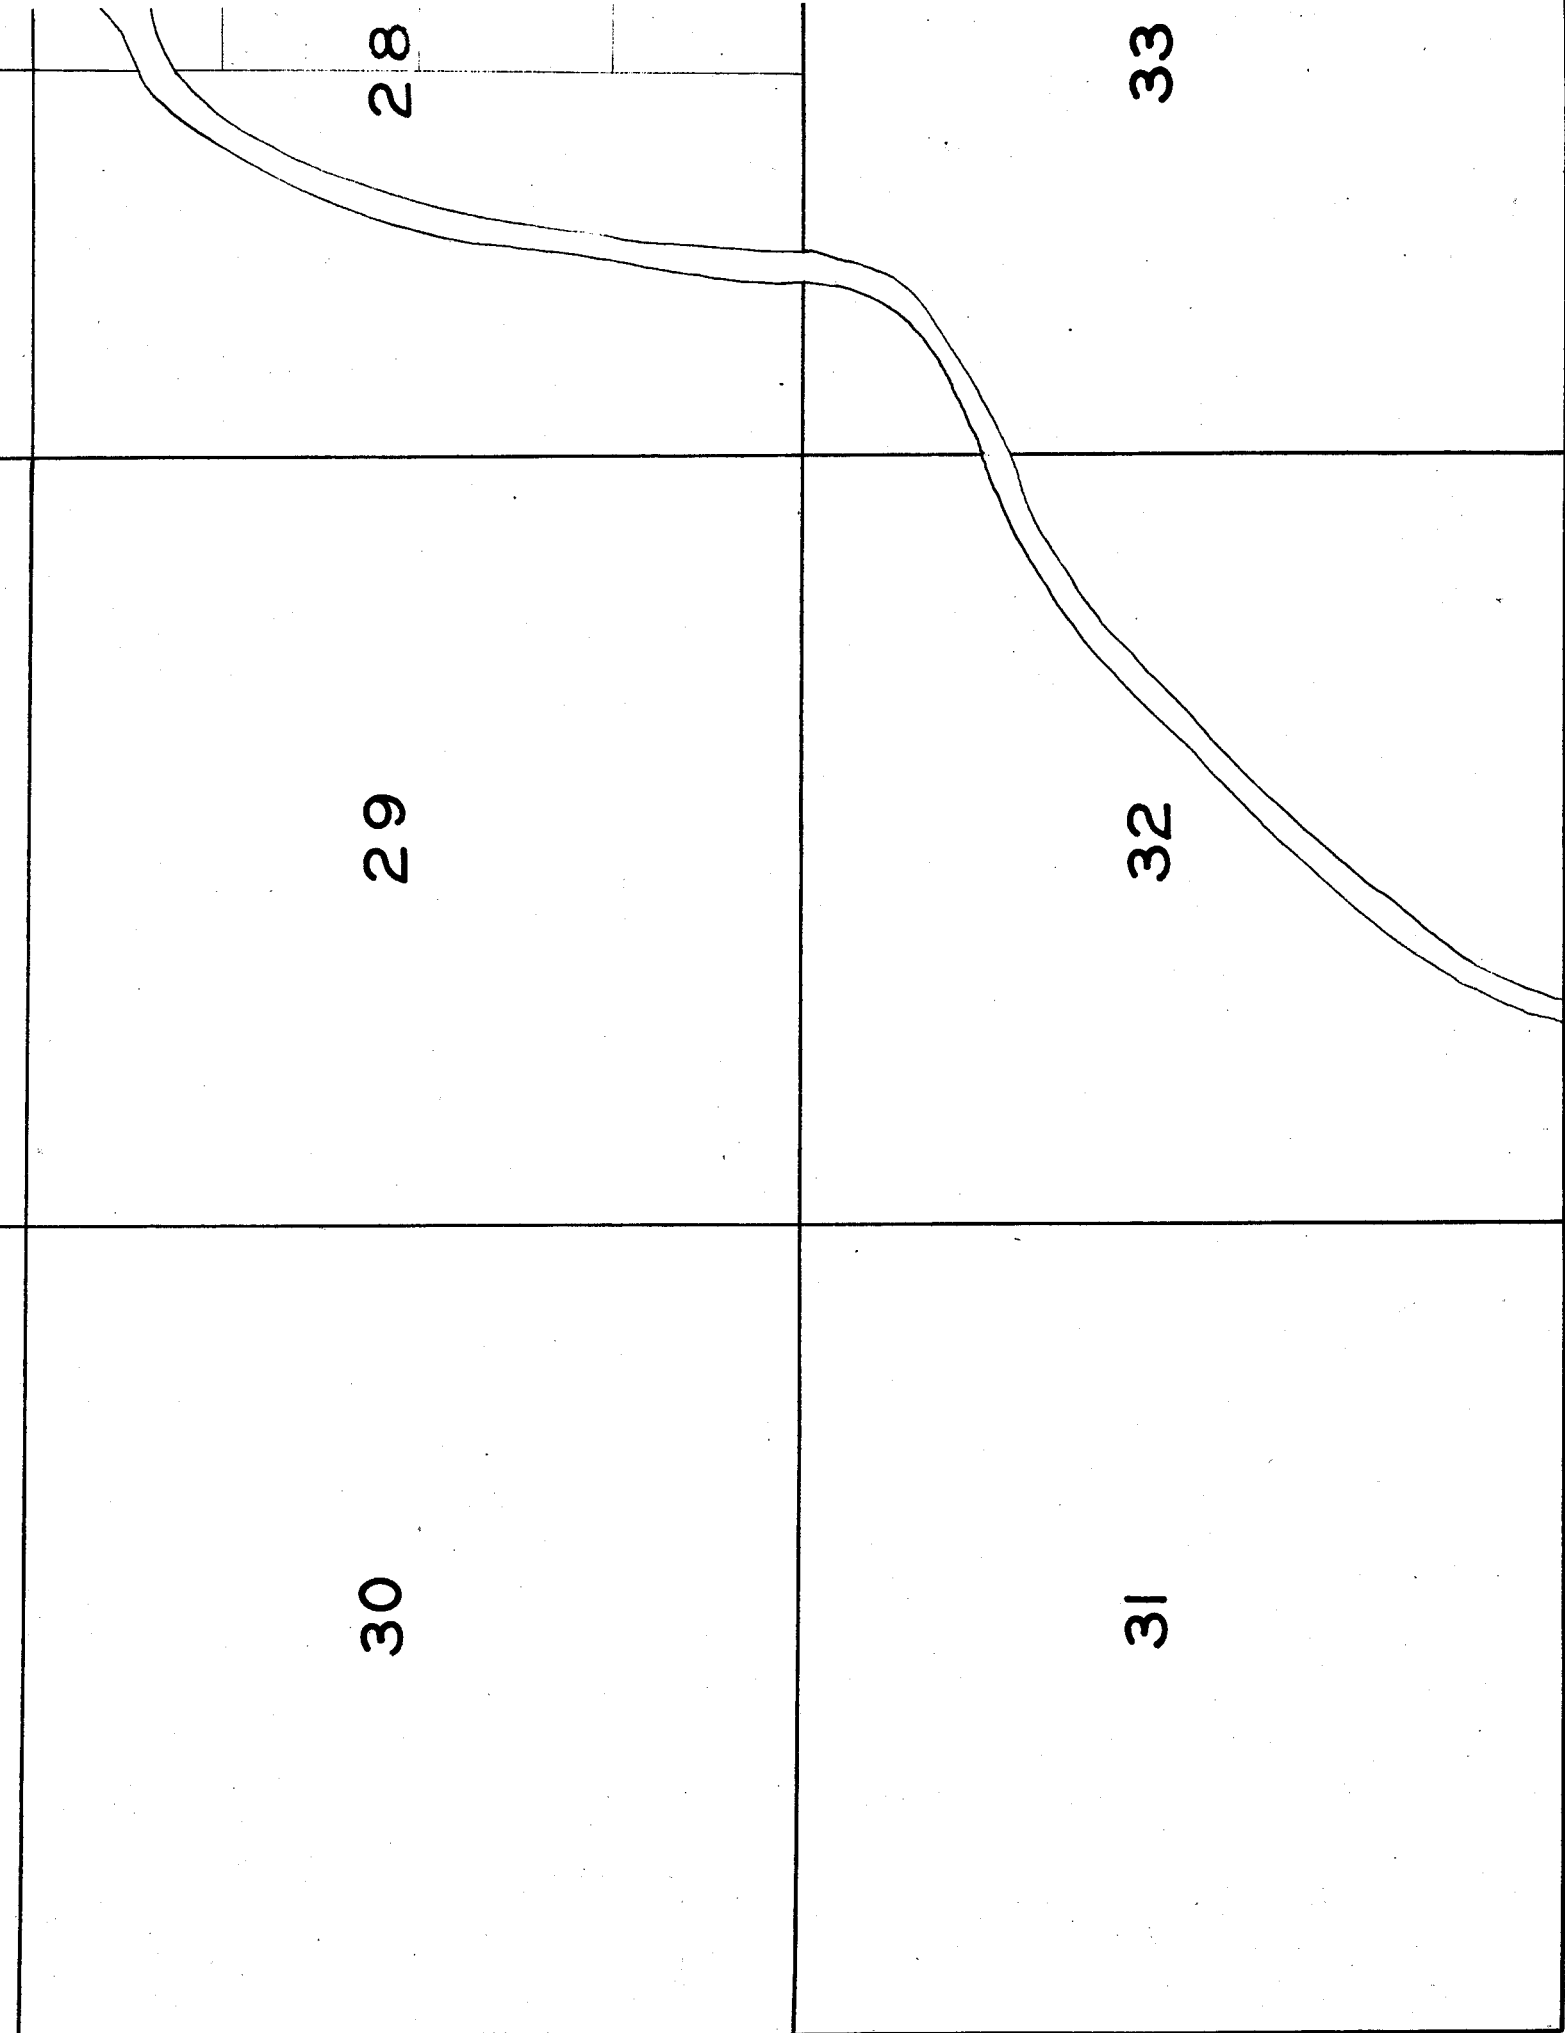

16

15

21

22

Drawn from map of
application No. 1752

WAGNER

CANYON

DAY

J.H. Bary

8°

10°

Note: Location of
except in vicinity
in approximate


TOWNSHIP 9 S., RANGE 22 E.

4

3


9

10

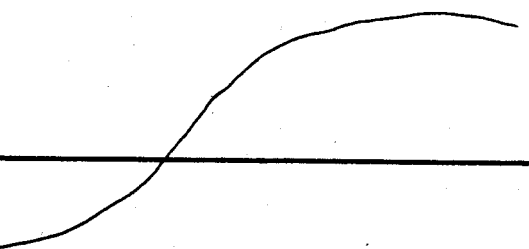

2

1

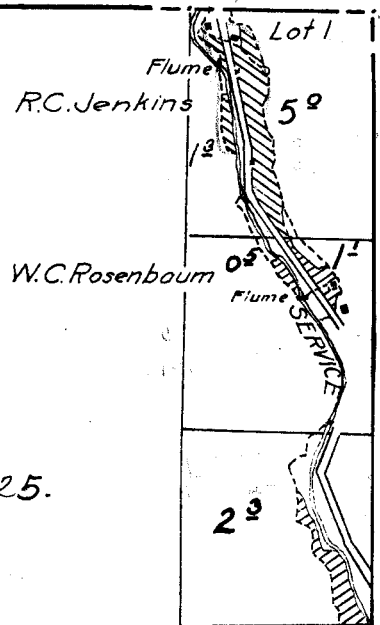

Survey Oct. 26, 1925.


11

12

Surveyed Oct. 23, 1925.

14

13

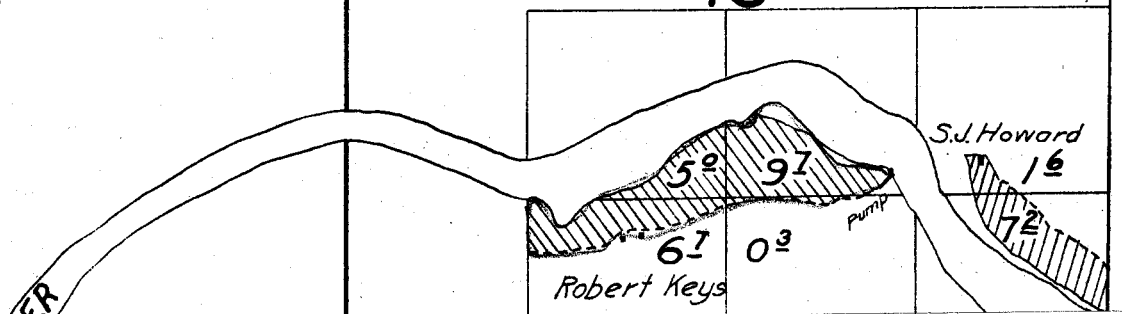

Nov. 5, 1925.

27

26

25

CREEK

34

35

36