

Stack Co.

x

Surveyed Nov. 14 to 18, 1925.

16

21

21

15

Wm H. Higgins
(Ad. Cornett)

41

Arthur Penrecoast

05

Flume 1


50

Selec

22

NOTE: Streams sketched in approximate location except in the vicinity of irrigated land.

TOWNSHIP 6 S., RANGE 20 E.

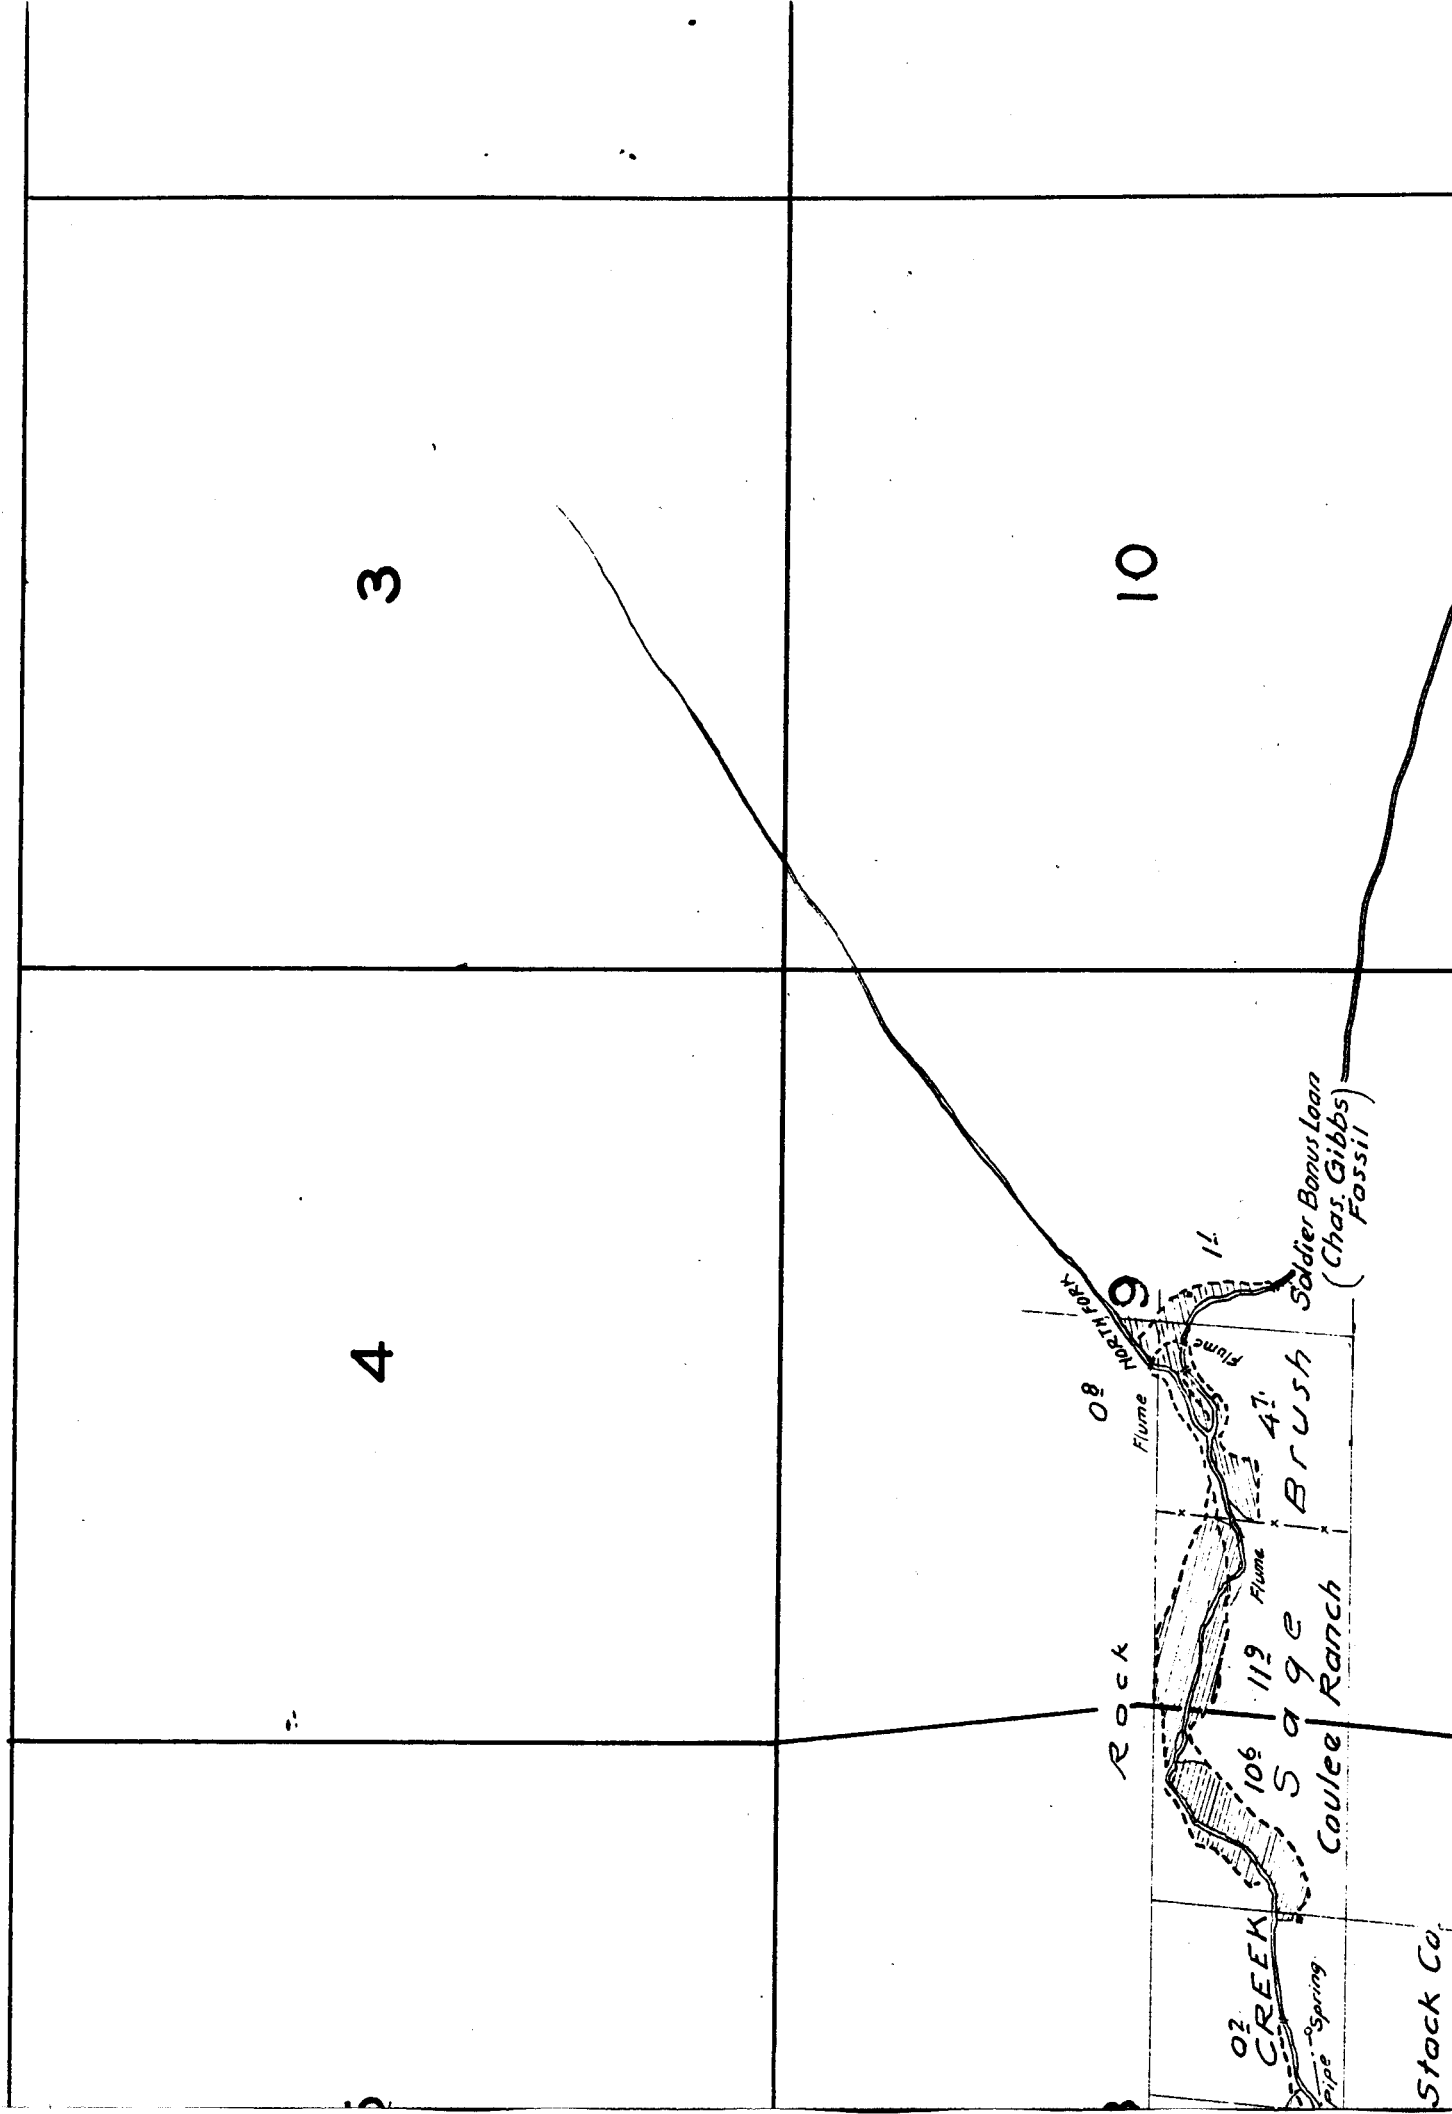

Surveyed Nov. 14 to 18, 1925.

16

21

17

20

18

19

WEST

FORK

CREEK

x

28


33

29

32

30

31

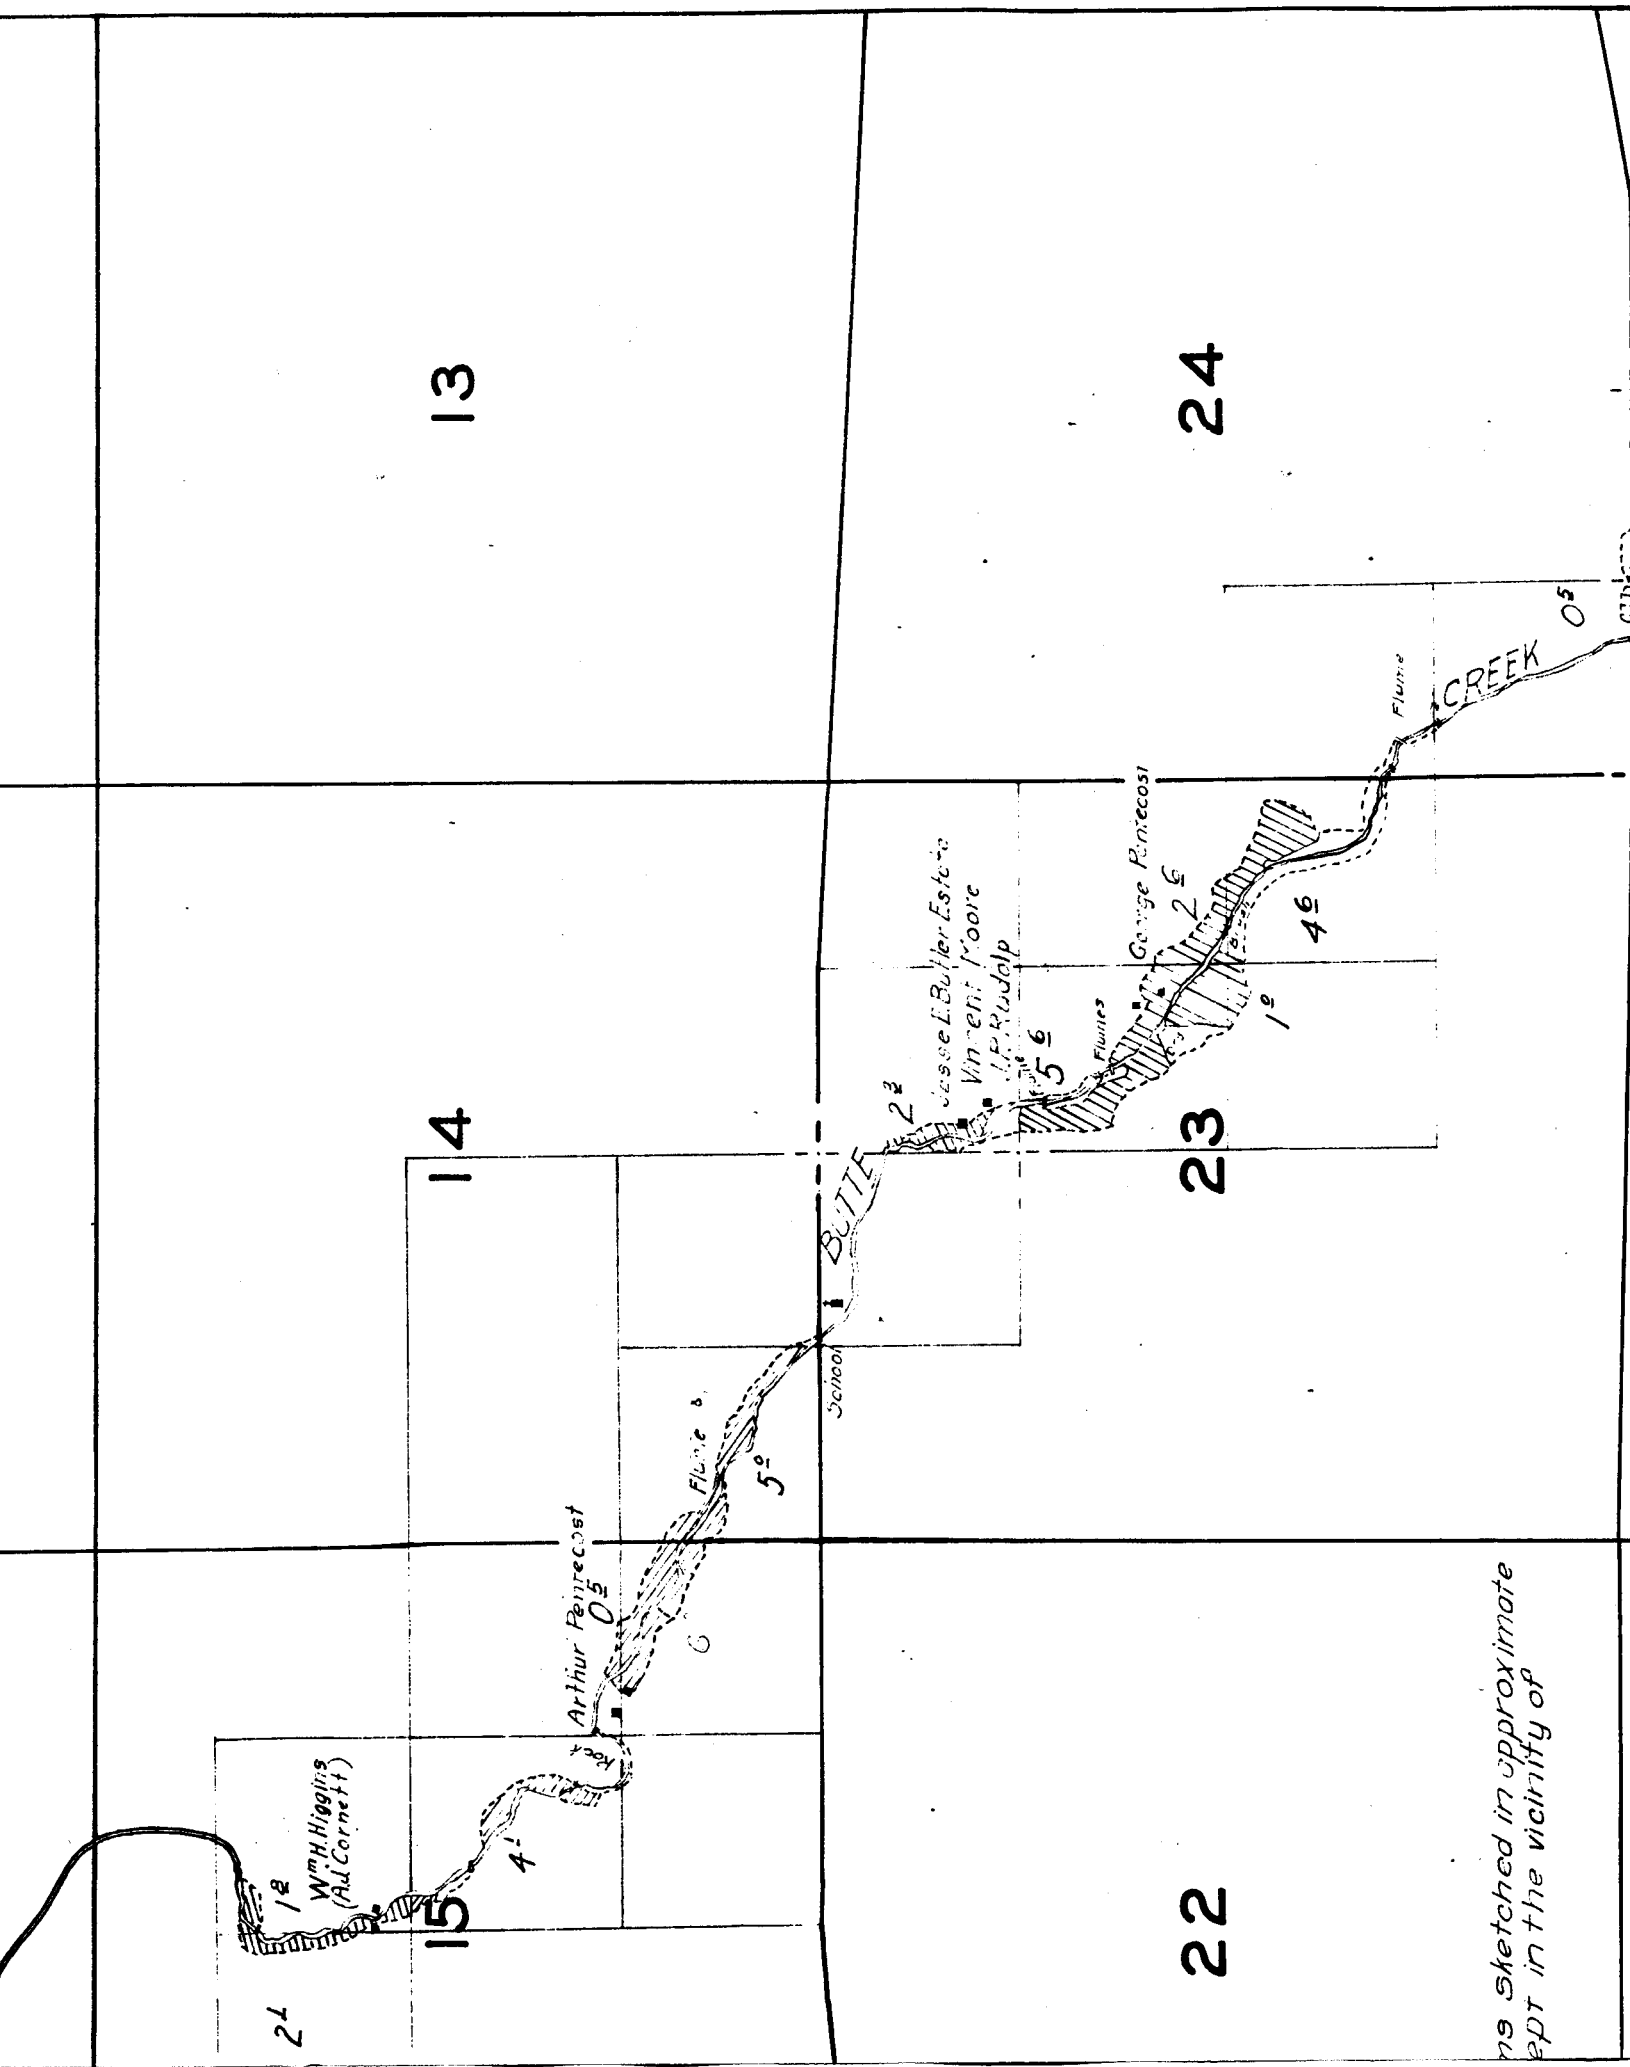

27

26

34


35

36

Steiner & Carpenter Bank

12

50 ft Pipe
at Pipe
Spring

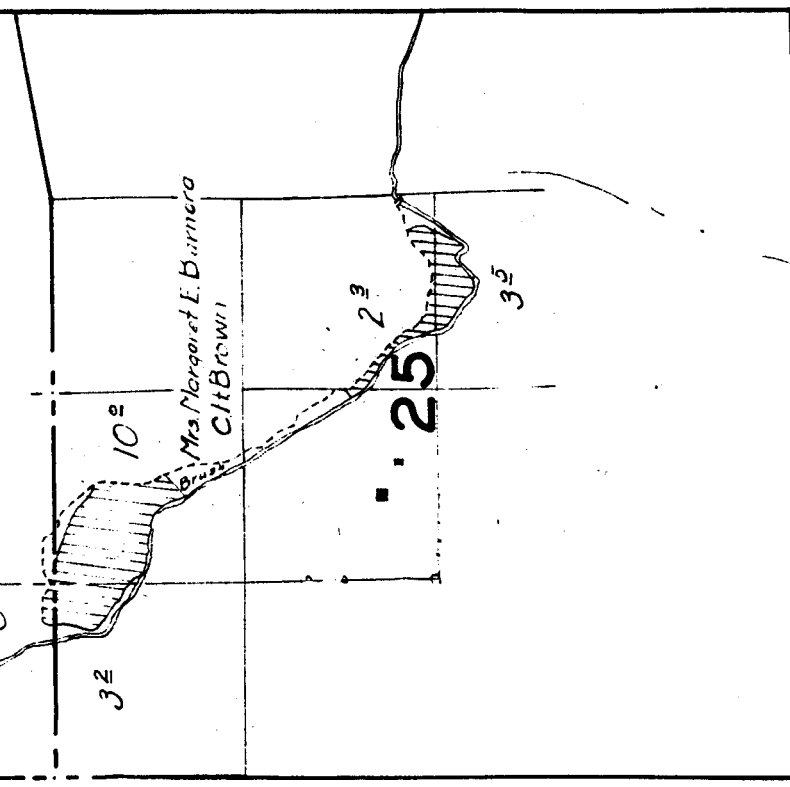

21

22

NOTE: Streams sketched in approximate location except in the vicinity of irrigated land.

28

27

33

34

2

1

11

12

14

13

6

5

7

8

