


T. 14 S. R. 44 E., N.M.
In Baker Co., Oregon.

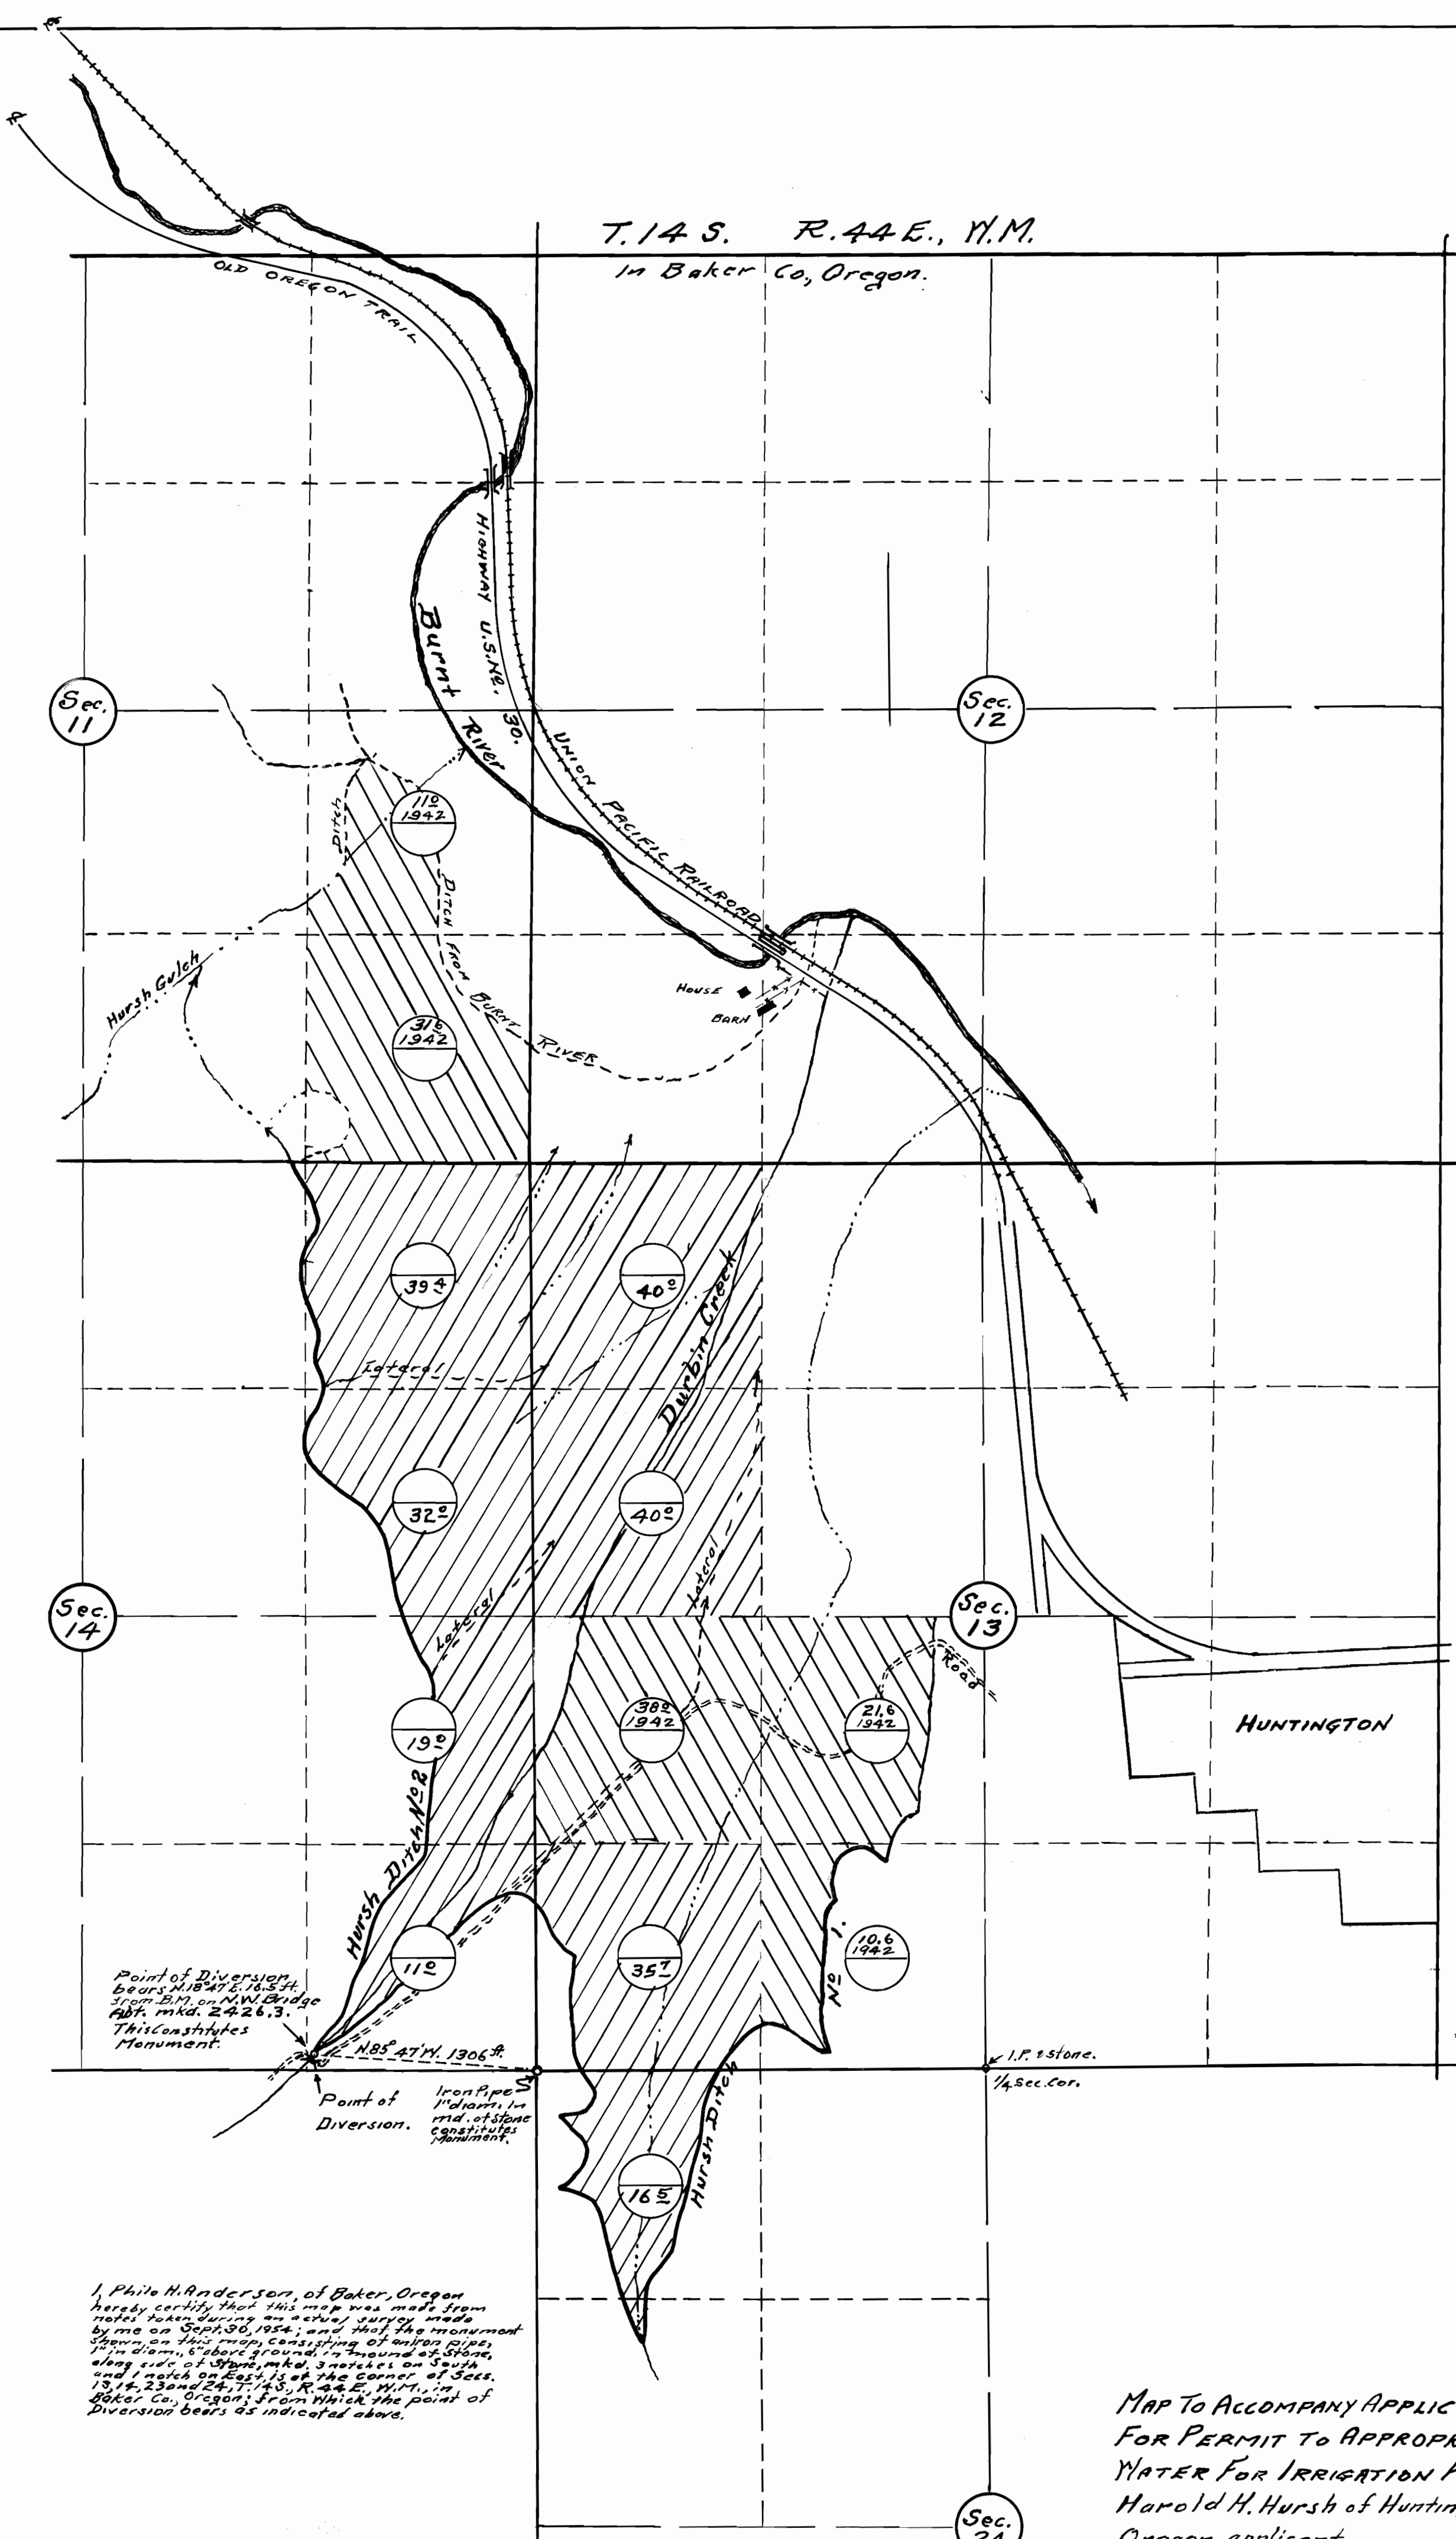

Point of Diversion
bears N10°47' E. 16.5 ft.
from B.M. on N.W. Bridge
Abt. mkd. 2426.3.
This constitutes
Monument.

Point of
Diversion.
Iron Pipe
1" diam. in
mid. of stone
constitutes
monument.

I, Philo H. Anderson, of Baker, Oregon
hereby certify that this map was made from
notes taken during an actual survey made
by me on Sept. 30, 1954; and that the monument
shown on this map, consisting of an iron pipe,
1" in diam., 6" above ground, in mound of stone,
along side of stone mkt. 3 notches on South
and notch on East, is at the corner of Secs.
13, 14, 23 and 24, T. 14 S., R. 44 E., W. 1 N., in
Baker Co., Oregon; from which the point of
diversion bears as indicated above.

Philo H. Anderson

LEGEND

382
1942

Previous Durbin
Cr. water permit.
Showing priority
year.

40°

Under this Application.

MAP TO ACCOMPANY APPLICATION
FOR PERMIT TO APPROPRIATE
WATER FOR IRRIGATION PURPOSES
Harold H. Hursh of Huntington,
Oregon, applicant.
Scale: 1" = 10 chains = 660 ft. R.F. 1/1920.

Application No. 29954
Permit No.