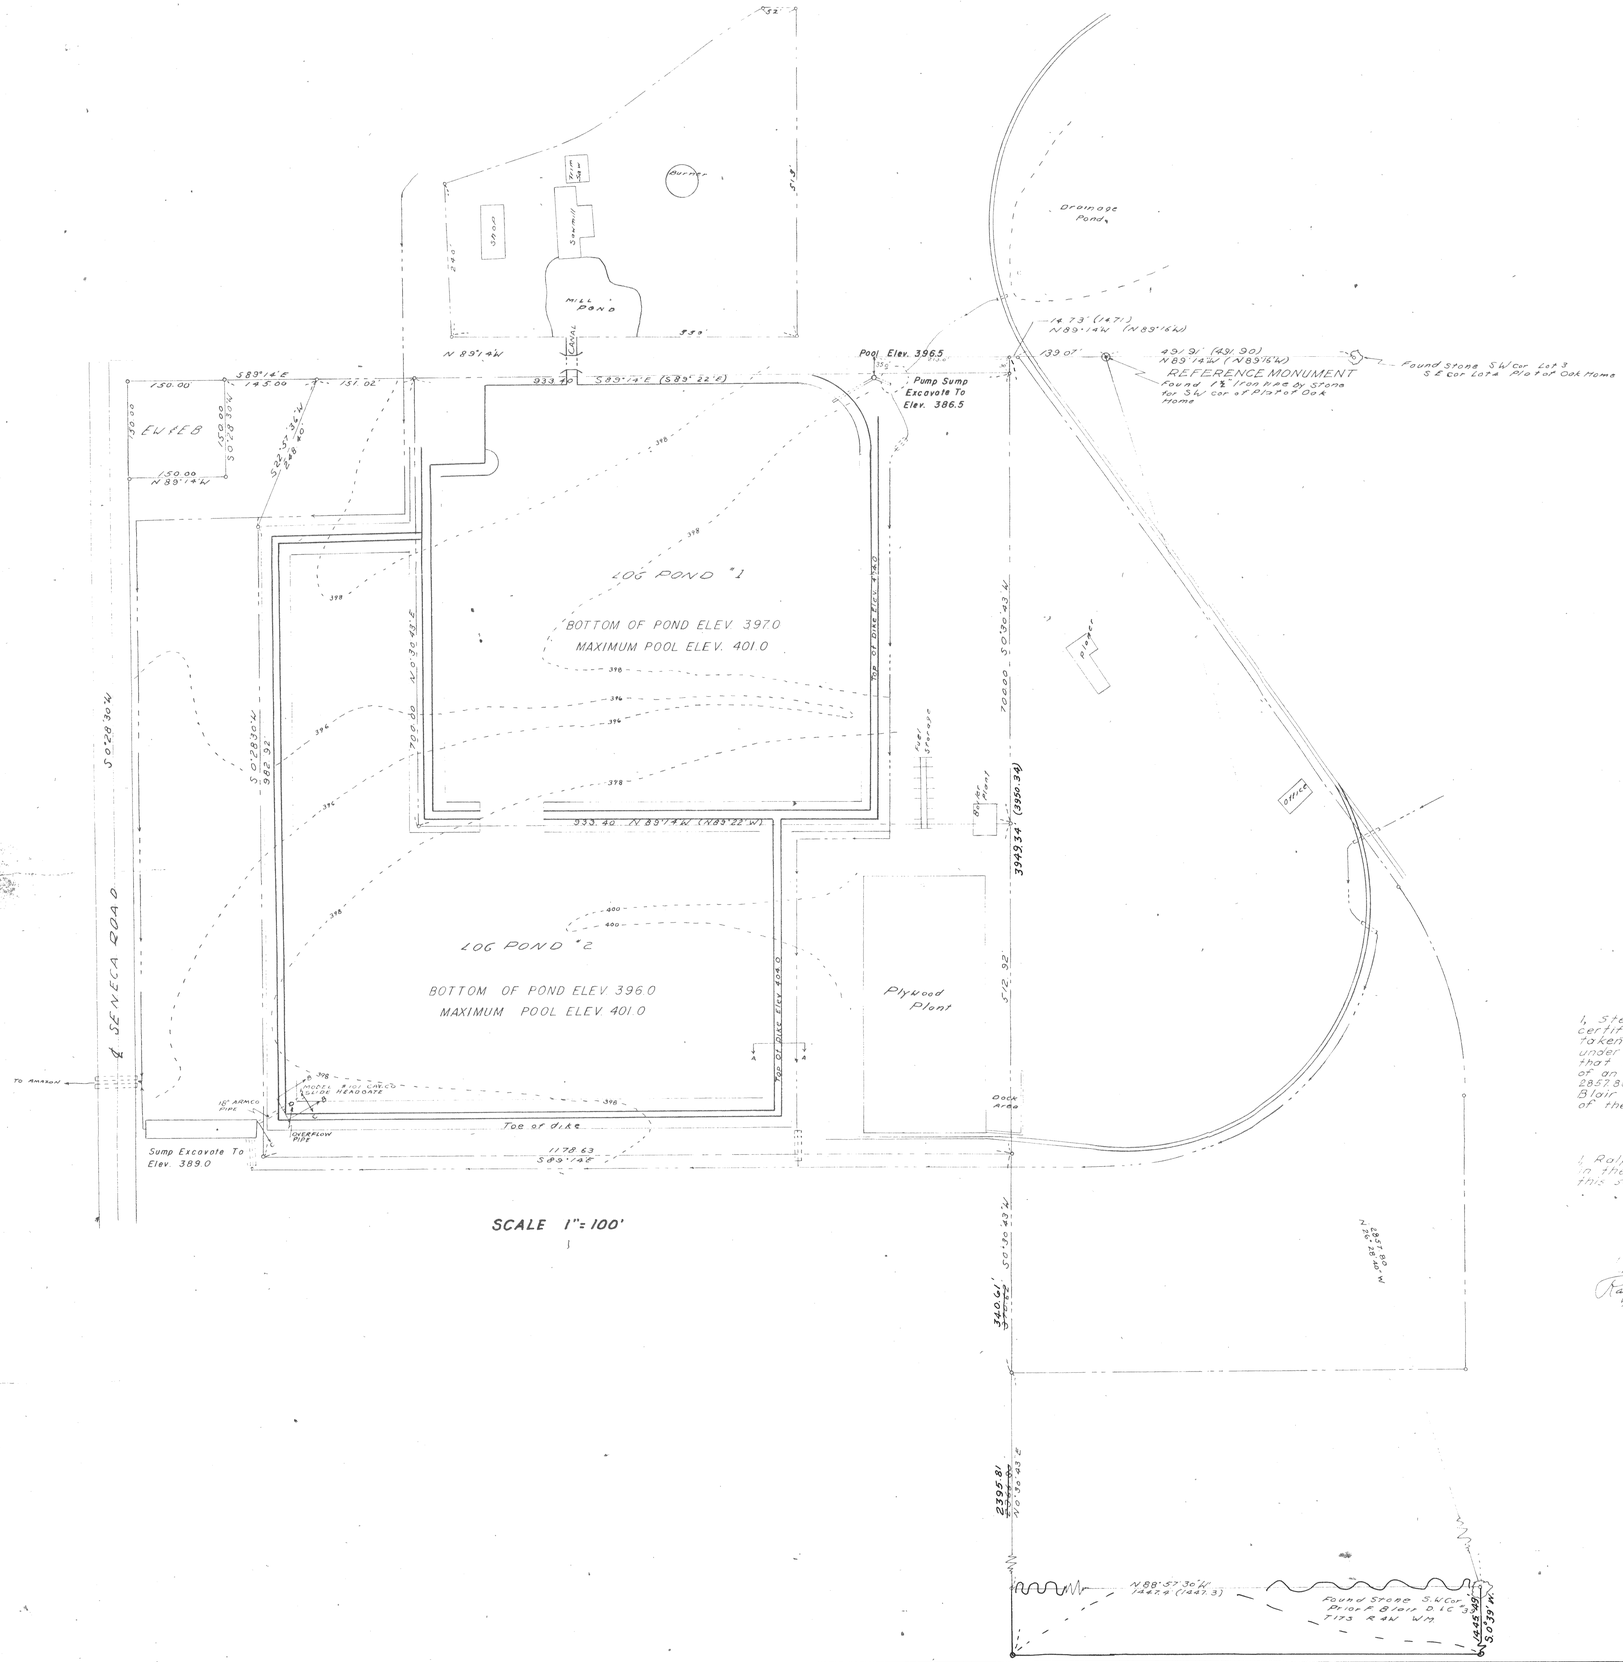

SCALE 1"= 100'

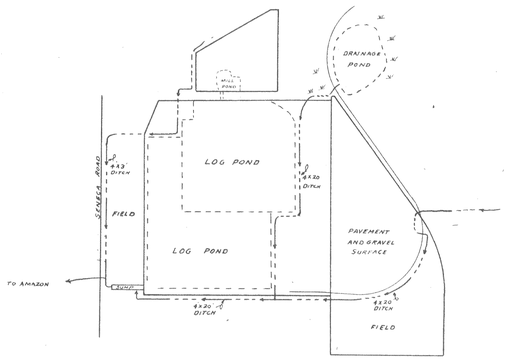

DRAINAGE AREA MAP
SCALE 1" = 400'

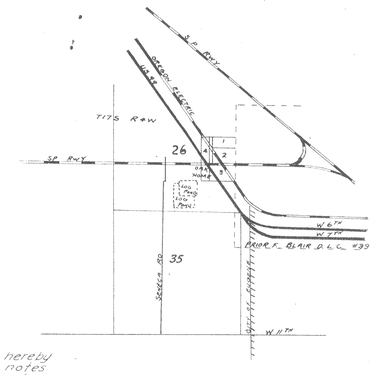

VICINITY MAP
SCALE 2 MILE

I, Stephen H. Ford, of Eugene, Oregon, do hereby certify that this map was made from notes taken during an actual survey made by me (or under my immediate supervision) on June 19, 1953; that the monument shown on this map consisting of an iron pipe and one-half inch iron pipe bears N26°28'40"W 2857.80 feet from the S.W. corner of the Prior F. Blair No. 39, Township 17 South, Range 4 West of the Willamette Meridian.

Stephen H. Ford
Stephen H. Ford

I, Ralph L. Follett, a registered professional engineer in the State of Oregon, hereby submitt for approval this set of plans, consisting of two sheets.

Ralph L. Follett
Ralph L. Follett

REGISTERED OREGON SURVEYOR Stephen H. Ford

Ralph L. Follett

SNELLSTROM LUMBER CO
PLAN FOR APPROPRIATION AND STORING OF UNAPPROPRIATED WATERS
STATE OF ORE.

SCALE AS SHOWN — MAY 1953 Application No. R-28943 28944
Permit No. R-1604 22826

SHEET 1 OF 2 SHEETS

Job # 382