
BUTTE RESERVOIR

Mary Copeland. Applicant.
Enlargement of Permits
Nos. 115 & 687.

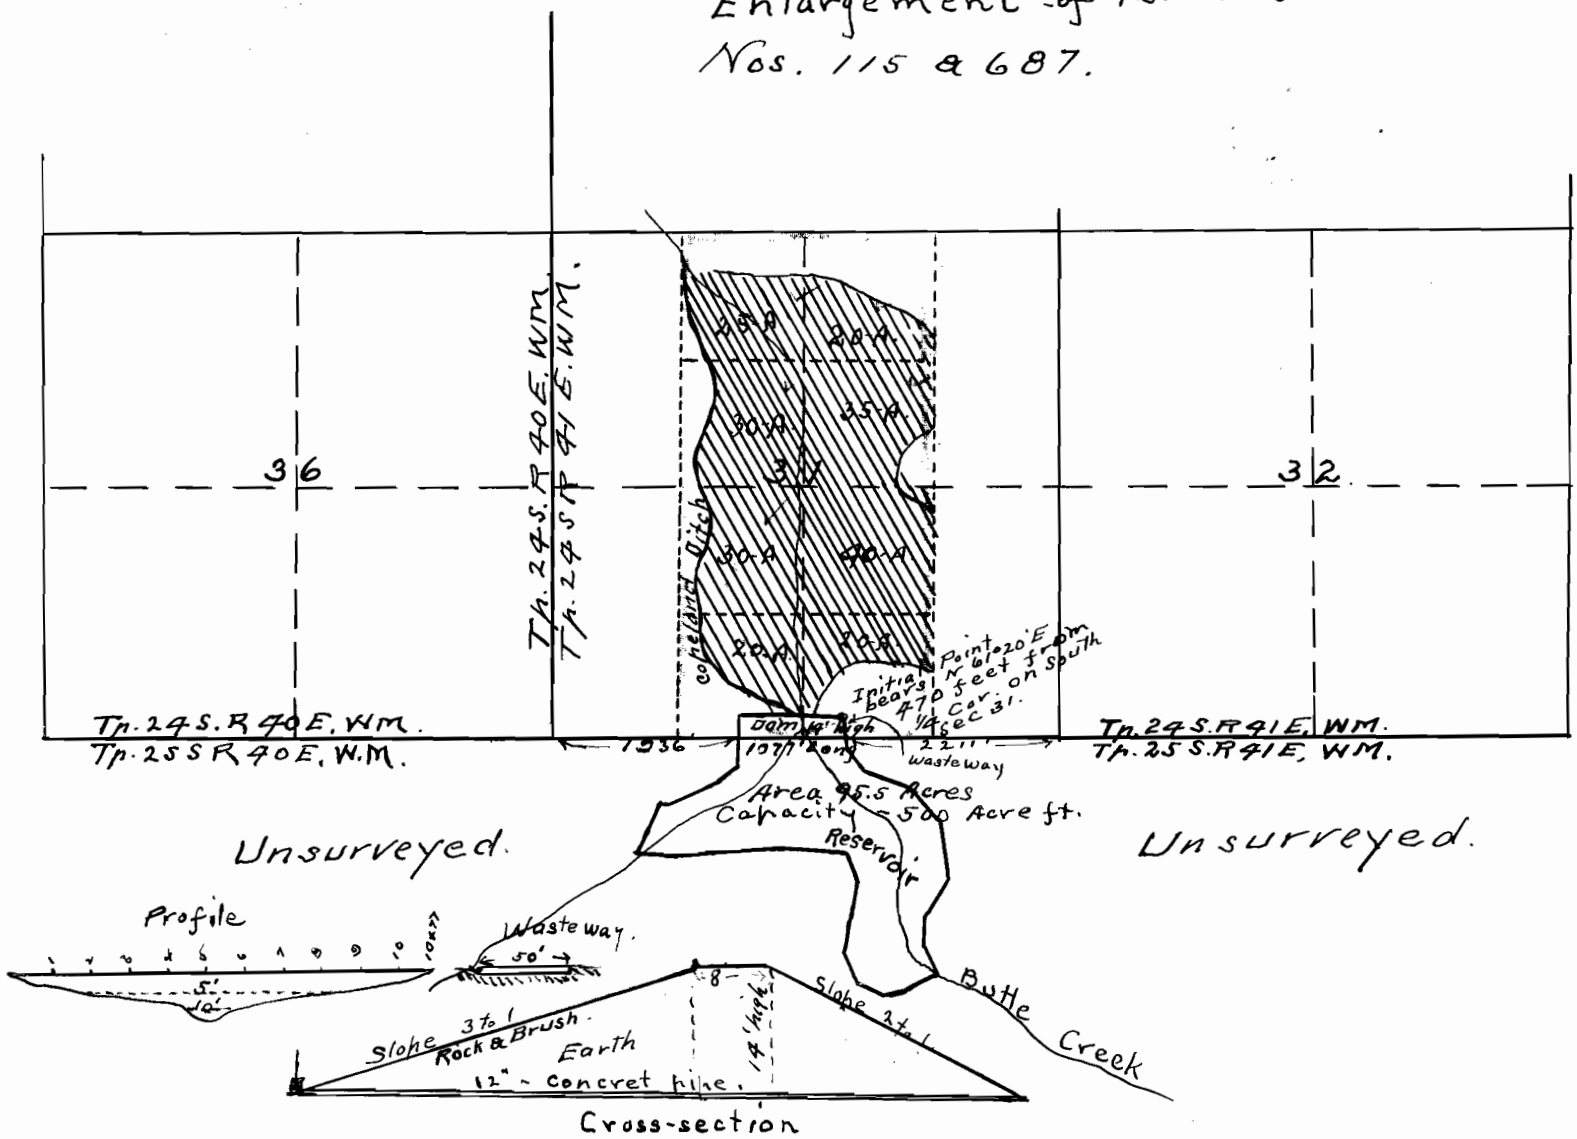

I, J. F. Miller, of Vale, Or., do hereby certify that this map was made from notes taken during an actual survey made by me on April 26-28th 1914, and that it correctly represents the works described in the accompanying application, together with the location of streams and other ditches in the immediate vicinity and has written thereon the area in each smallest legal subdivision which it is proposed to irrigate.

J. F. Miller
Engr. & Surveyor.

RECEIVED
JUN 15 1914
SALEM, OREGON.

Application No. 3713

Application No. 3714