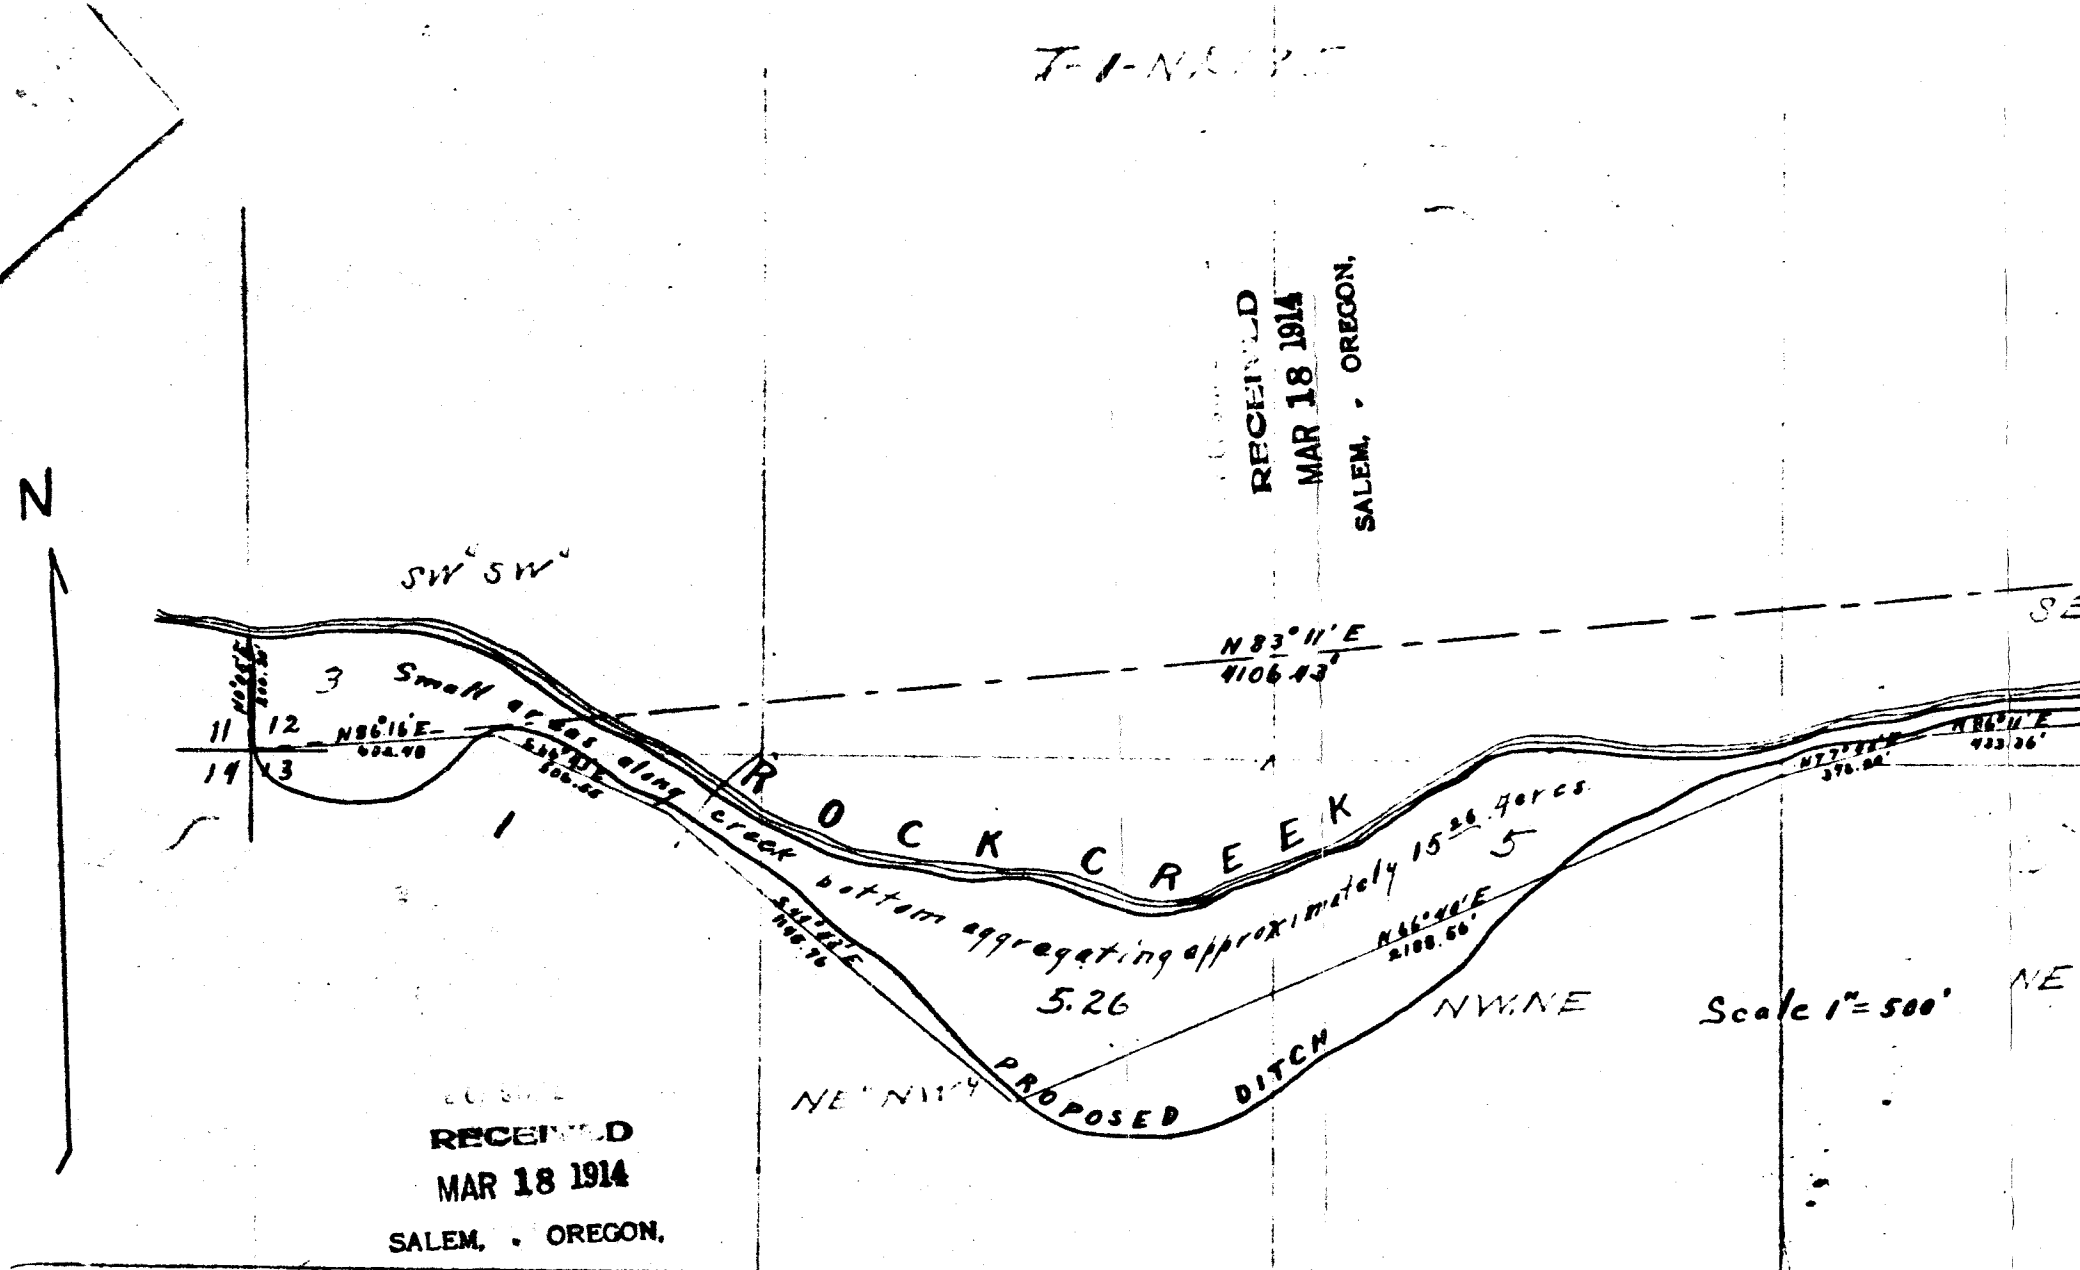

RECEIVED
MAR 18 1914
SALEM, OREGON.

Application No. 3529
Permit No. 1952

T-1-N.

RECEIVED
MAR 18 1914
SALEM, OREGON.

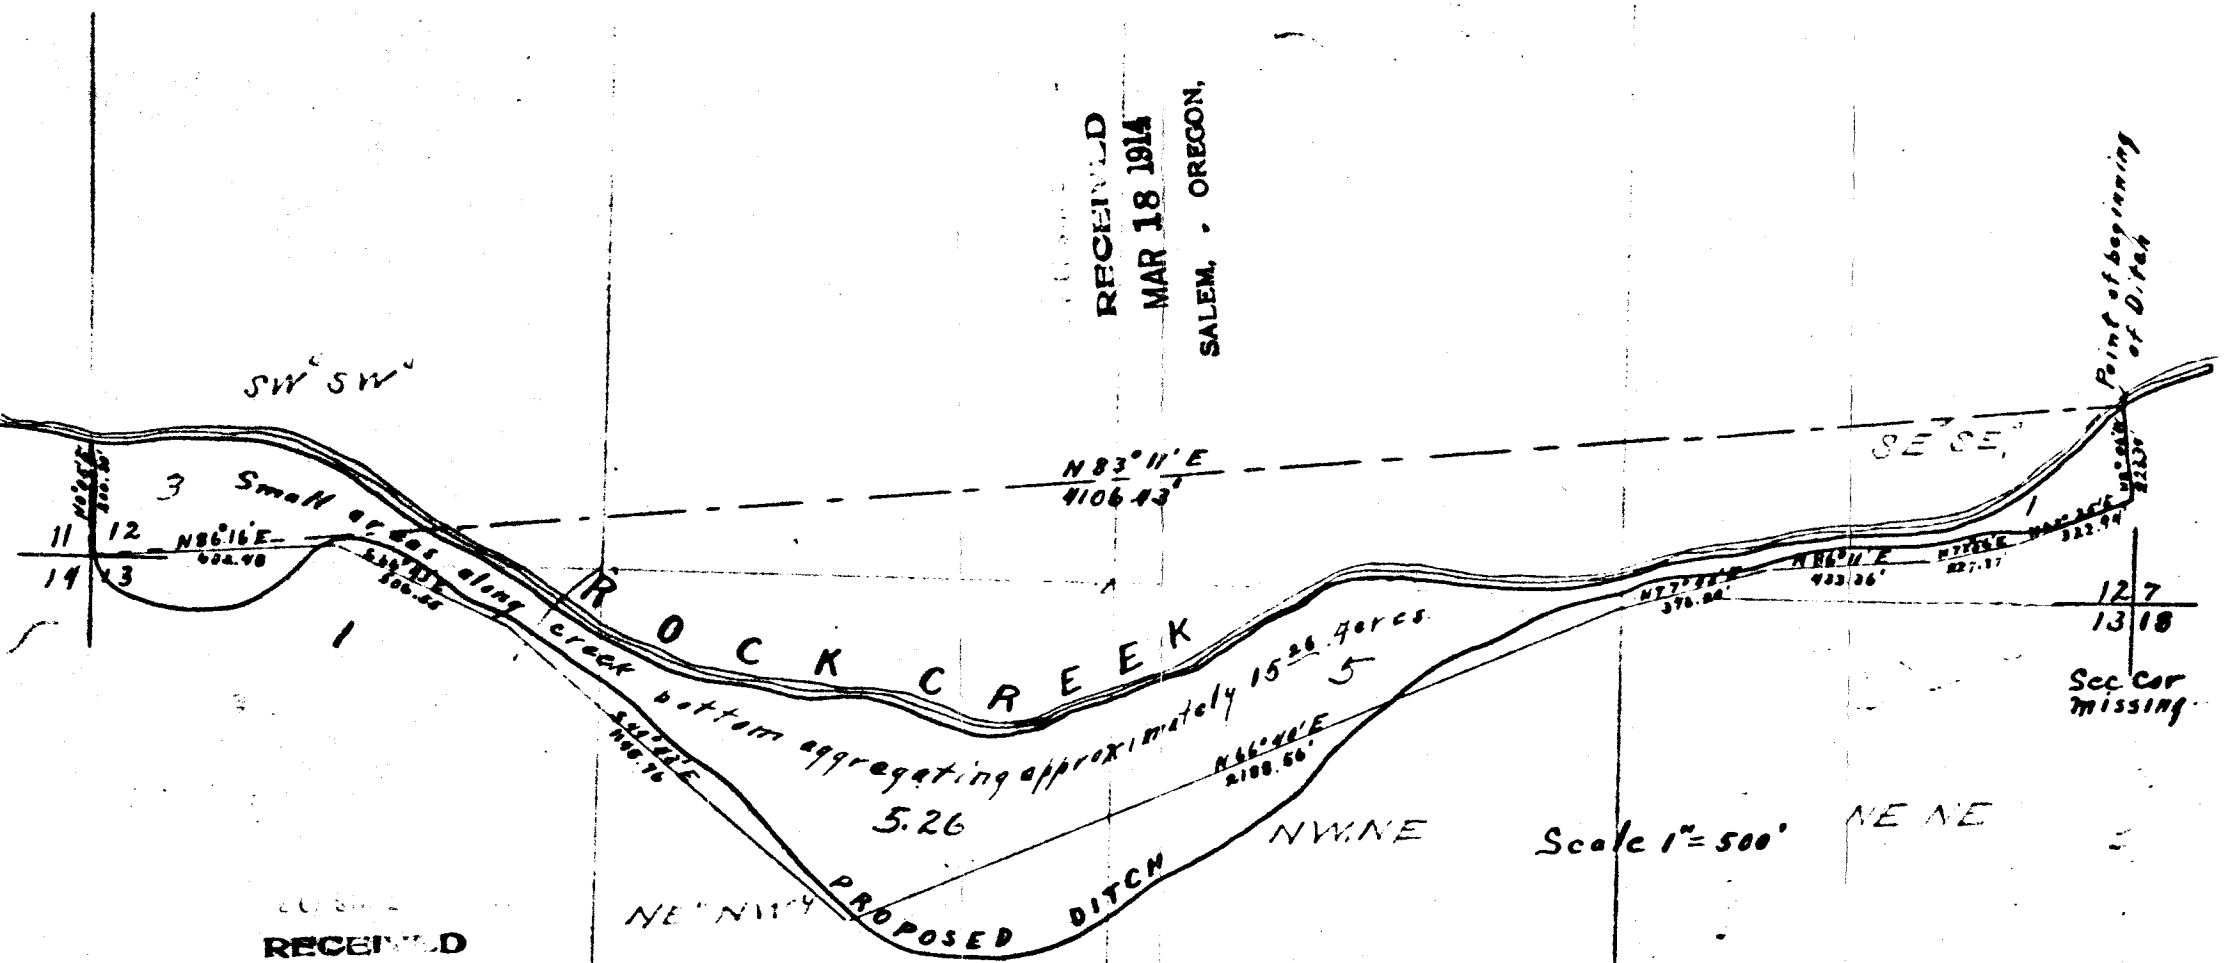

RECEIVED
MAR 18 1914
SALEM, OREGON.

Application No. 3529
Permit No. 1952