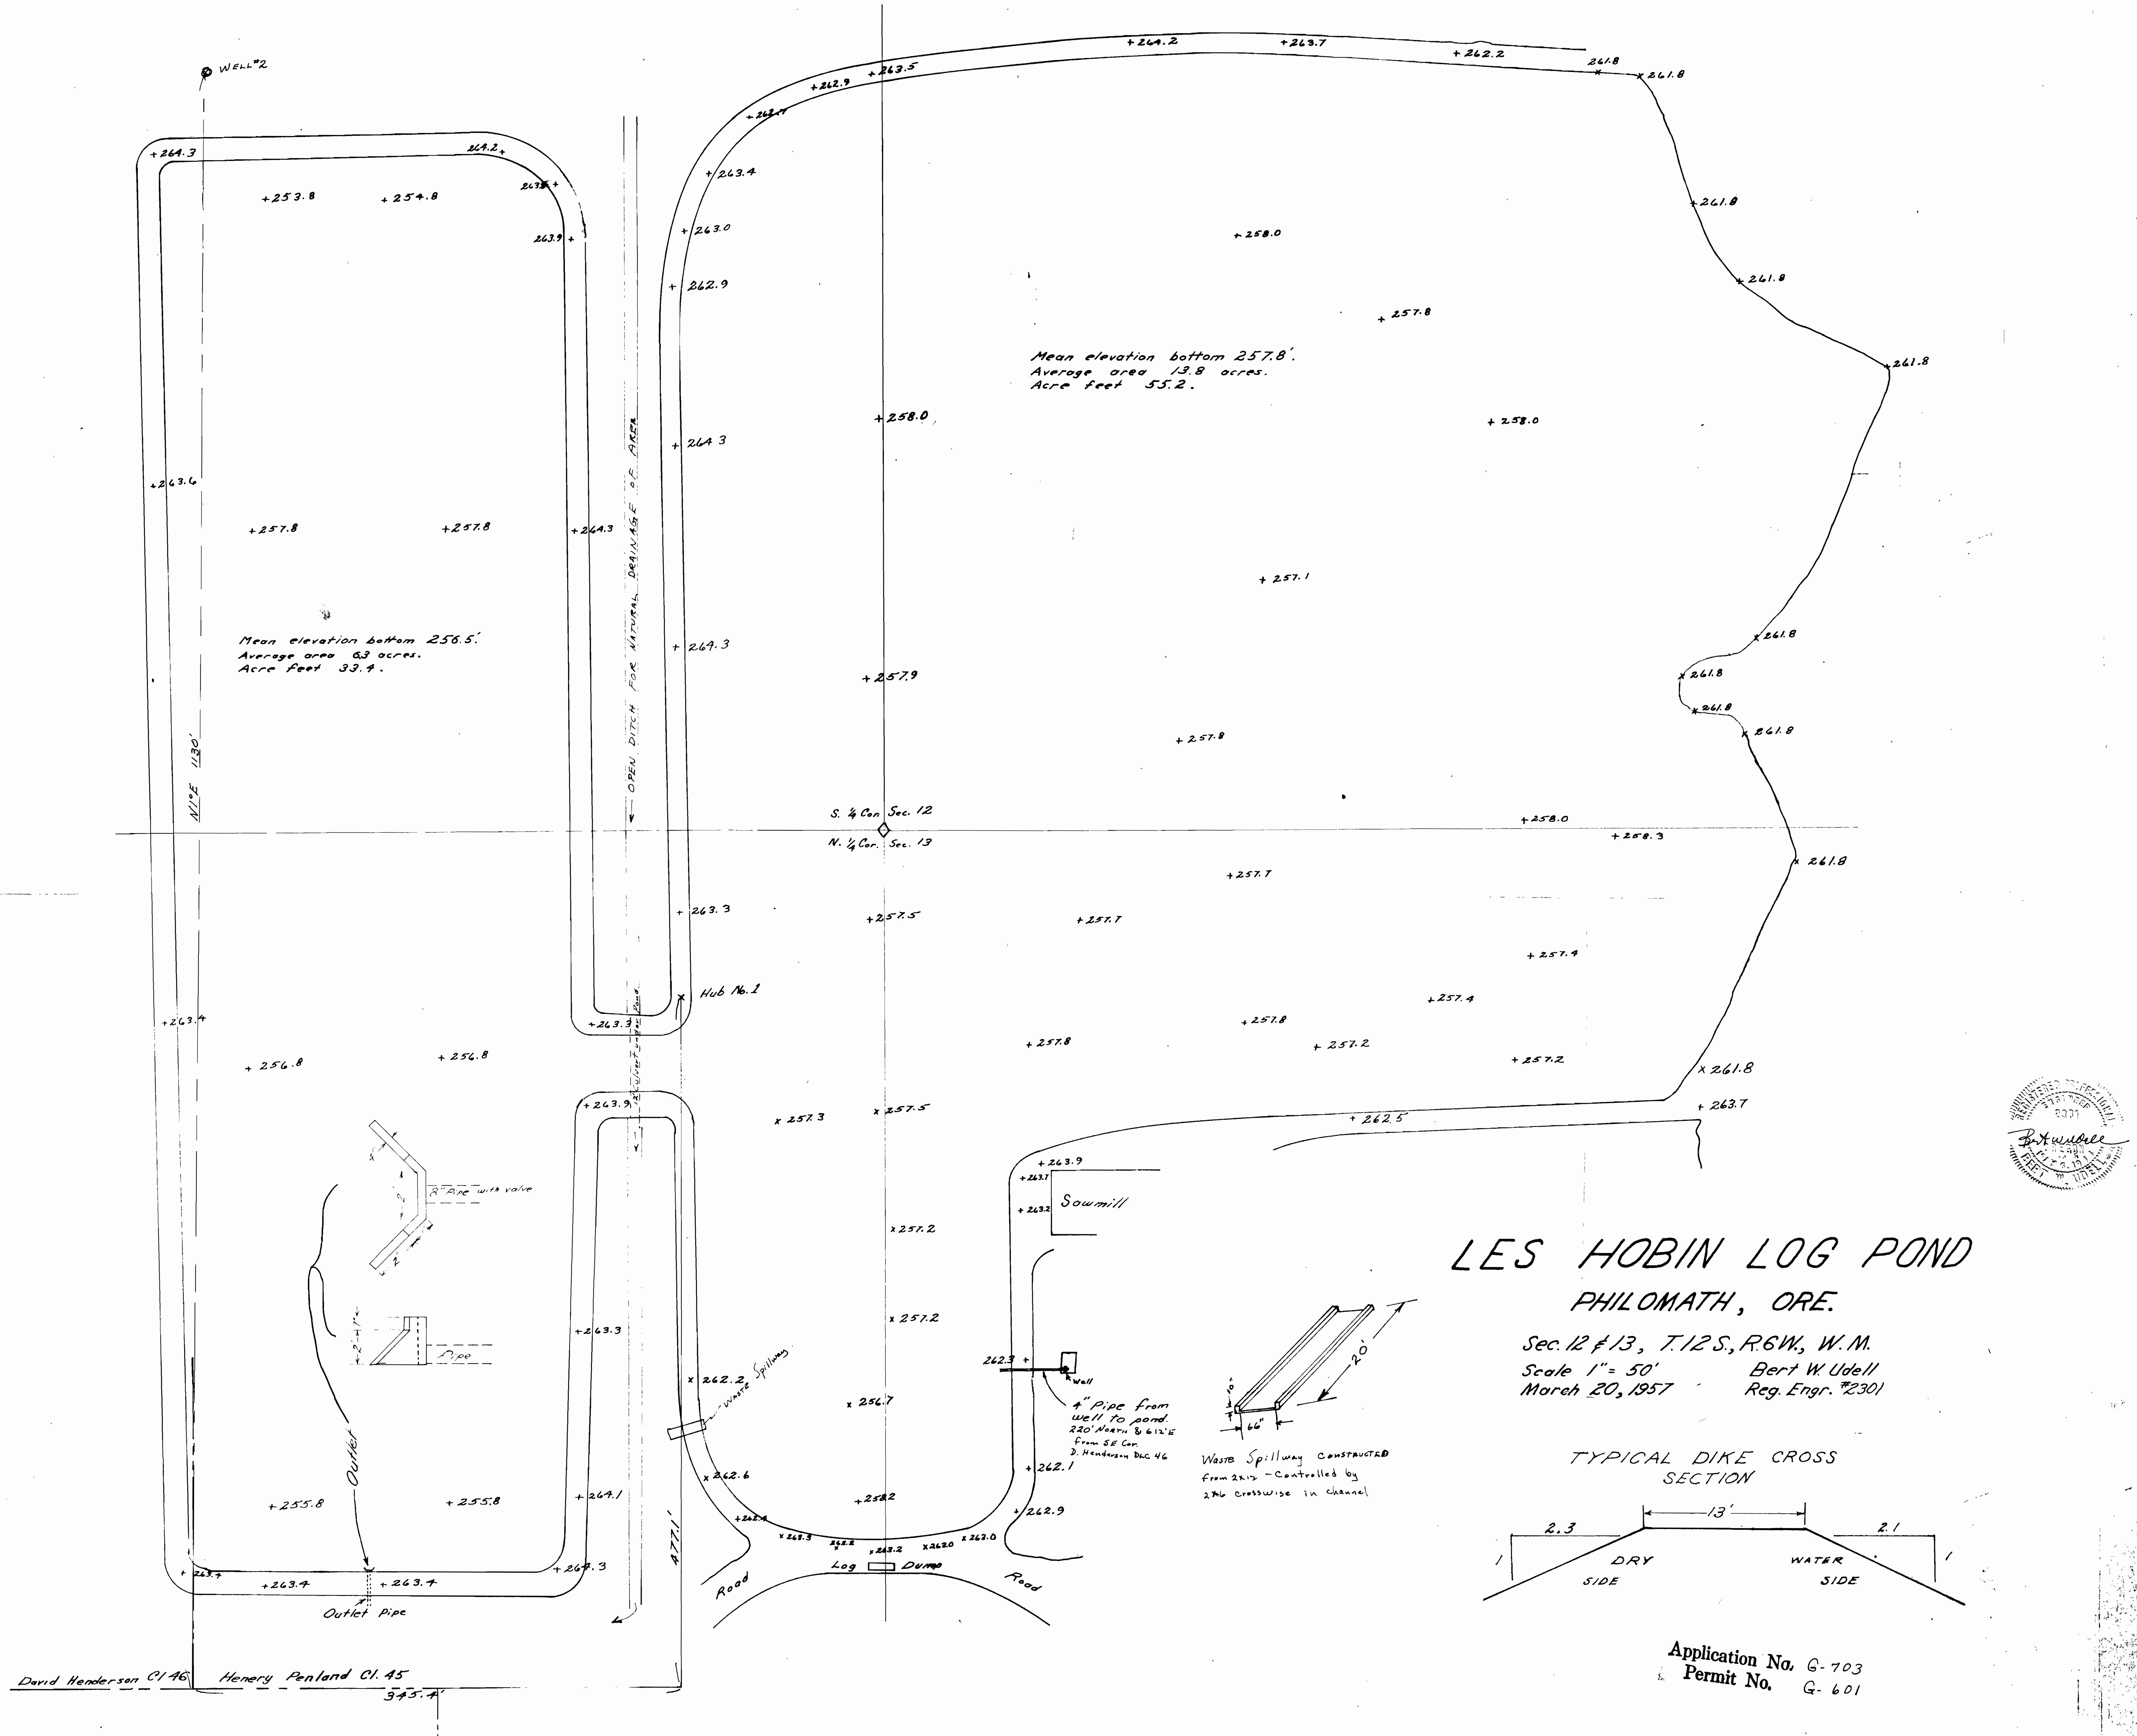

Application No. G-703
Permit No. G-601