



R 19 E (((

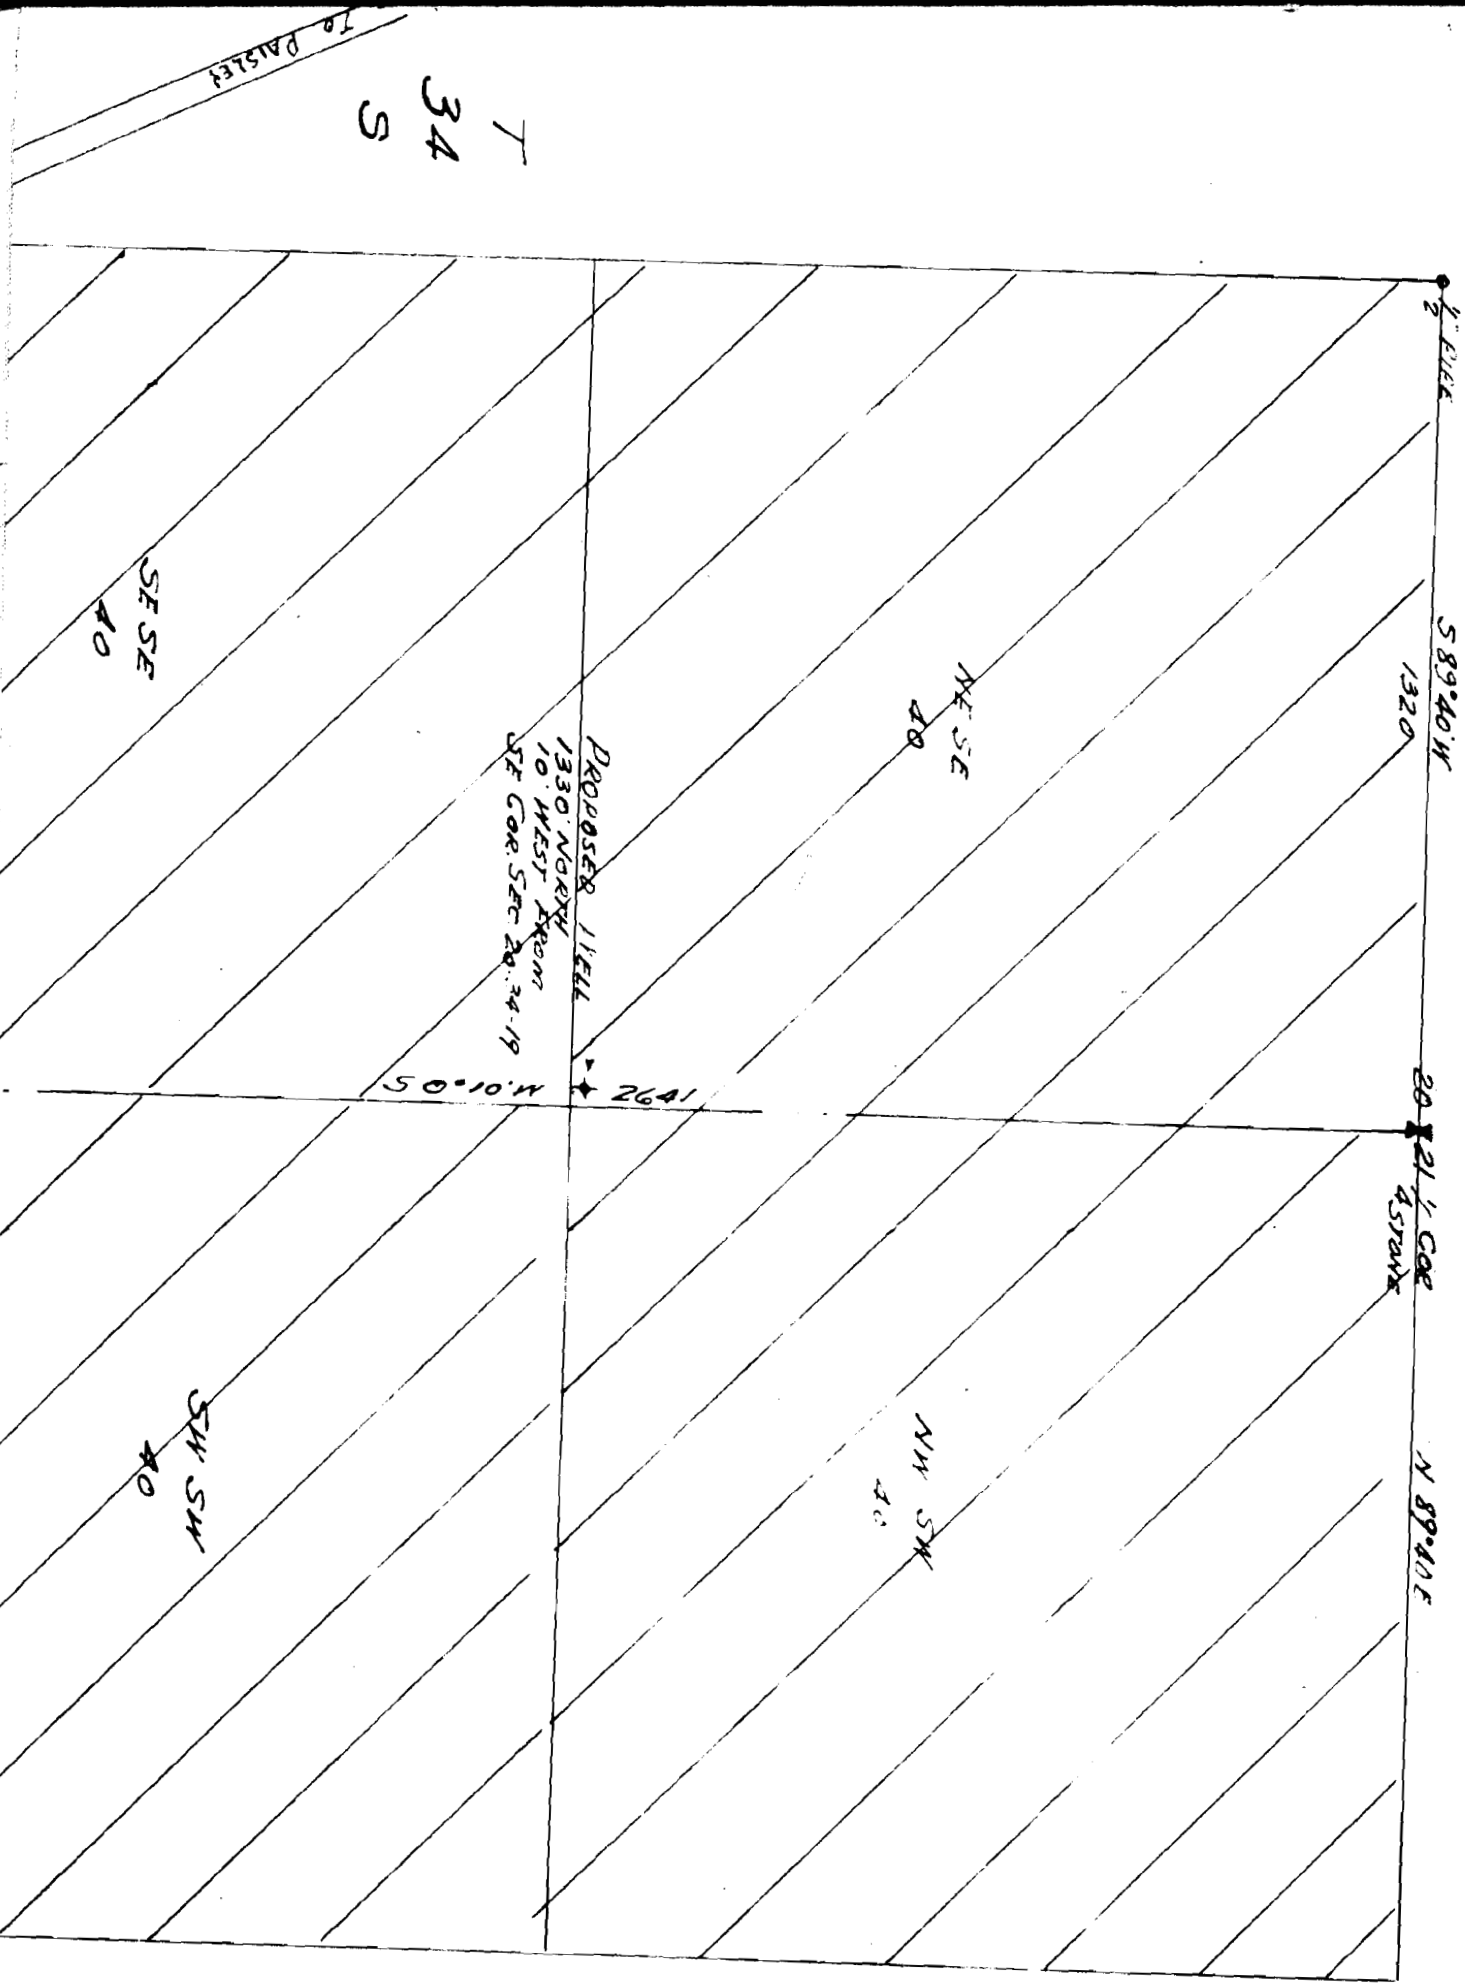

T
34
S

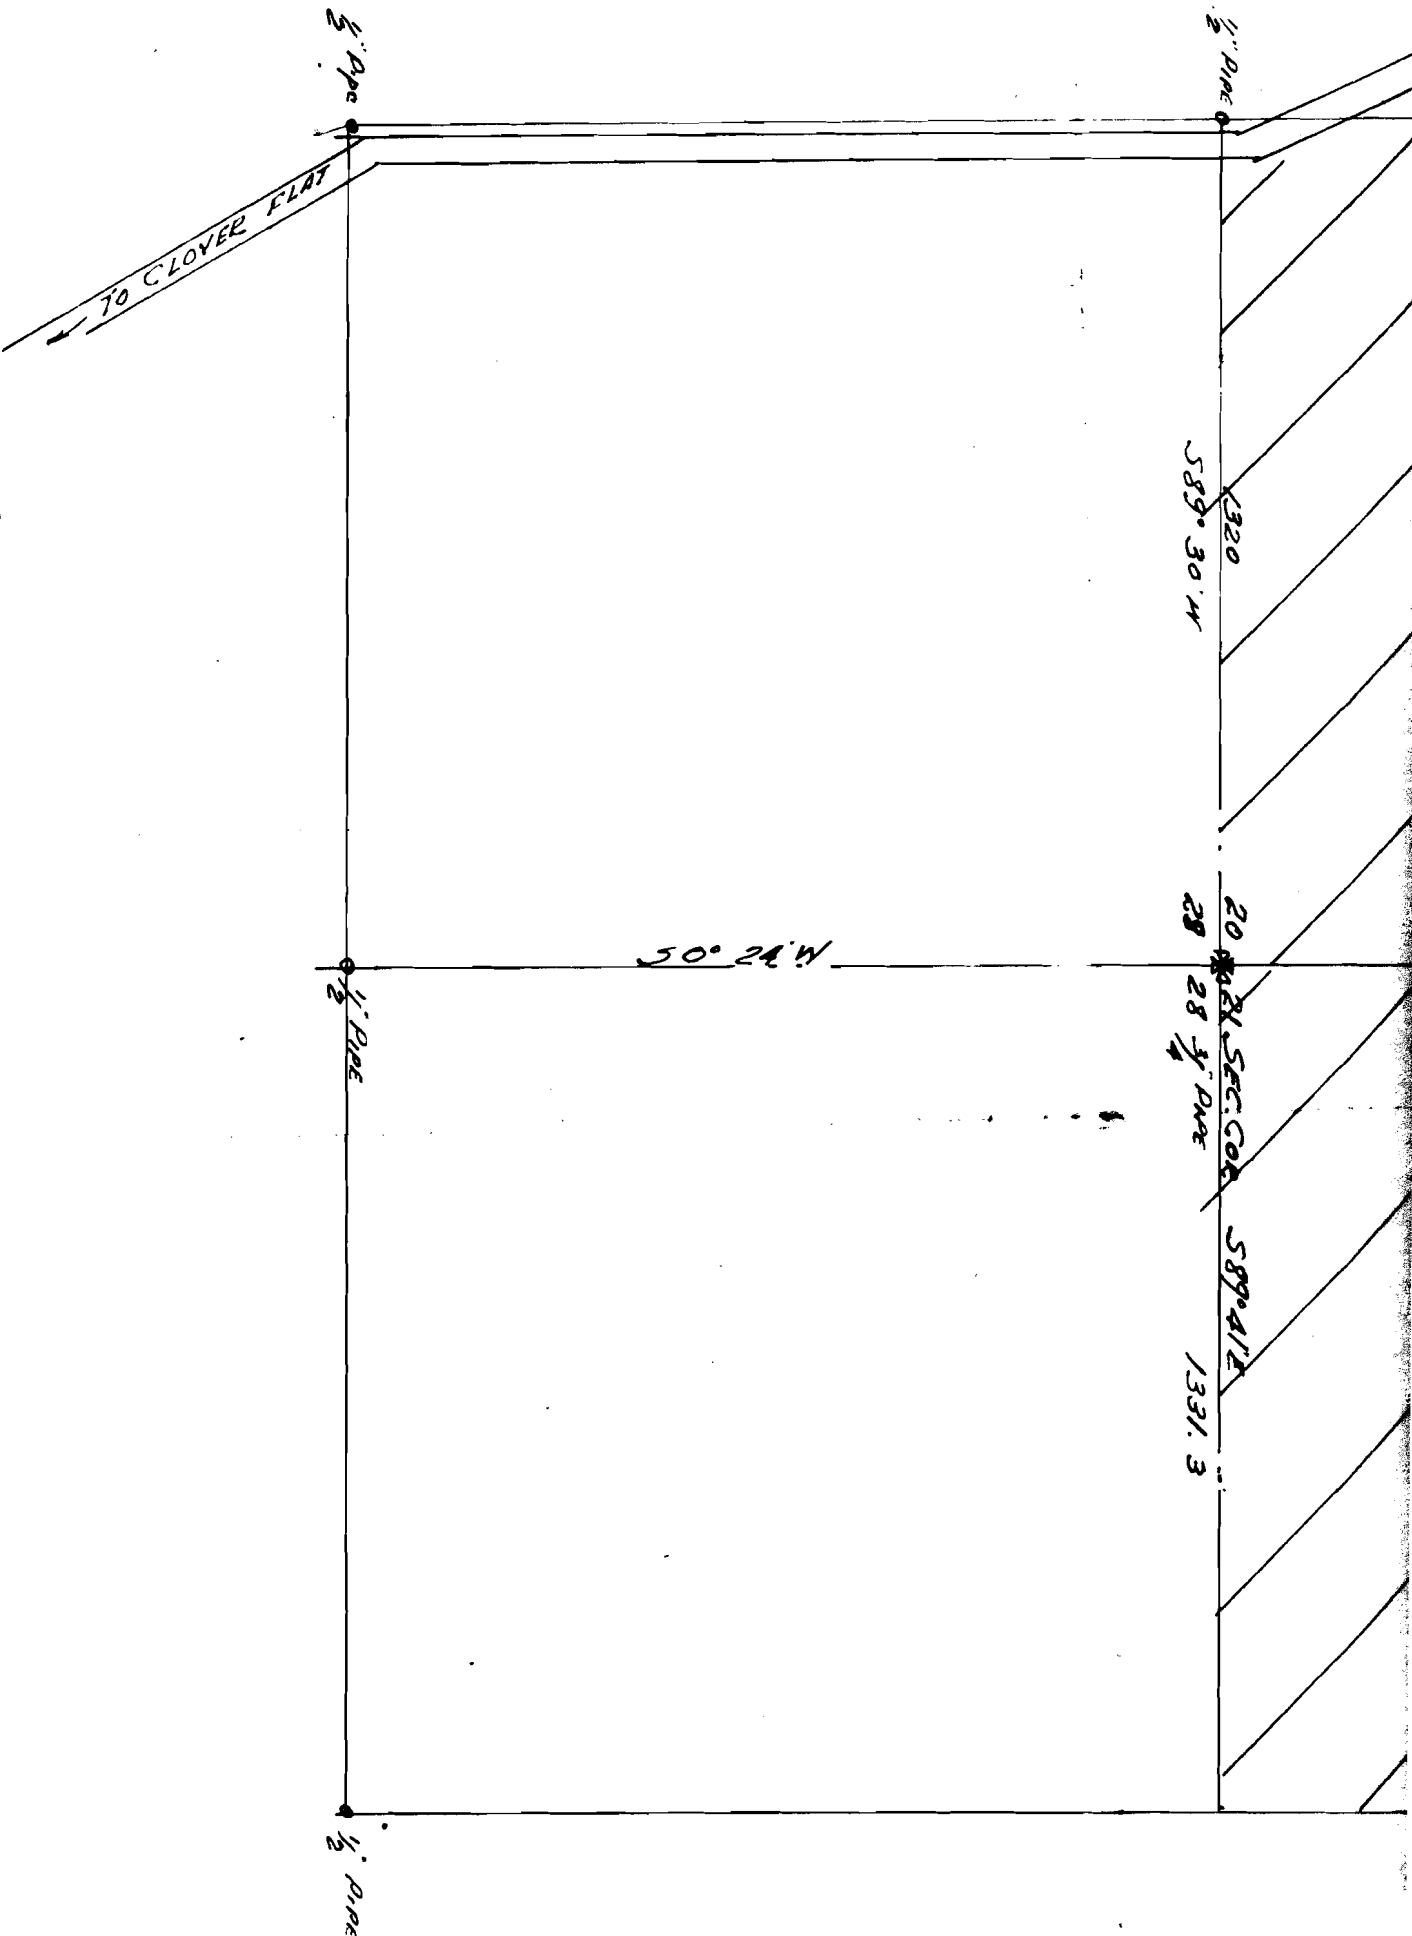

MAP TO ACCOMPANY THE APPLICATION OF
 ALVIN RICKERT OF RTF. BOX 162 TROUTDALE
 OREGON TO APPROPRIATE UNDERGROUND WATERS
 BY PUMPING FOR IRRIGATION PURPOSES.
 LOCATED IN SECS. 20 & 21, T34S, R19E, W1M.