



12 7

13 18

R 14 E
R 15 E

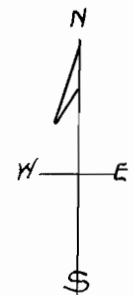

scale 1" = 500'
May 9, 1955

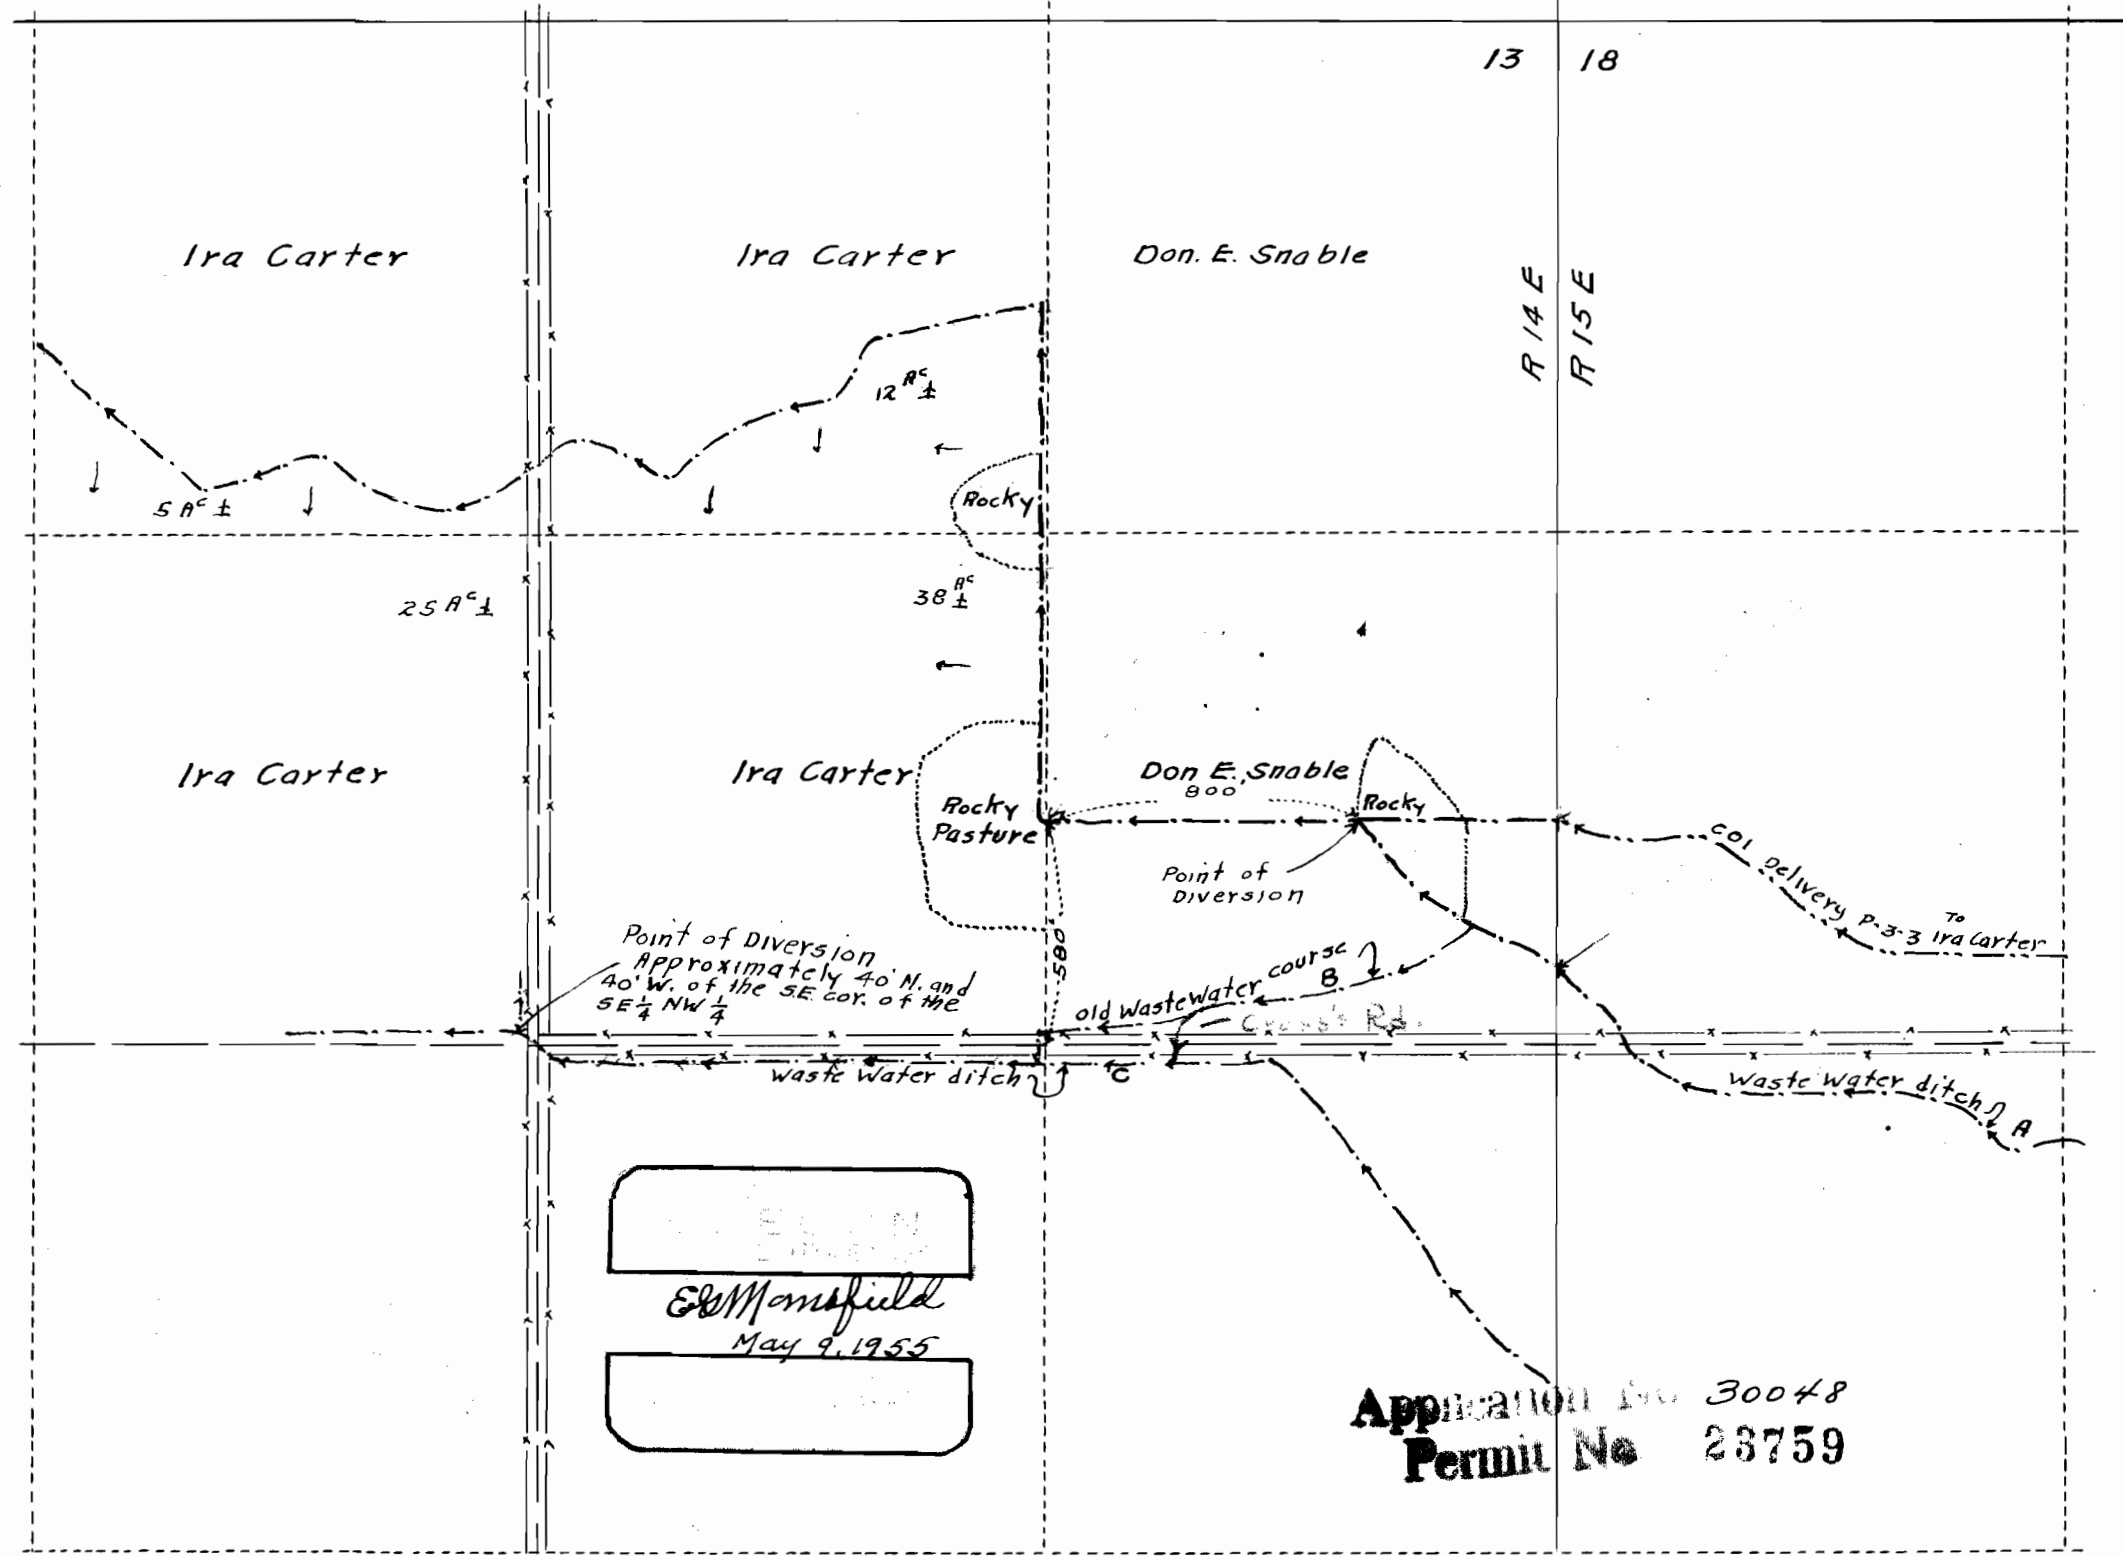

SE 1/4 NW 1/4
E & Mansfield
May 9, 1955

Application No 30048
Permit No 23759

IRA CARTER
POWELL BUTTE
OREGON
WASTE WATER
APPLICATION