


LANGLOIS, OREGON

SCALE: 1 INCH = 200 FEET

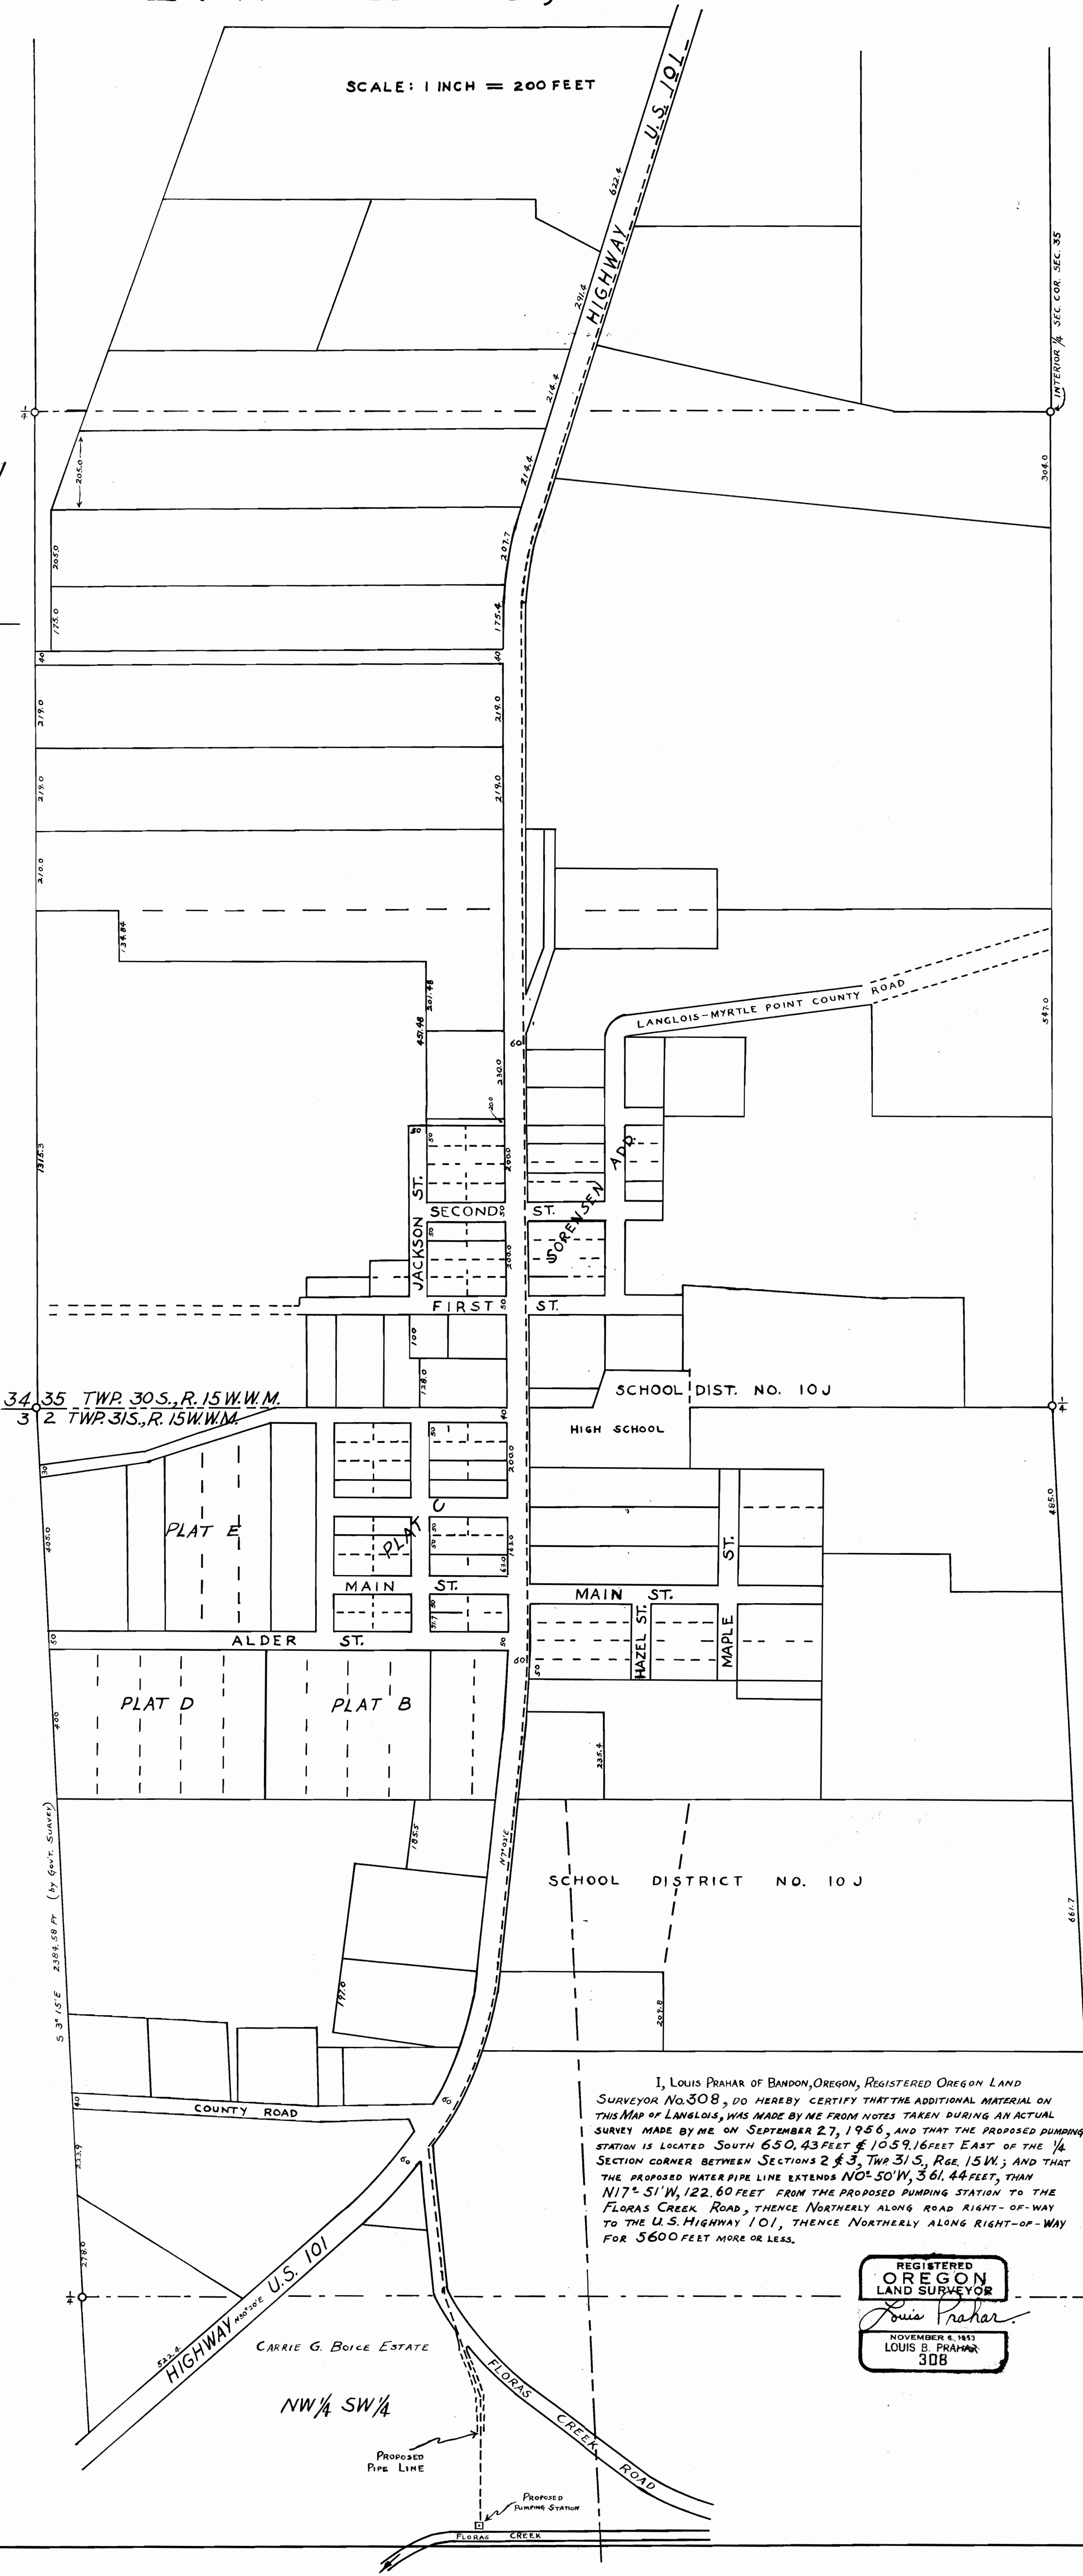

I, LOUIS PRAHAR OF BANDON, OREGON, REGISTERED OREGON LAND SURVEYOR No. 308, DO HEREBY CERTIFY THAT THE ADDITIONAL MATERIAL ON THIS MAP OF LANGLOIS, WAS MADE BY ME FROM NOTES TAKEN DURING AN ACTUAL SURVEY MADE BY ME ON SEPTEMBER 27, 1956, AND THAT THE PROPOSED PUMPING STATION IS LOCATED SOUTH 650.43 FEET & 1059.16 FEET EAST OF THE 1/4 SECTION CORNER BETWEEN SECTIONS 2 & 3, TWP. 31 S., R. 15 W.; AND THAT THE PROPOSED WATER PIPE LINE EXTENDS NORTH 50° 50' W, 361.44 FEET, THEN N 17° 51' W, 122.60 FEET FROM THE PROPOSED PUMPING STATION TO THE FLORAS CREEK ROAD, THENCE NORTHERLY ALONG ROAD RIGHT-OF-WAY TO THE U.S. HIGHWAY 101, THENCE NORTHERLY ALONG RIGHT-OF-WAY FOR 5600 FEET MORE OR LESS.

REGISTERED
OREGON
LAND SURVEYOR
Louis Prahar
NOVEMBER 6, 1953
LOUIS B. PRAHAR
308