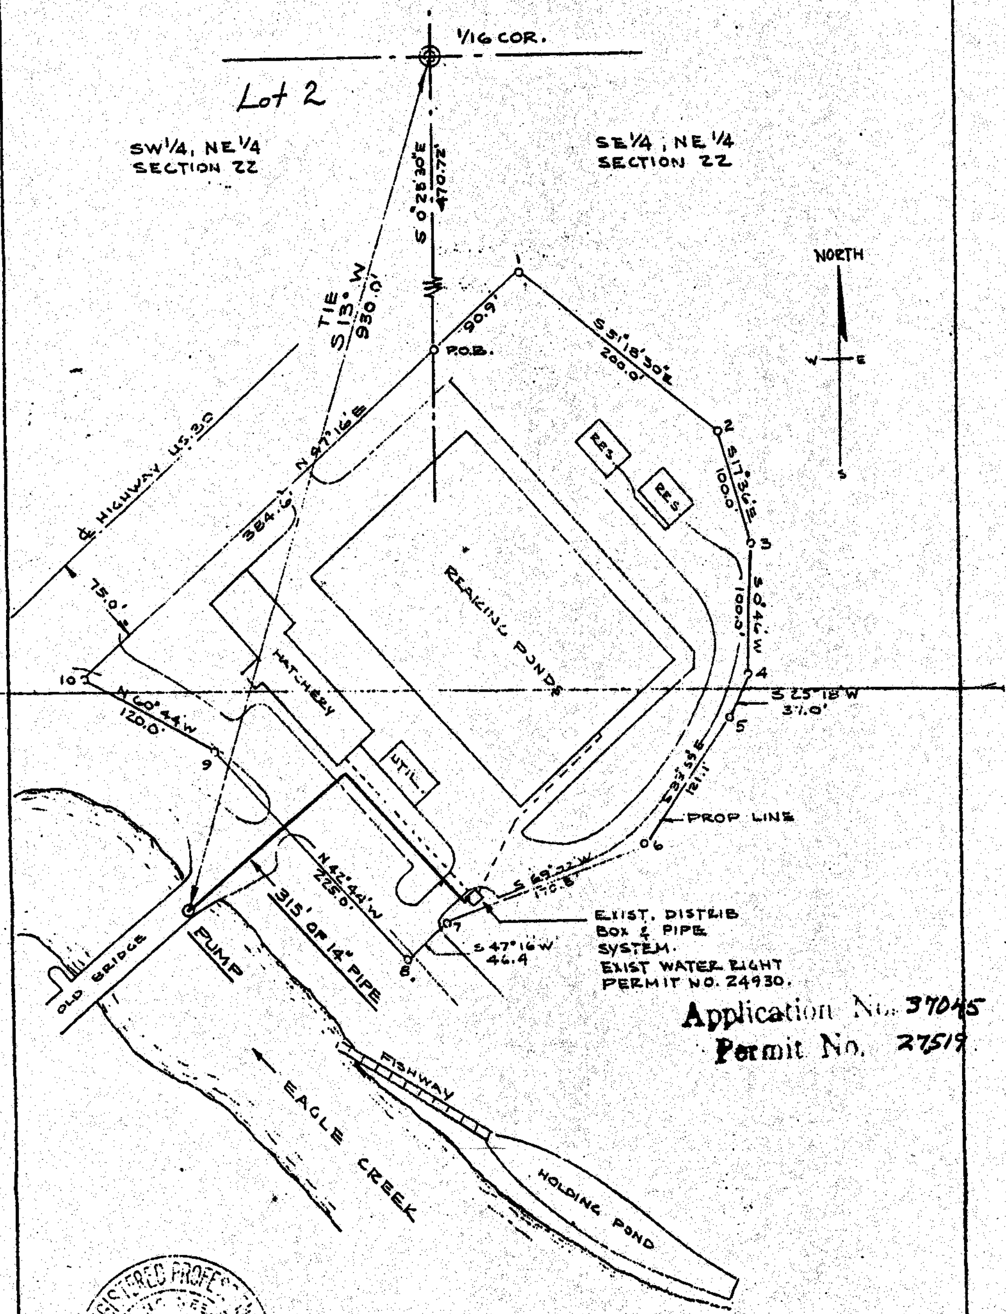

Application No. 37045
Permit No. 27519

REGISTERED PROFESSIONAL ENGINEER
2744
OREGON
ROBERT M. HAMILL

FISH COMMISSION OF THE STATE OF ORE.

CASCADE HATCHERY

PLAT OF LAND—SURVEYED

AUXILIARY PUMP LOCATION

LOCATED IN SECTION 22, T.2N., R.7E.,
W.M. MULTNOMAH COUNTY, OREGON.
SCALE: 1" = 200'

27519