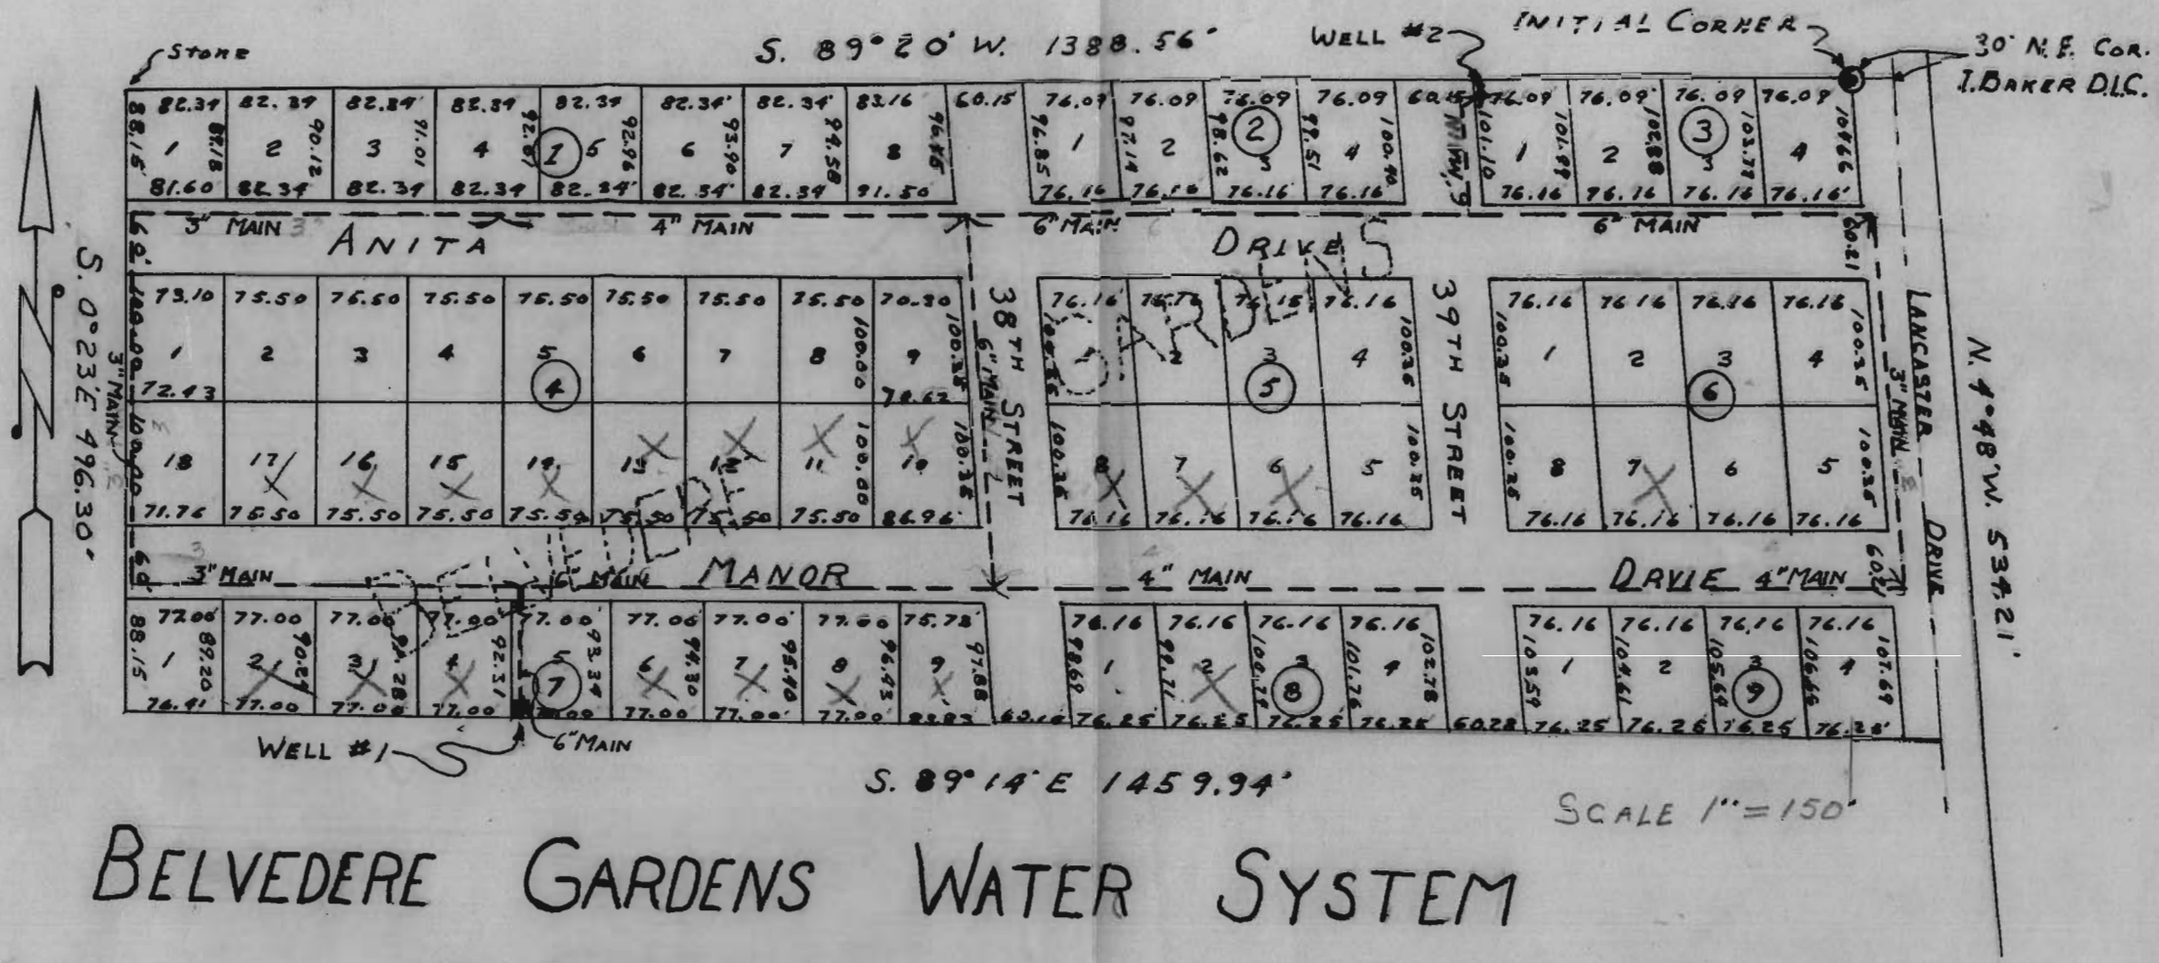

BELVEDERE GARDENS WATER SYSTEM

I G.R. BOATWRIGHT OF SALEM, OREGON DO HEREBY CERTIFY THAT THIS MAP WAS MADE UNDER MY IMMEDIATE SUPERVION ON FEB. 20, 1956.

WELL #1 IS TO BE LOCATED 529.21 FEET S.4° 48'E AND 1147.53 FEET N.89°14'W. FROM THE N.E. CORNER.

WELL #2 IS TO BE LOCATED 329.36 FEET S.89°20'W. AND 5.00 FEET S4°48'E FROM N.E. CORNER OF I. BAKER D.L.C. NO. 91 IN SECTION 19. T7SR2W. W.M. MARION CO. OREGON.

WELL #1 FLOW OF 100 G.P.M. — WELL #2 FLOW OF 100 G.P.M.

MAP TO ACCOMPANY WATER RIGHT APPLICATION

OWNER E.J. FISCHER 2375 ALAMEDA STREET SALAM, OREGON

RECEIVED
FEB 23 1956
STATE ENGINEER
SALEM, OREGON

REGISTERED PROFESSIONAL ENGINEER 1780 OREGON MAY 8, 1936 G. R. BOATWRIGHT

G.R. Boatwright 2-23-56

Application No. G-241
Permit No. G-148

G-241