


REGISTERED
 CIVIL ENGINEER
 STATE OF OREGON

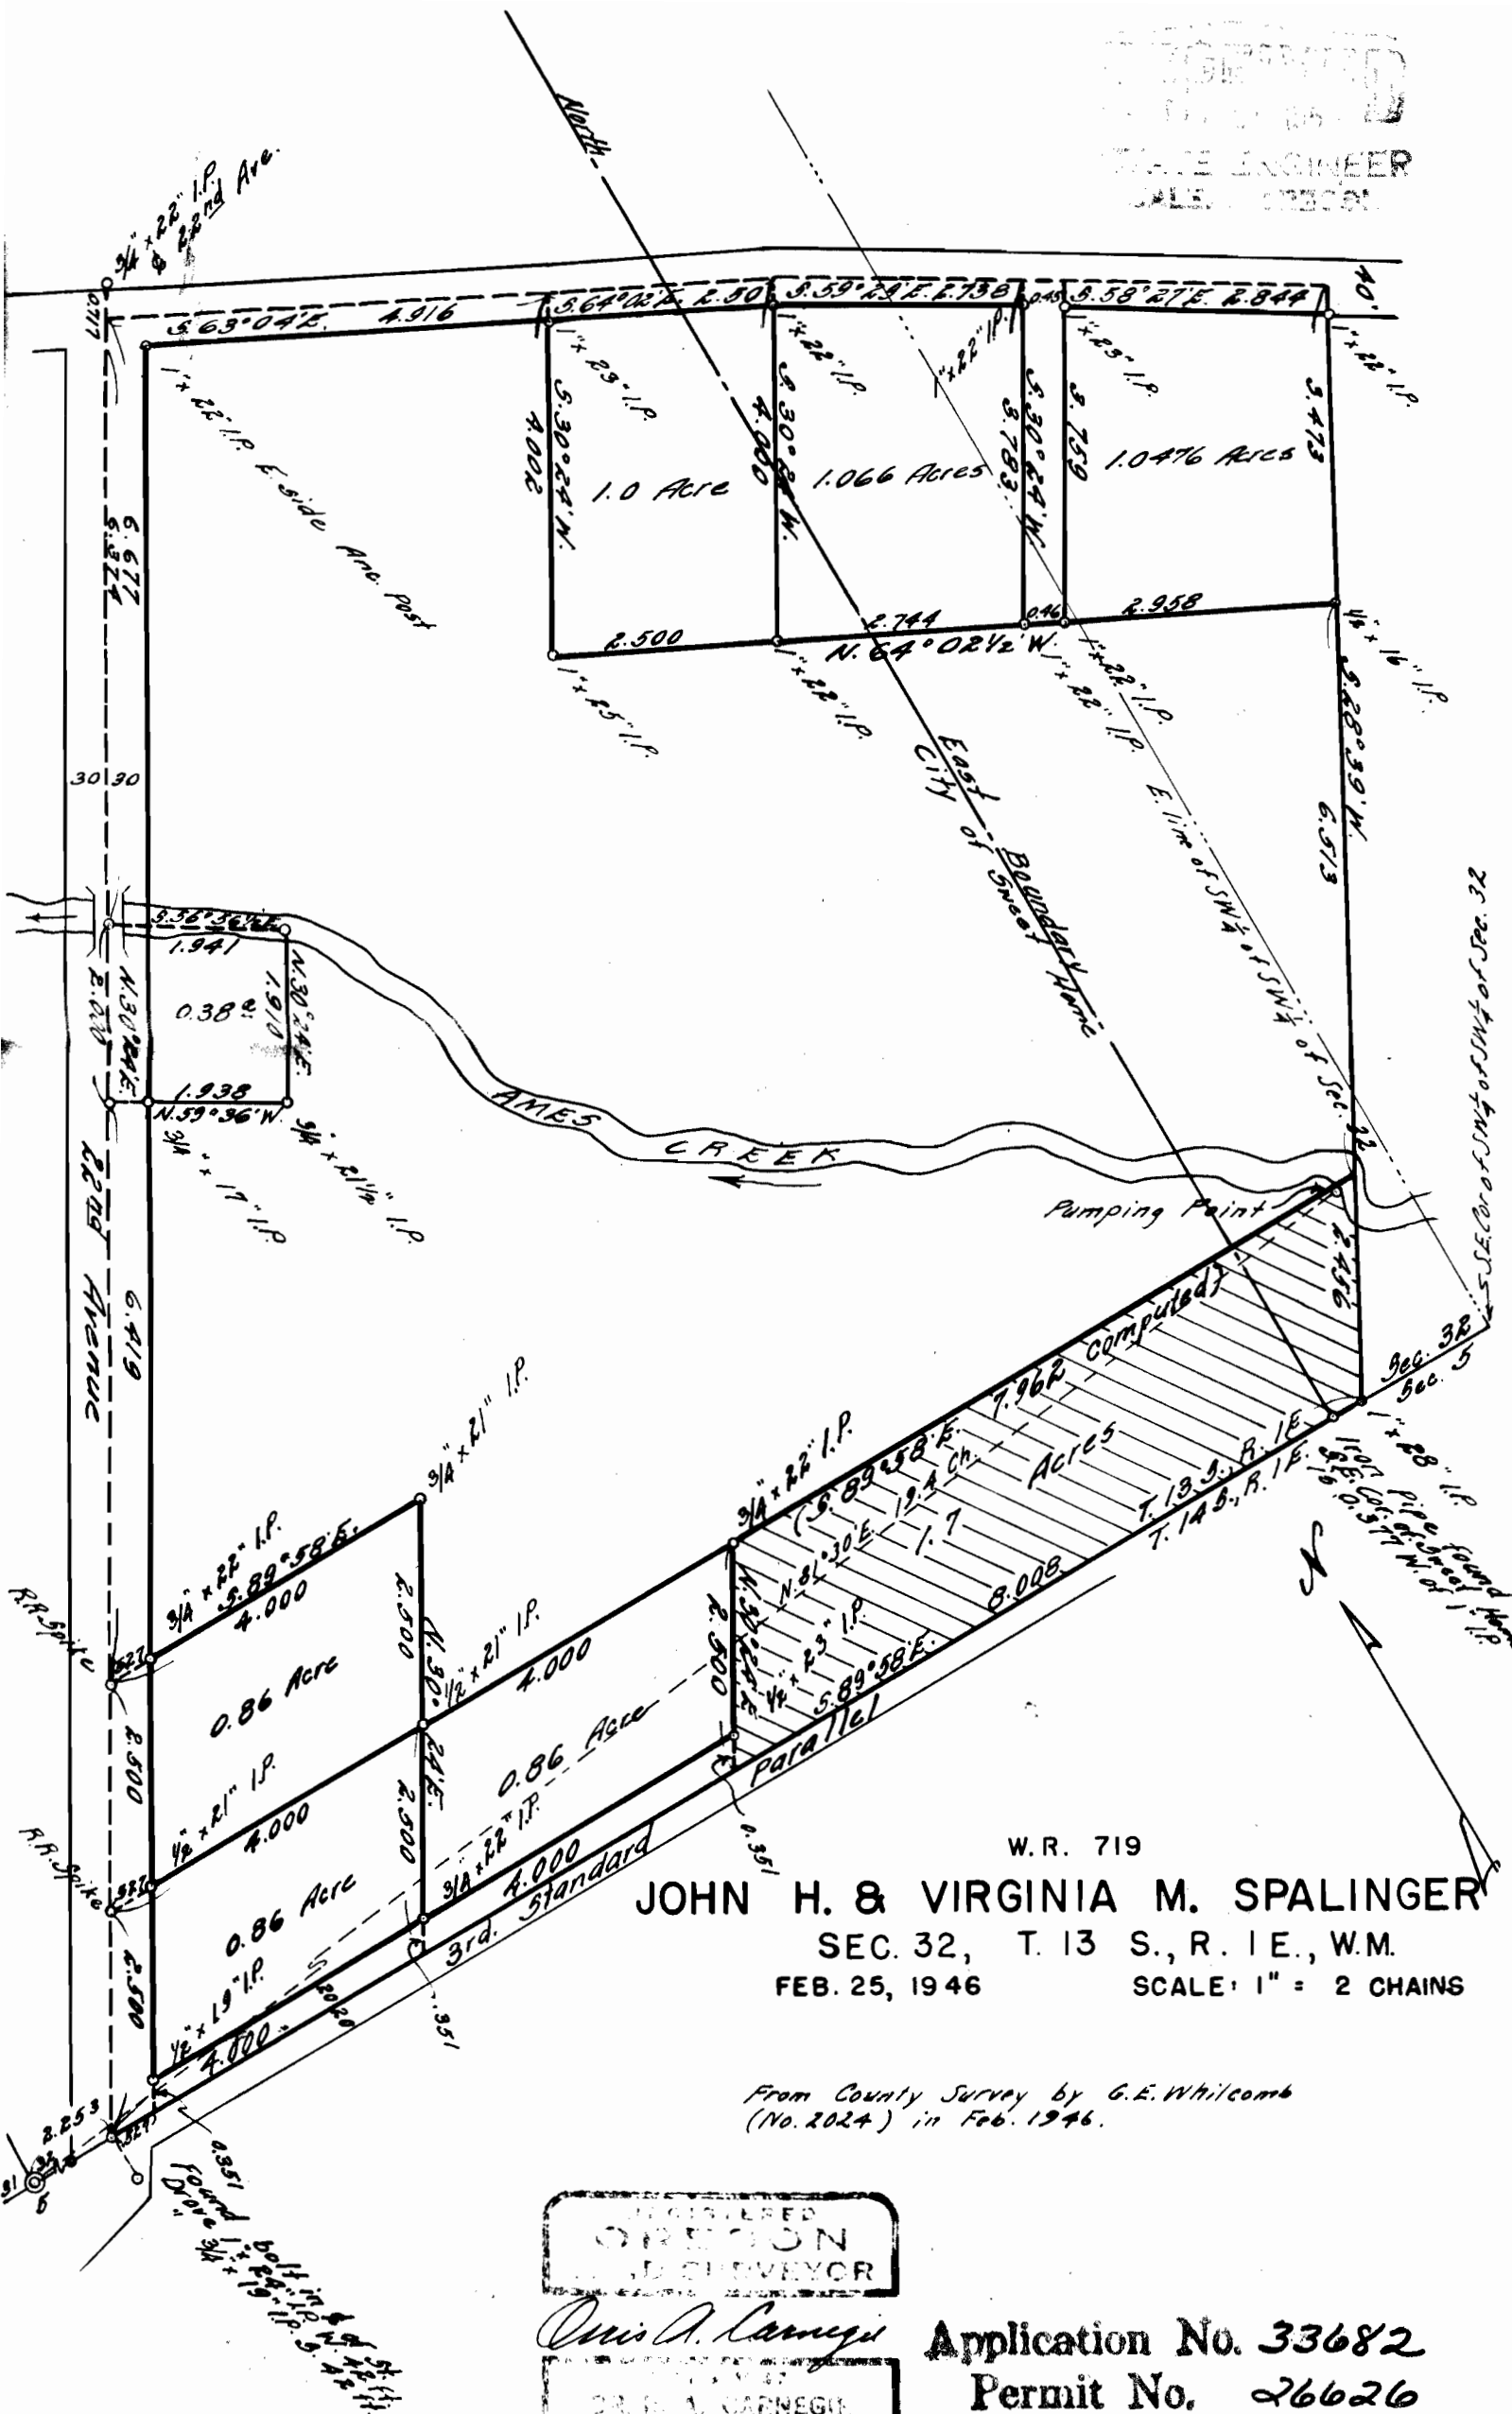

W.R. 719
JOHN H. & VIRGINIA M. SPALINGER
 SEC. 32, T. 13 S., R. 1 E., W.M.
 FEB. 25, 1946 SCALE: 1" = 2 CHAINS

From County Survey by G.E. Whitcomb
 (No. 2024) in Feb. 1946.

REGISTERED
 OREGON
 SURVEYOR
Oris A. Carnegie
 ORIS A. CARNEGIE
 1938

Application No. 33682
 Permit No. 26626