


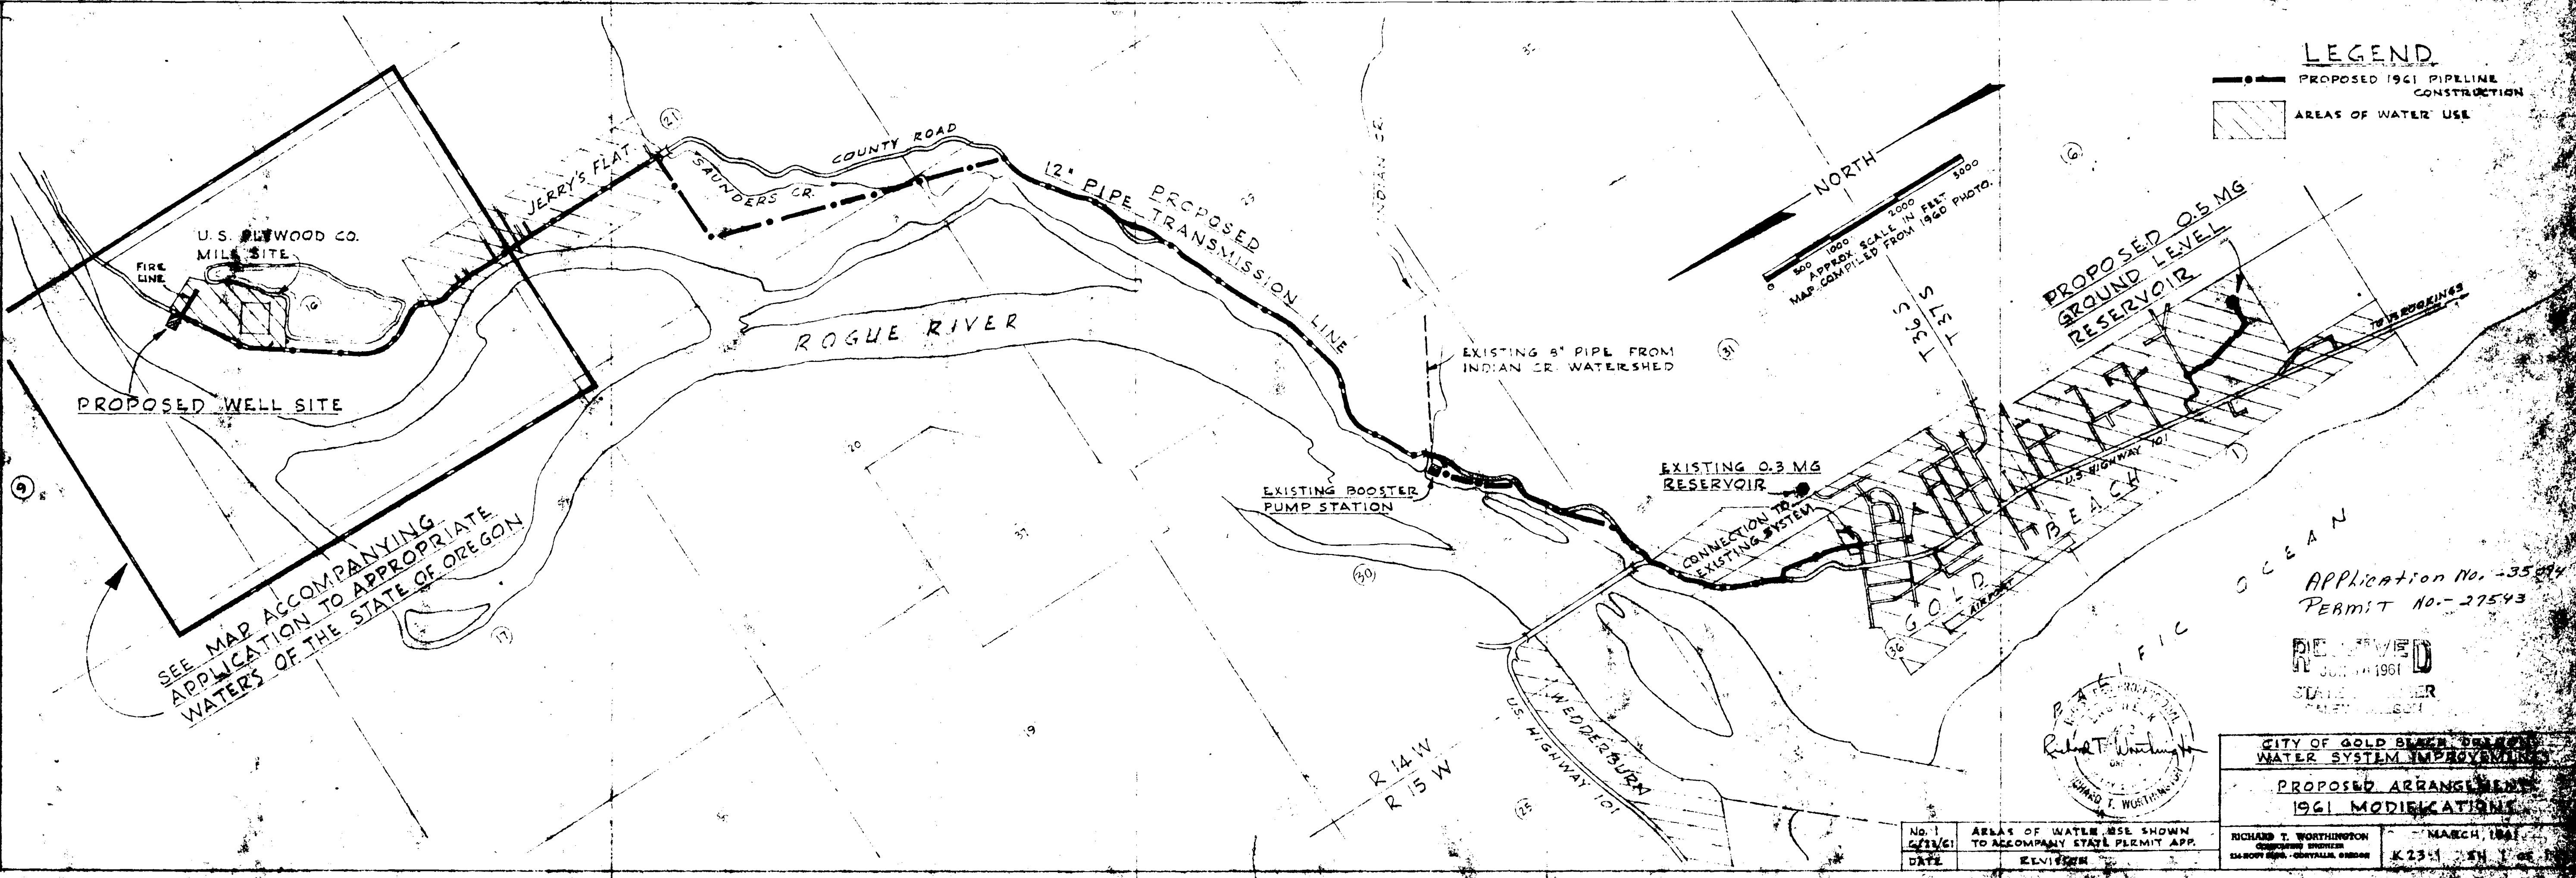

LEGEND

- PROPOSED 1961 PIPELINE CONSTRUCTION
- AREAS OF WATER USE

NORTH
0 500 1000 2000 3000
APPROX. SCALE IN FEET
MAP COMPILED FROM 1960 PHOTO.

PROPOSED 0.5 MG
GROUND LEVEL
RESERVOIR

EXISTING 0.3 MG
RESERVOIR

EXISTING BOOSTER
PUMP STATION

CONNECTION TO
EXISTING SYSTEM

ROGUE RIVER

COUNTY ROAD

SAUNDERS CR.

JERRY'S FLAT

U.S. BLTWOOD CO.
MILL SITE

FIRE LINE

PROPOSED WELL SITE

SEE MAP ACCOMPANYING
APPLICATION TO APPROPRIATE
WATERS OF THE STATE OF OREGON

Application No. -35094
PERMIT NO. -27543

RECEIVED
JUN 14 1961
STATE ENGINEER
PORTLAND, OREGON

Richard T. Worthington
ENGINEER

CITY OF GOLD BEACH, OREGON
WATER SYSTEM IMPROVEMENTS

PROPOSED ARRANGEMENTS
1961 MODIFICATIONS

RICHARD T. WORTHINGTON
CORPORATE ENGINEER
214 HOYT BLVD. - GORVALLA, OREGON

MARCH, 1961
K234

No. 1
5/11/61
DATE

AREAS OF WATER USE SHOWN
TO ACCOMPANY STATE PERMIT APP.
REVISION