


LEGEND

- PROPOSED 1961 PIPELINE CONSTRUCTION
- ▨ AREAS OF WATER USE

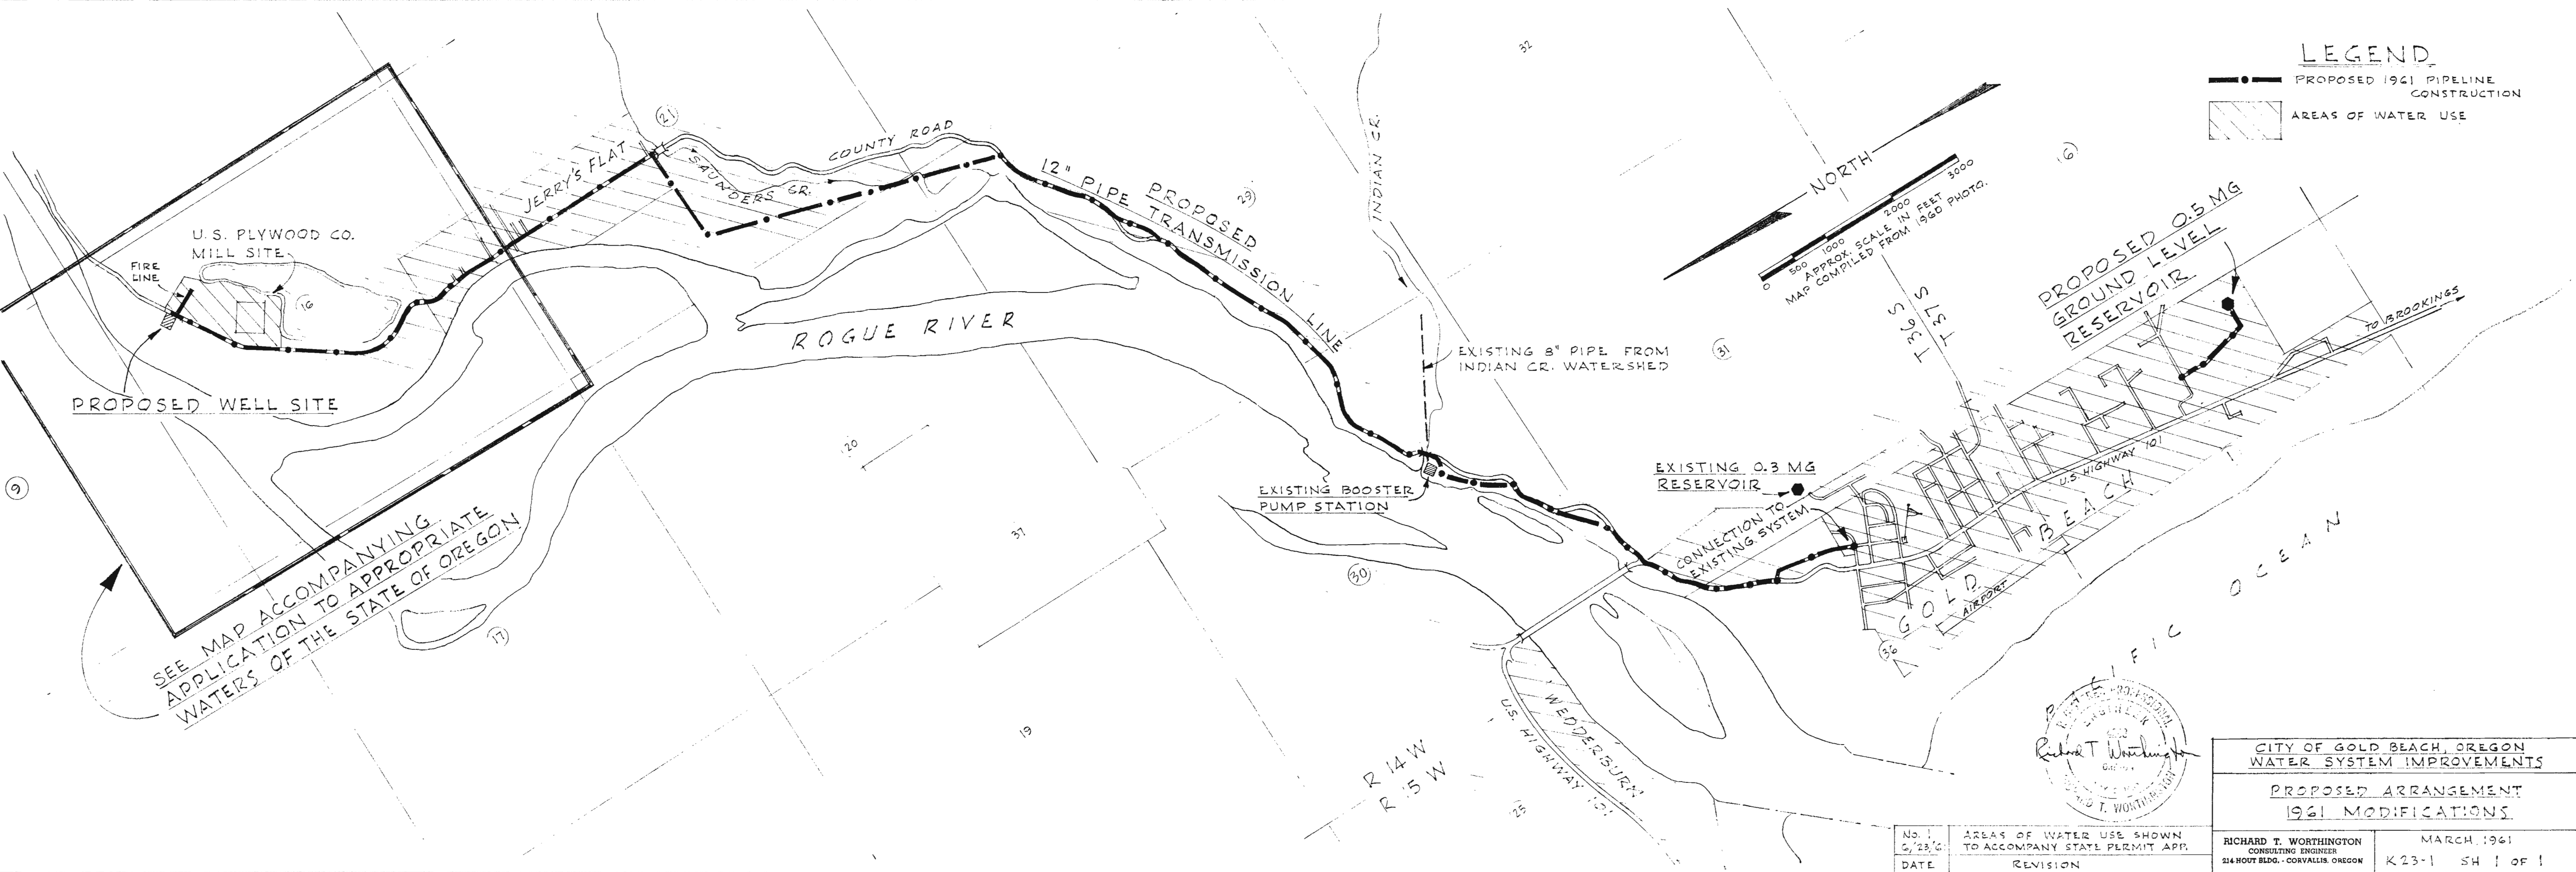

CITY OF GOLD BEACH, OREGON WATER SYSTEM IMPROVEMENTS	
PROPOSED ARRANGEMENT 1961 MODIFICATIONS	
RICHARD T. WORTHINGTON CONSULTING ENGINEER 214 HOUT BLDG. - CORVALLIS, OREGON	MARCH, 1961 K23-1 SH 1 OF 1

No. 1 G/23/G	AREAS OF WATER USE SHOWN TO ACCOMPANY STATE PERMIT APP.
DATE	REVISION